




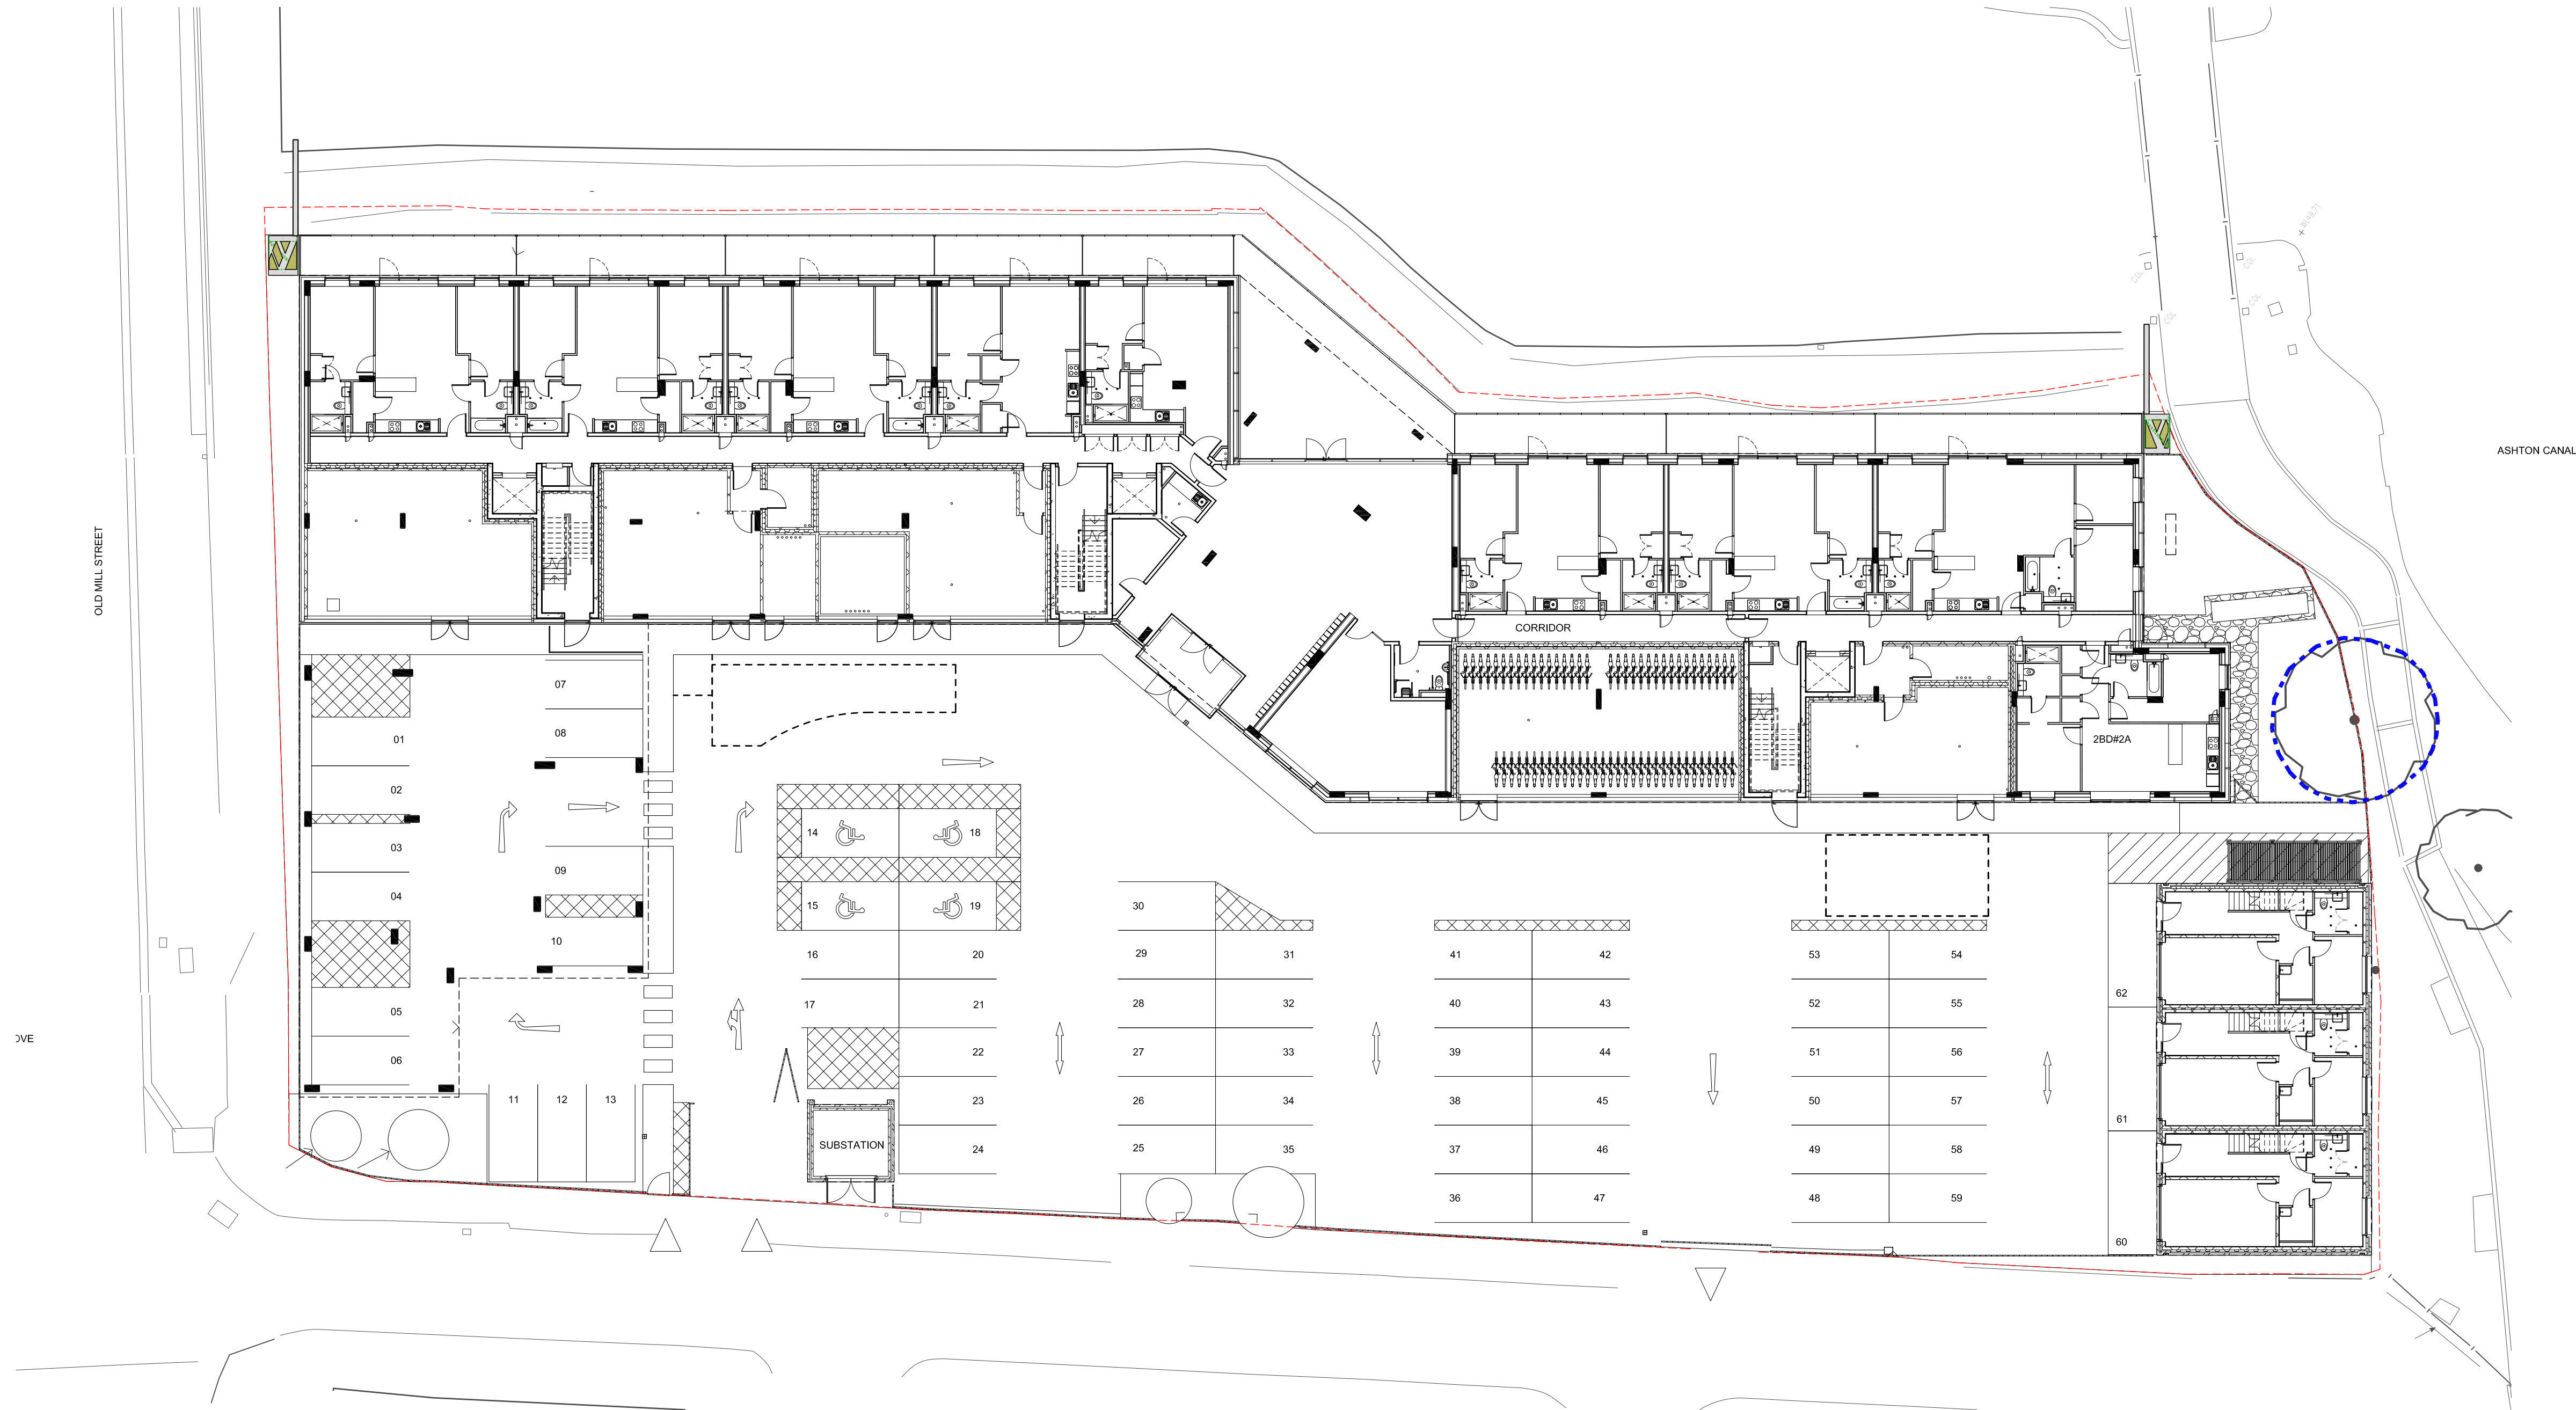


1 Ground Floor GA plan  
1 : 200

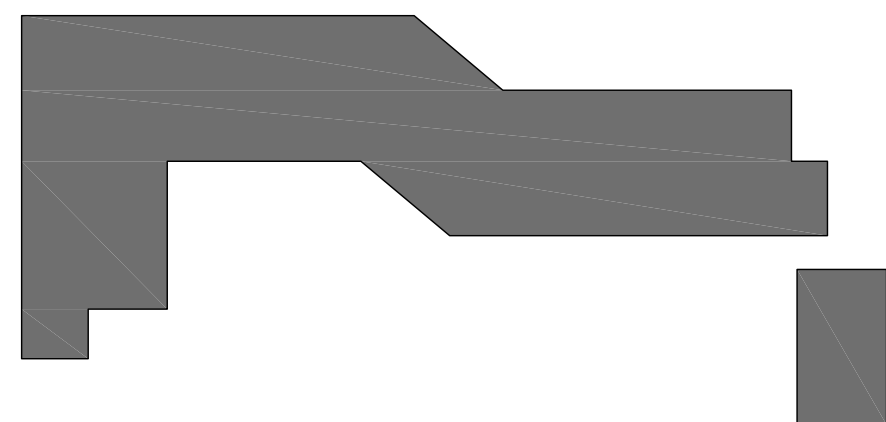

--- MLDC Site Ownership Line  
--- Location of tree to be replaced

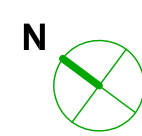

Photograph of tree to be replaced  
with a Gleditsia triacanthos  
sunbeam, at least 2.5m in height,  
preferably container grown, with a  
trunk circumference of 12-14cm

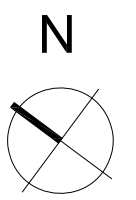

KEY PLAN


NOTES

THIS DRAWING MUST NOT BE SCALED.  
ALL DIMENSIONS ARE TO BE VERIFIED AND CHECKED ON SITE. ANY DISCREPANCIES THAT  
ARE, OR BECOME APPARENT SHOULD BE REPORTED TO CHAPMAN TAYLOR.  
AREAS INDICATED ARE APPROXIMATE GROSS INTERNAL AREA. THEY RELATE TO THE LIKELY  
AREAS OF THE BUILDING AT THE CURRENT STAGE OF DESIGN. ANY DECISIONS TO BE MADE  
ON THE BASIS OF THESE PREDICTIONS, WHETHER AS TO PROJECT VIABILITY, PRE-LETTING,  
LEASE AGREEMENTS, OR THE LIKE, SHOULD INCLUDE DUE ALLOWANCE FOR THE INCREASES  
AND DECREASES INHERENT IN THE DESIGN DEVELOPMENT AND BUILDING PROCESS.  
© COPYRIGHT CHAPMAN TAYLOR 2022

| P01 | 28.01.2020 | AK | PLANNING    | AK   |
|-----|------------|----|-------------|------|
| REV | DATE       | BY | DESCRIPTION | CHKD |

CLIENT  
Eric Wright Construction Ltd

PROJECT  
Vesta Street  
Manchester  
M4 6LU

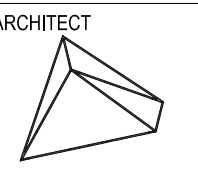ARCHITECT  
  
**CHAPMAN TAYLOR**  
STRUCTURAL ENGINEER  
MANCHESTER STUDIO  
Banc Warehouse  
4 Castle Street, Castlefield  
Manchester M4 6LZ  
United Kingdom  
T: +44 (0)161 828 6500  
E: manchester@chapmantaylor.com  
www.chapmantaylor.com

SERVICES ENGINEER

PURPOSE OF ISSUE  
**NMA - PLANNING APPLICATION**

DRAWING TITLE  
Ground floor GA Plan  
Vesta Street Tree Replacement

|                 |            |          |            |
|-----------------|------------|----------|------------|
| 1 : 200         | 2          | 10       | 20M        |
| INTERNAL JOB NO | ISSUE DATE | DRAWN BY | CHECKED BY |
| B891-VSM        | 22.12.22   | RD       | RD         |
| ORIGINATOR      | ZONE       | LEVEL    | CATEGORY   |
| CTL             | XX         | 00       | 20         |
| 7001            | PO1        |          |            |