




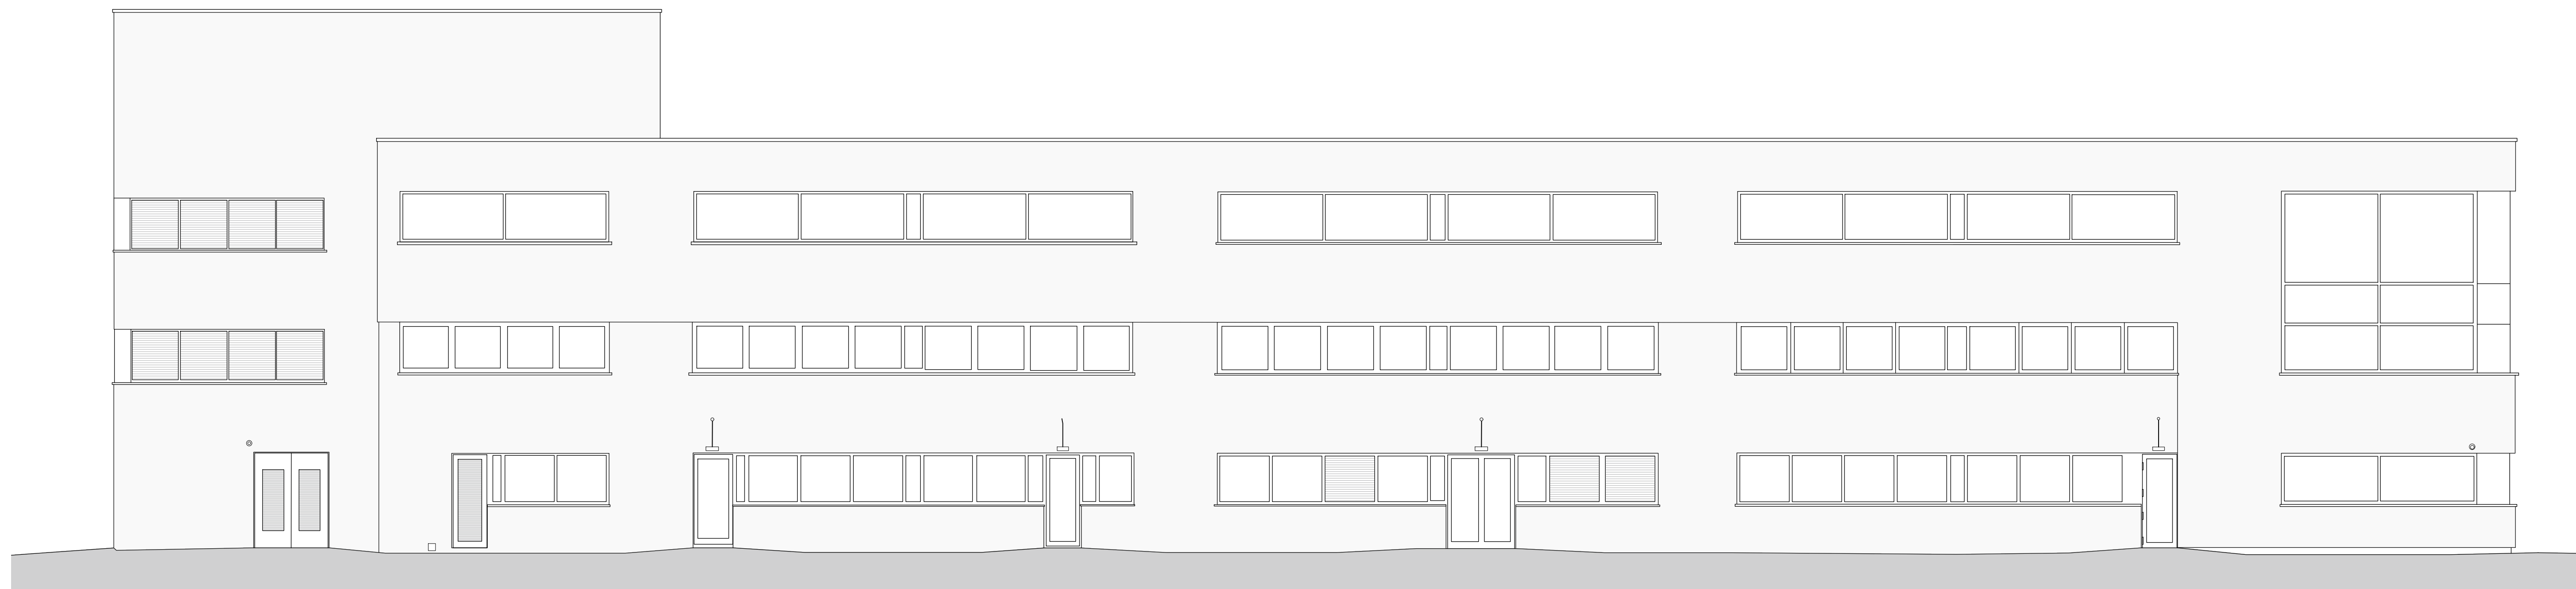


Elevation 1

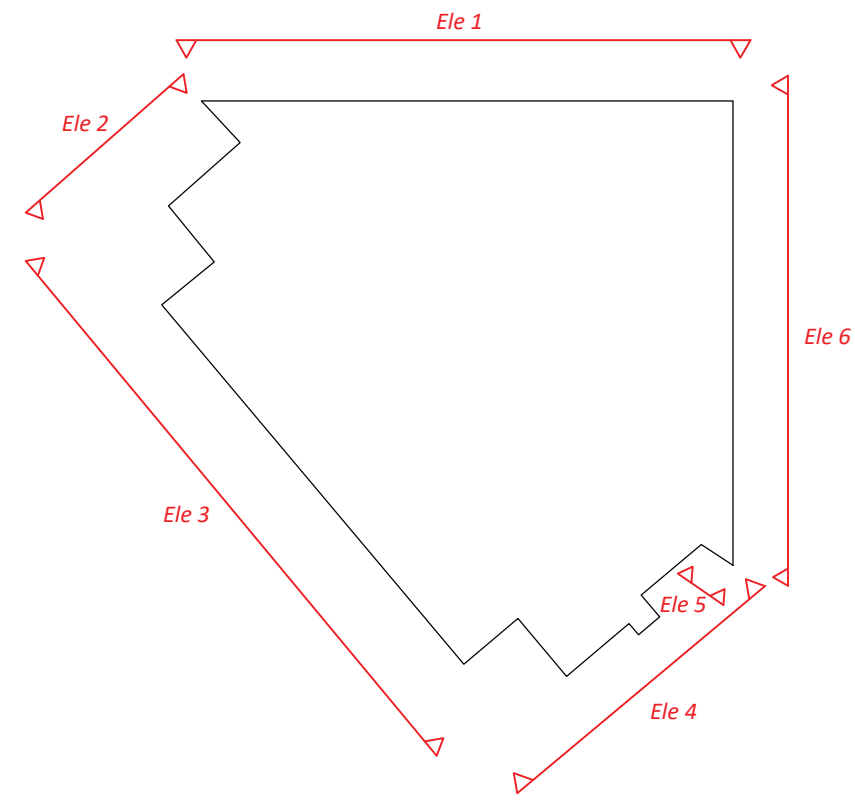

Elevation 2

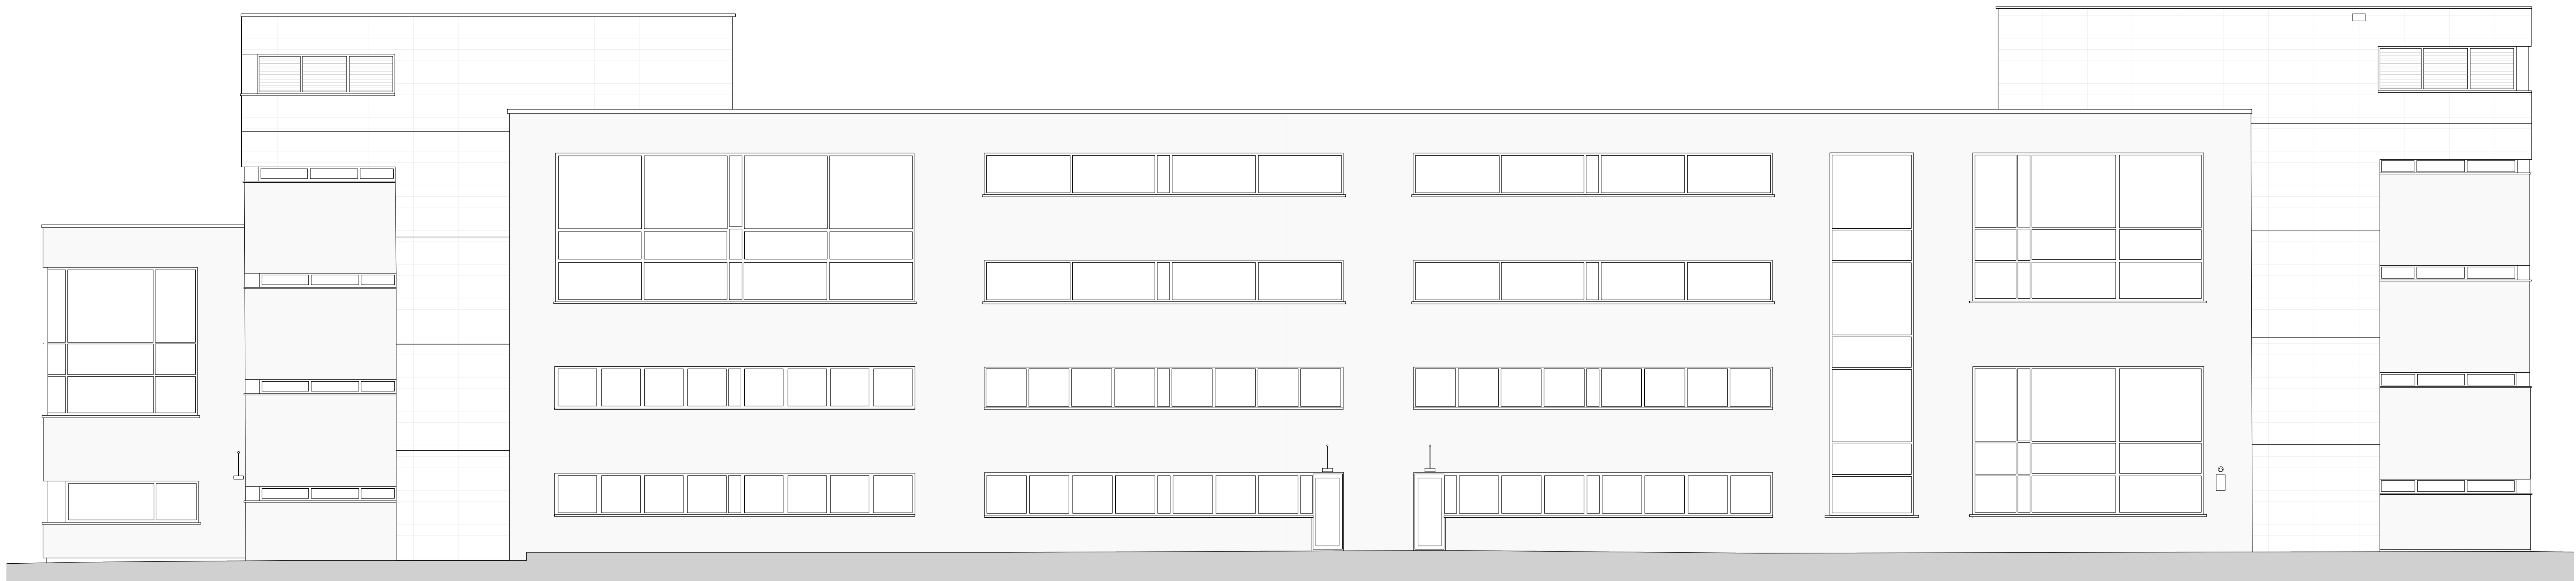

Elevation 3

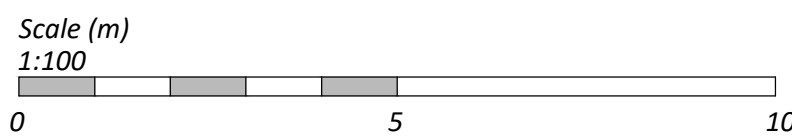

Notes:

Copyright: All rights reserved. This drawing must not be reproduced without permission from AA Projects Ltd. Do not scale off this drawing. All dimensions are to be checked on site by contractor / sub-contractor. Any discrepancies to be reported to AA Projects Ltd.

A	29/03/23	Location of ASHP amended	AB
Rev	Date	Revision notes	By Check

Client Equans MCC	Drawing Title Arbeta Proposed Elevations 1 - 3
Project Title PSDS Arbeta	Drawn JL Date 21.12.22
	Checked MW Date 21.12.22