
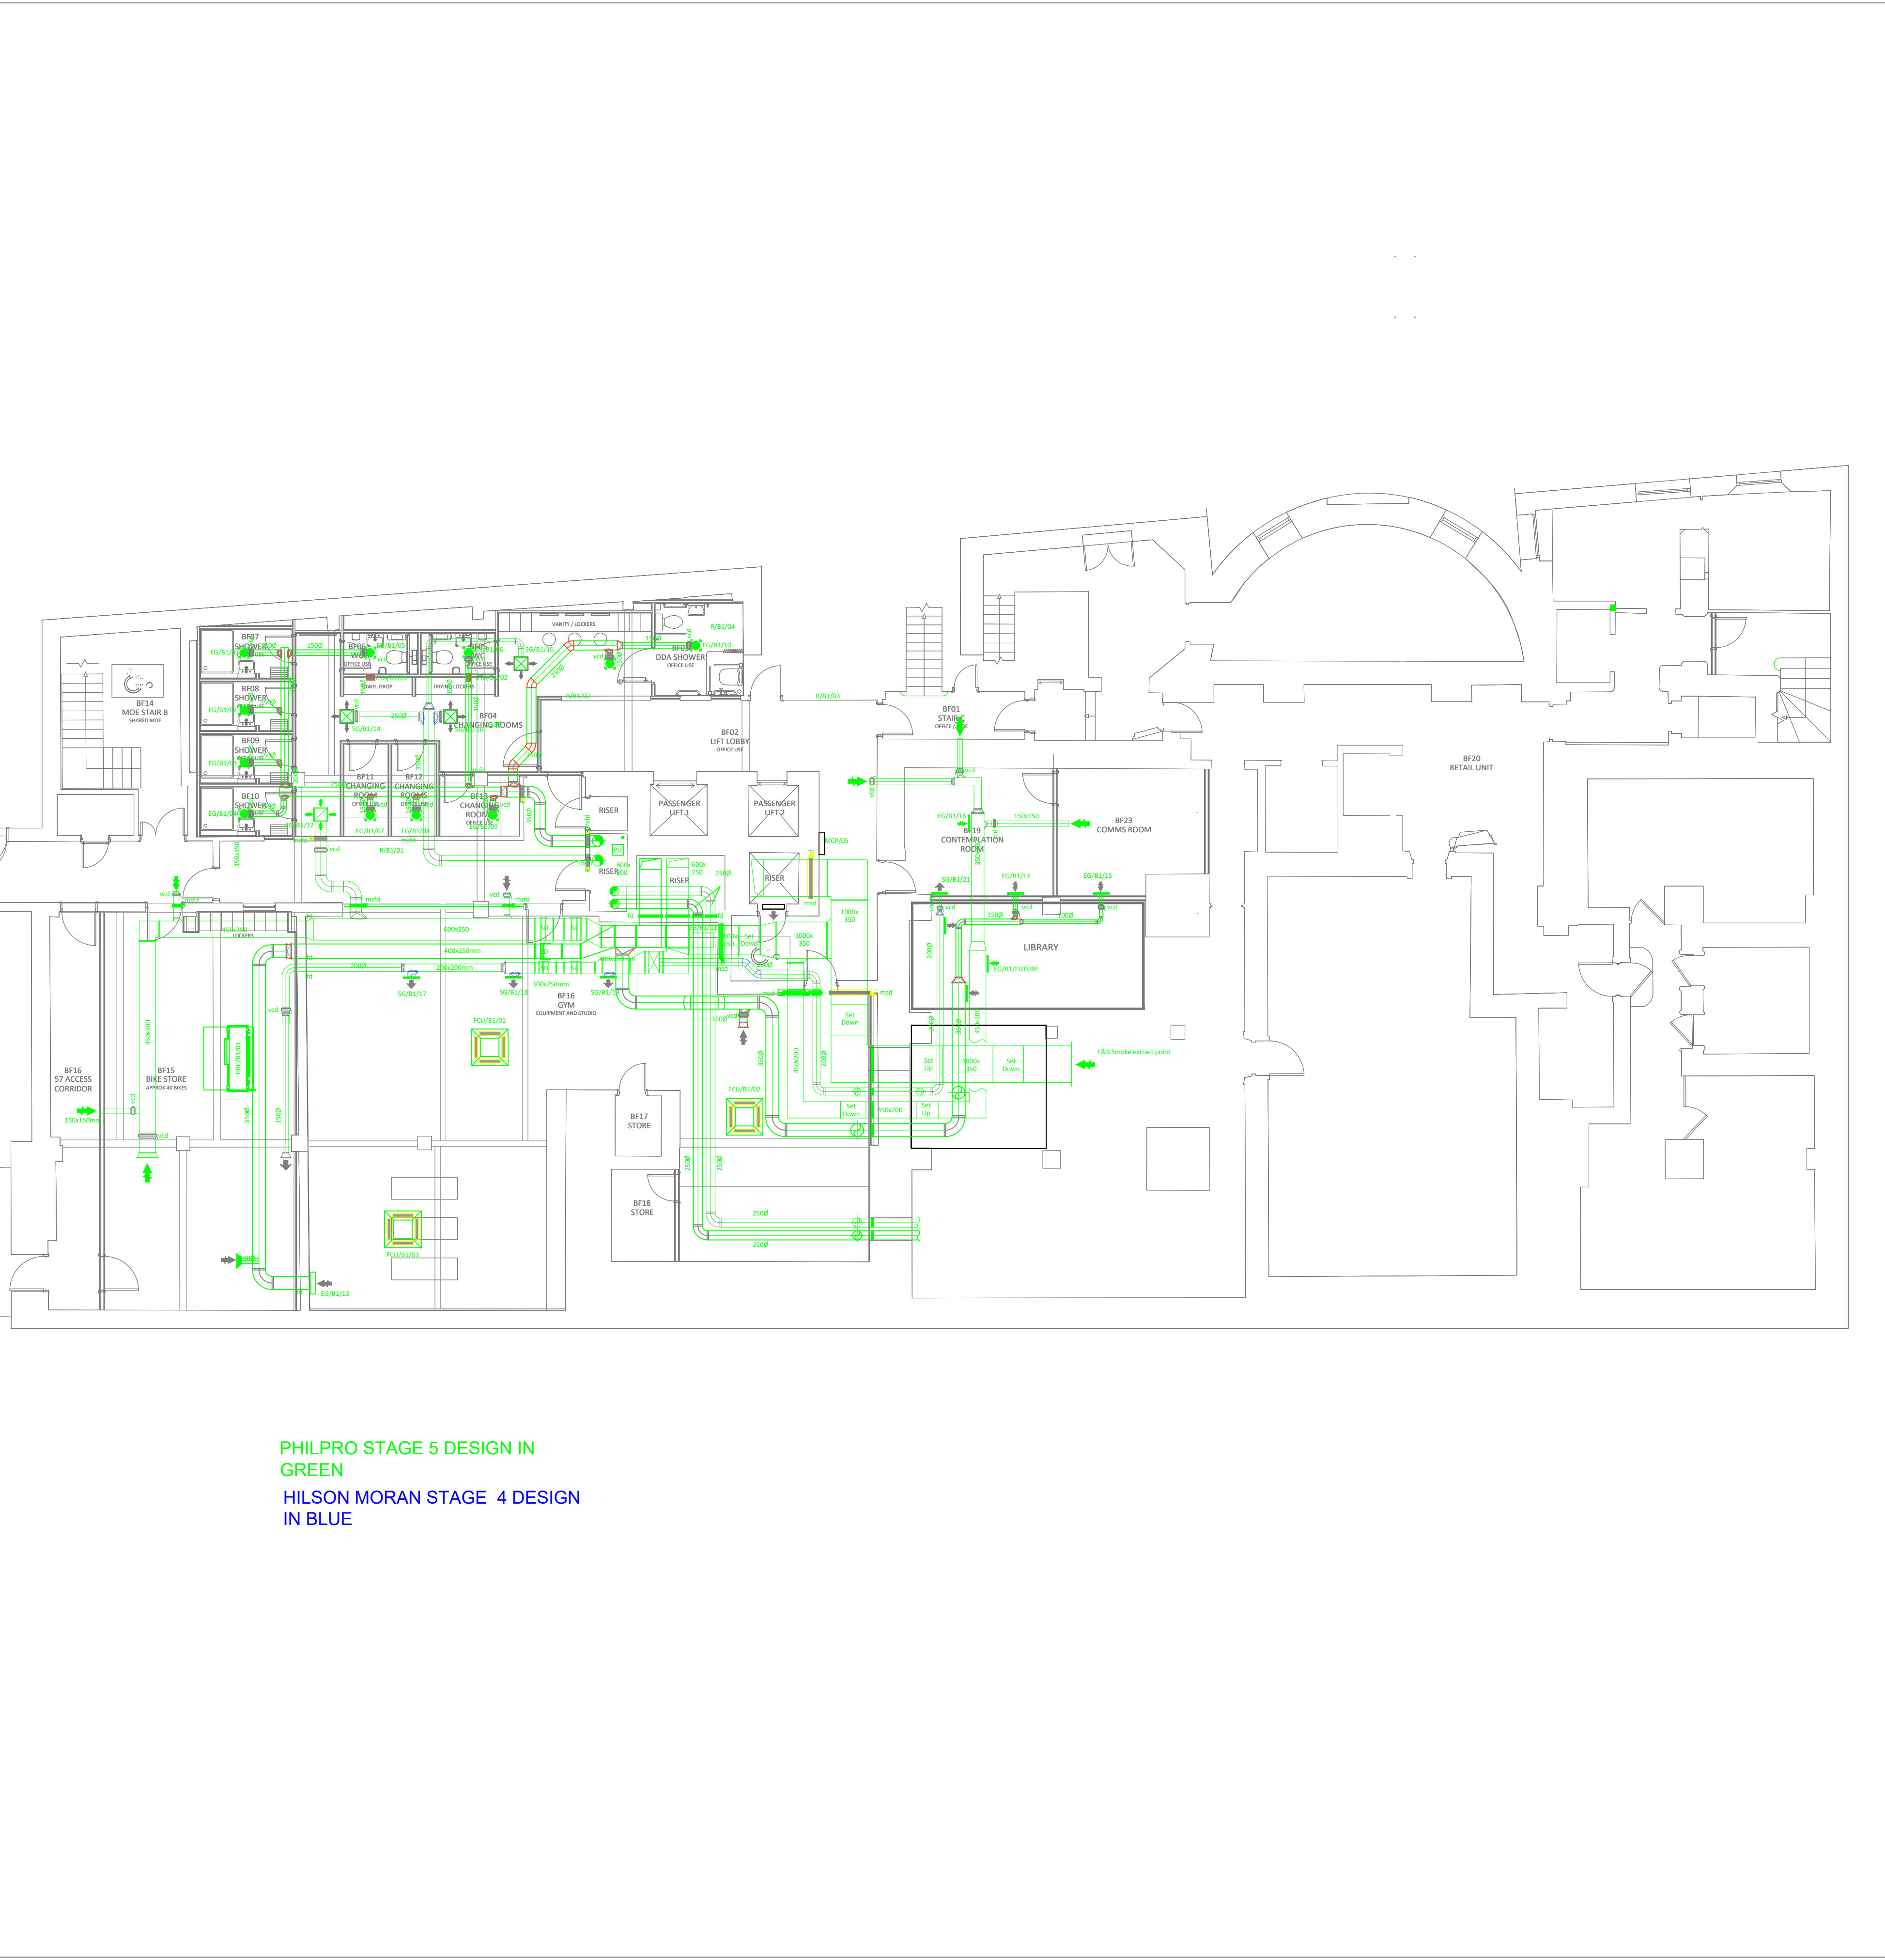


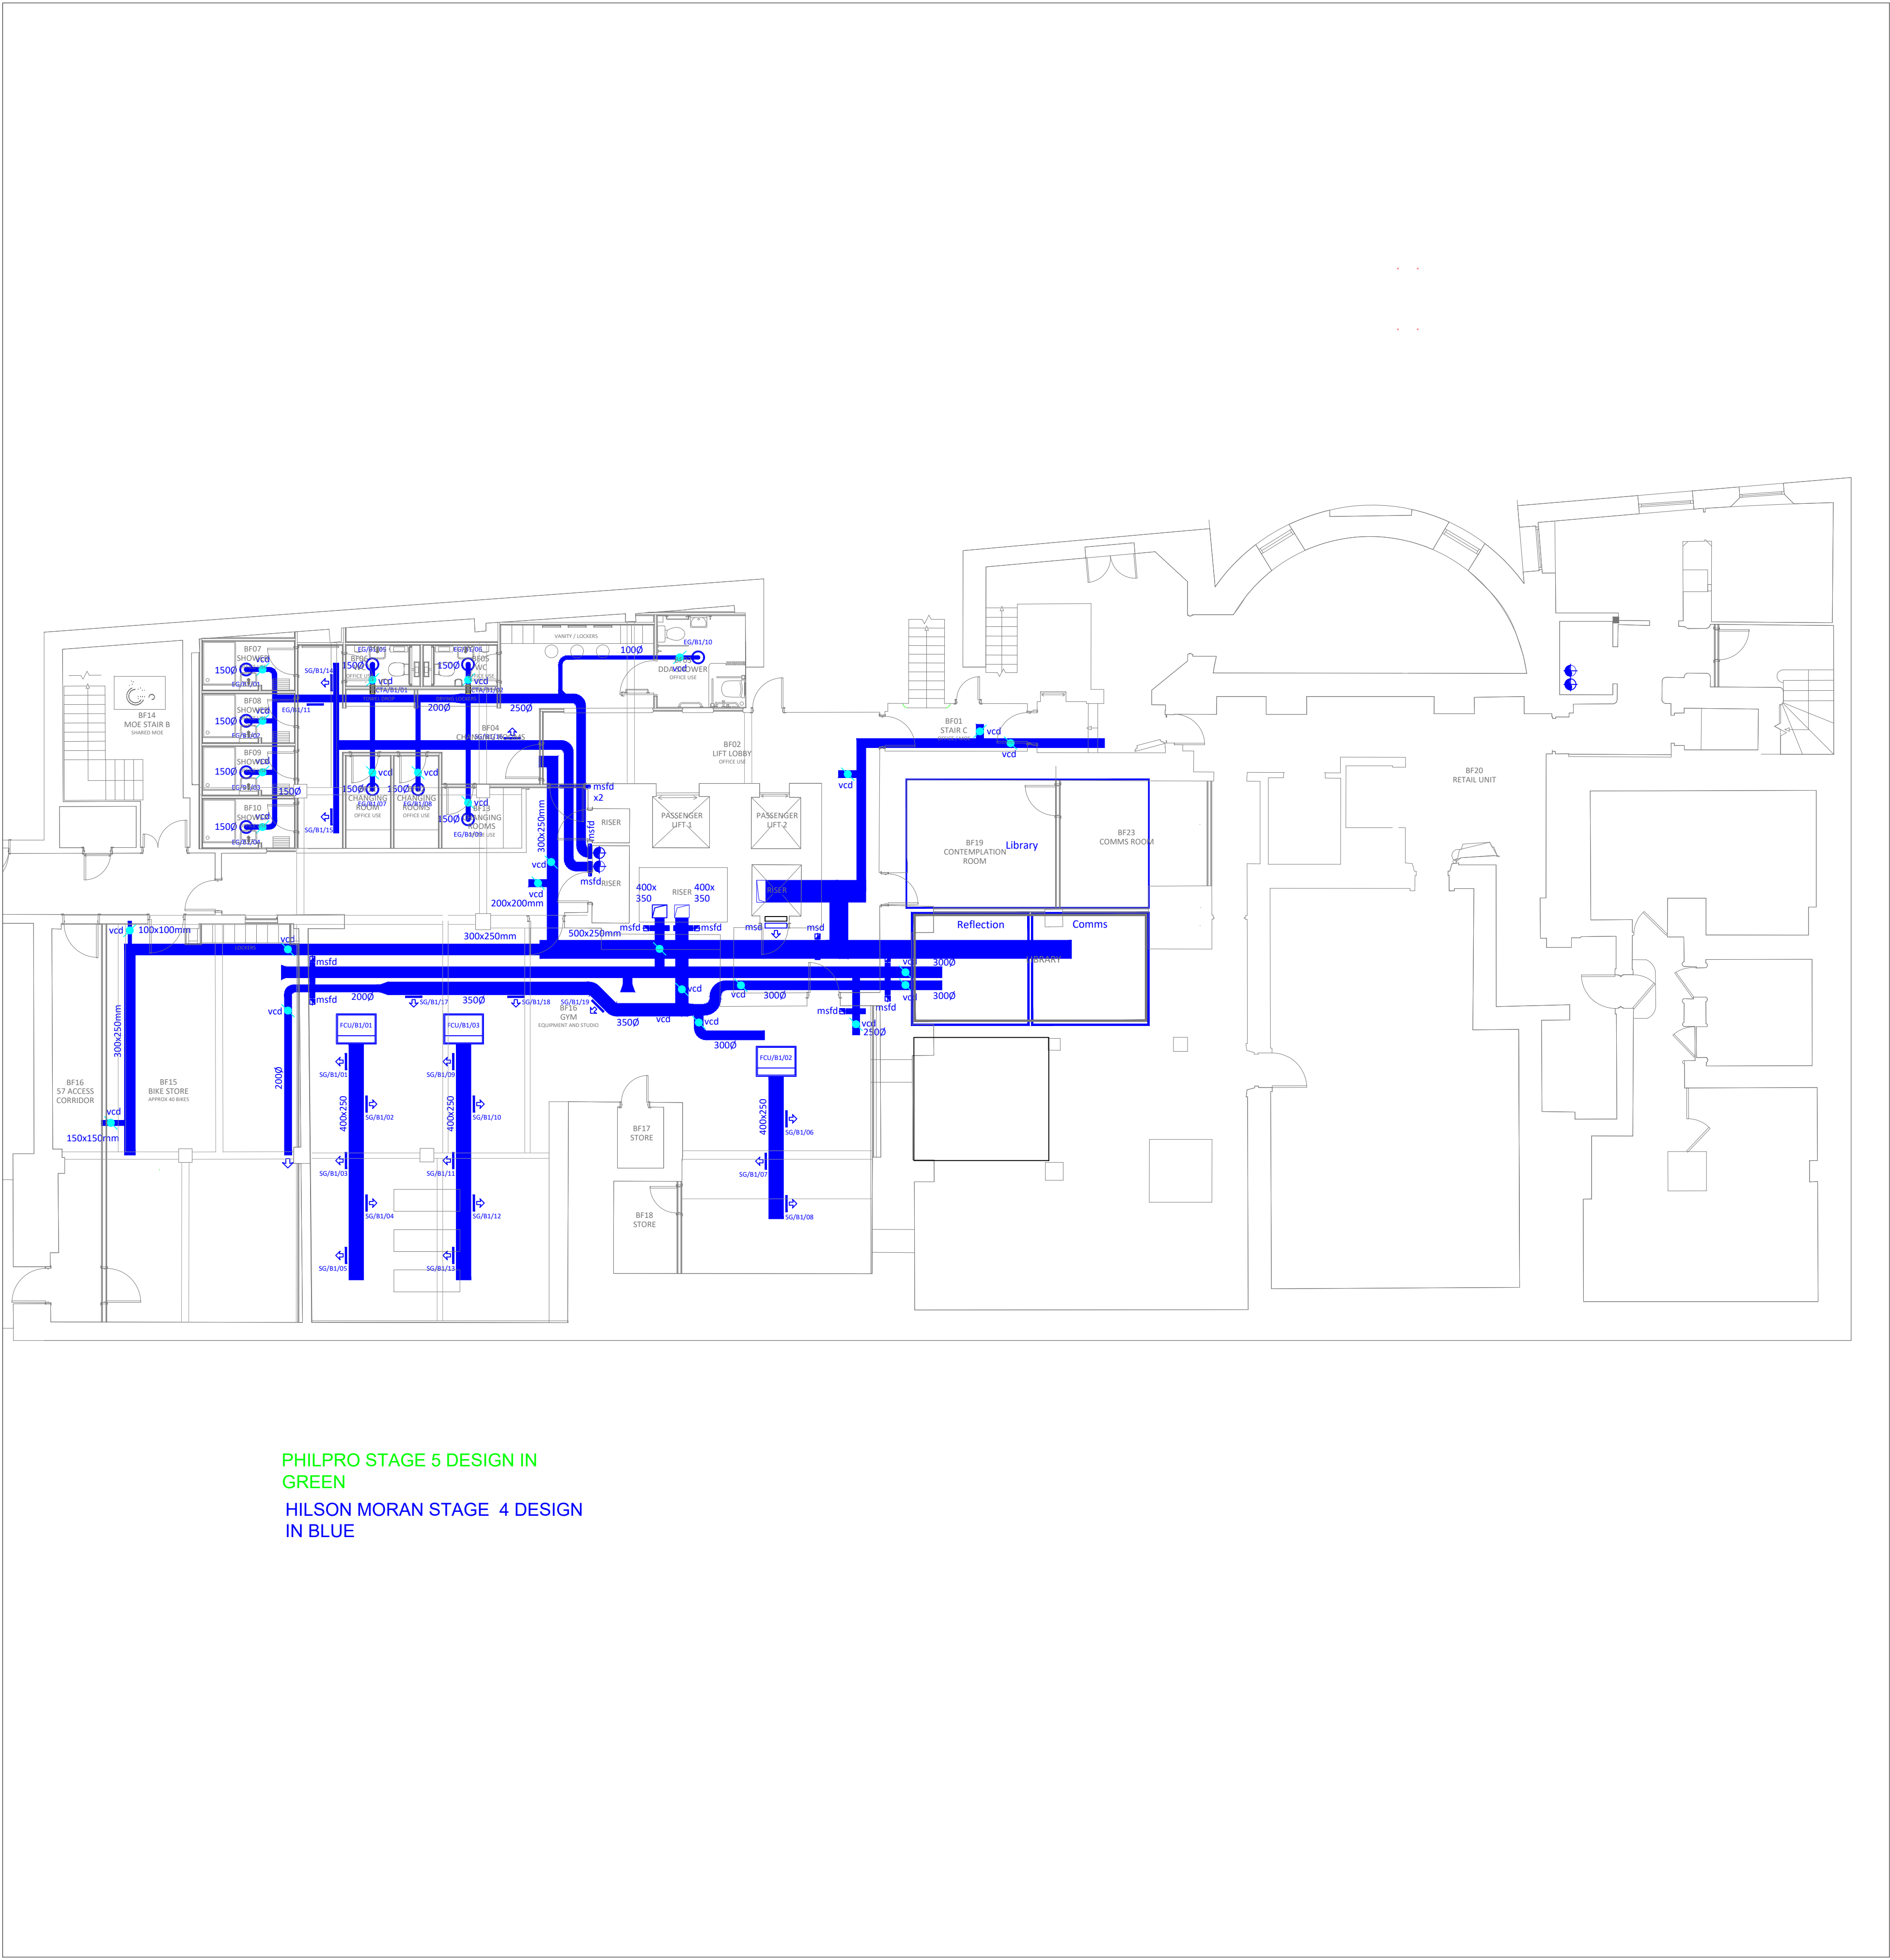

38 MOSLEY STREET
BASEMENT FLOOR
CAT A AND CAT B COMPARISON

FM- PROP-LAY-BF PROPOSED	
ALR	1/100 © A0
24.02.2023	R2