




MATERIAL LOCATION REFERENCE ELEVATIONS

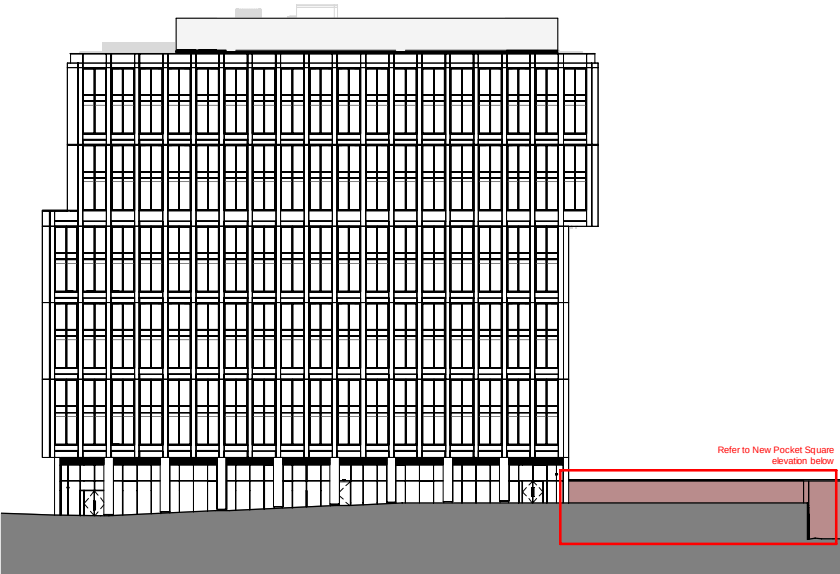


East Elevation (Beswick Row)

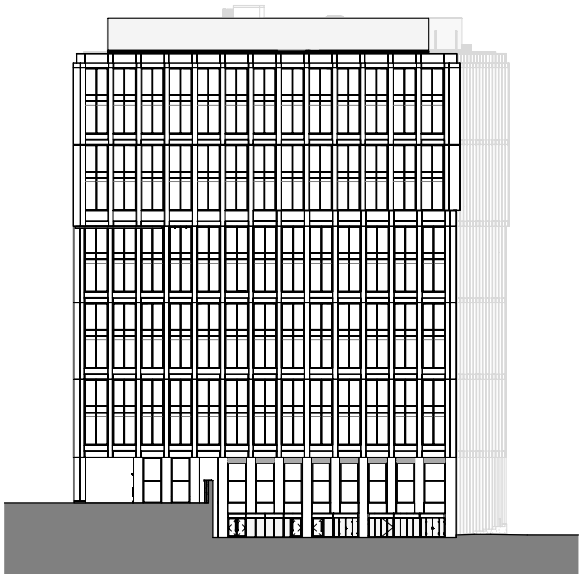

North Elevation (Service Yard)

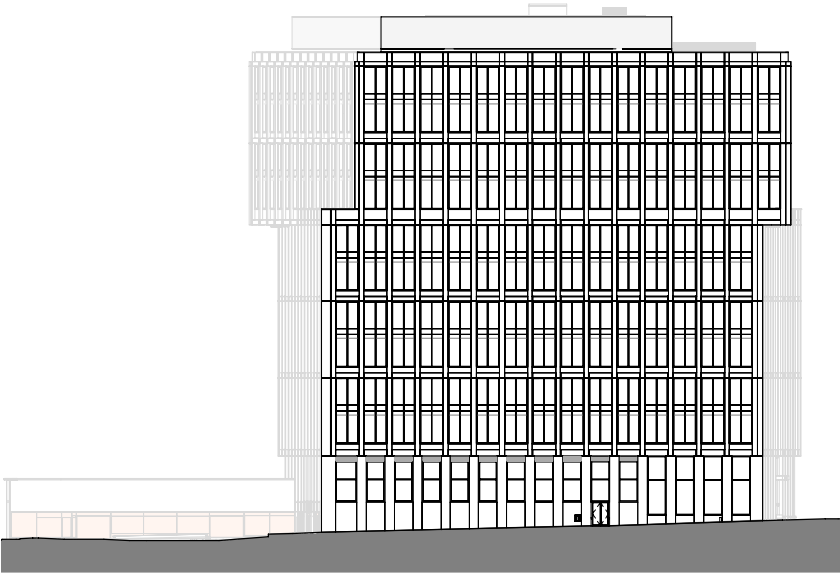


West Elevation (Corporation Street)

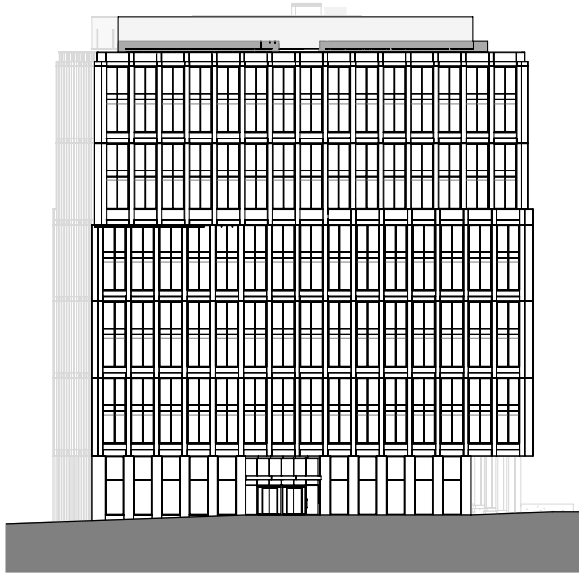


South Elevation (Miller Street)


NEW POCKET SQUARE WALL & PRIMARY SUBSTATION CONNECTING WALL - ENLARGED REFERENCE ELEVATIONS  
FOR PRIMARY SUBSTATION BUILDING MATERIALS ELEVATIONS REFER TO DRAWING '10257-SHP-Z2-XX-DE-A-B5D1-G312-001'

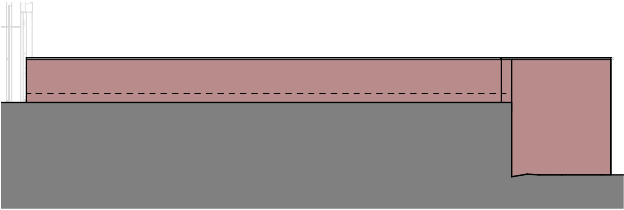

New Pocket Square Wall East Elevation

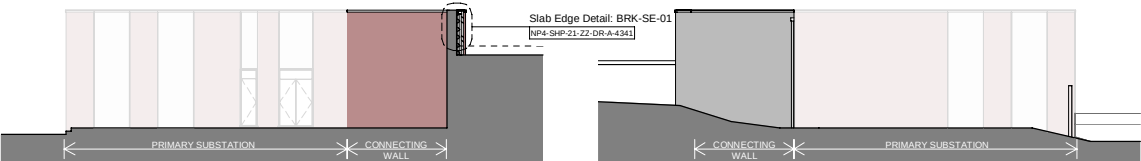

South Elevation A - Primary Substation & Connecting Wall

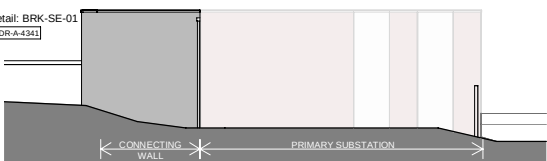


North Elevation A - Primary Substation & Connecting Wall

MATERIAL



|                   |   |
|-------------------|---|
| Facade type       | Facing Brickwork - Half lap stretcher bond<br>(New Pocket Square Wall & Primary Substation Connecting Wall north elevation)<br>- Flemish bond<br>(Primary Substation Connecting Wall south elevation) |
| Manufacturer      | Wienerberger   |
| Product Reference | Graphite black   |
| Colour/Finish     | Dark grey   |
| Mortar Colour     | Dark grey / Black - recessed joint   |
| General Location  | New Pocket Square Wall and Connecting Wall to Primary Substation   |

Illustrative Sample Image

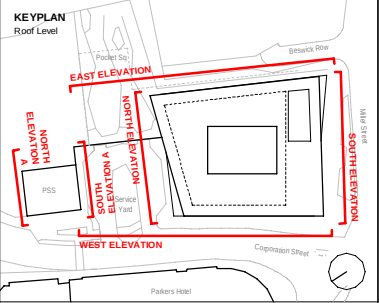

ISSUED FOR INFORMATION AS PART  
OF CONSTRUCTION ISSUE  
THIS IS NOT AN AS-BUILT DRAWING

This drawing is copyright. Do not scale off dimensions. All dimensions to be checked on site by contractor. Contractor to report any dimensional discrepancies, errors or omissions prior to commencing on site.

| Rev | Date       | Description                              |
|-----|------------|------------------------------------------|
| P01 | 02/09/2020 | First Issue - Planning Materials Samples |
| P02 | 15/03/2021 | Planning Materials Samples Update        |
| C01 | 01/11/2022 | Planning Condition Submission            |
|     |            |                                          |
|     |            |                                          |
|   |                                                                                       |
|---|---------------------------------------------------------------------------------------|
| Client   | Contractor                                                                            |
| <br> |  |

Contract Drawing Code  
N/A

Project Title  
NOMA - 4 Angel Square  
Miller Street, Manchester

Drawing Title  
Building Material Samples  
Brickwork

Status  
FOR CONSTRUCTION

Job No  
10257

Scale  
NTS@ A1

Revision  
C01

Drawing Code  
NP4-SHP-21-ZZ-DR-A-6105

Project  
Location  
Date  
Author

Manchester  
+44 (0)161 835 2345

London  
+44 (0)20 7549 4000

© SimpsonHaugh and Partners 2022