


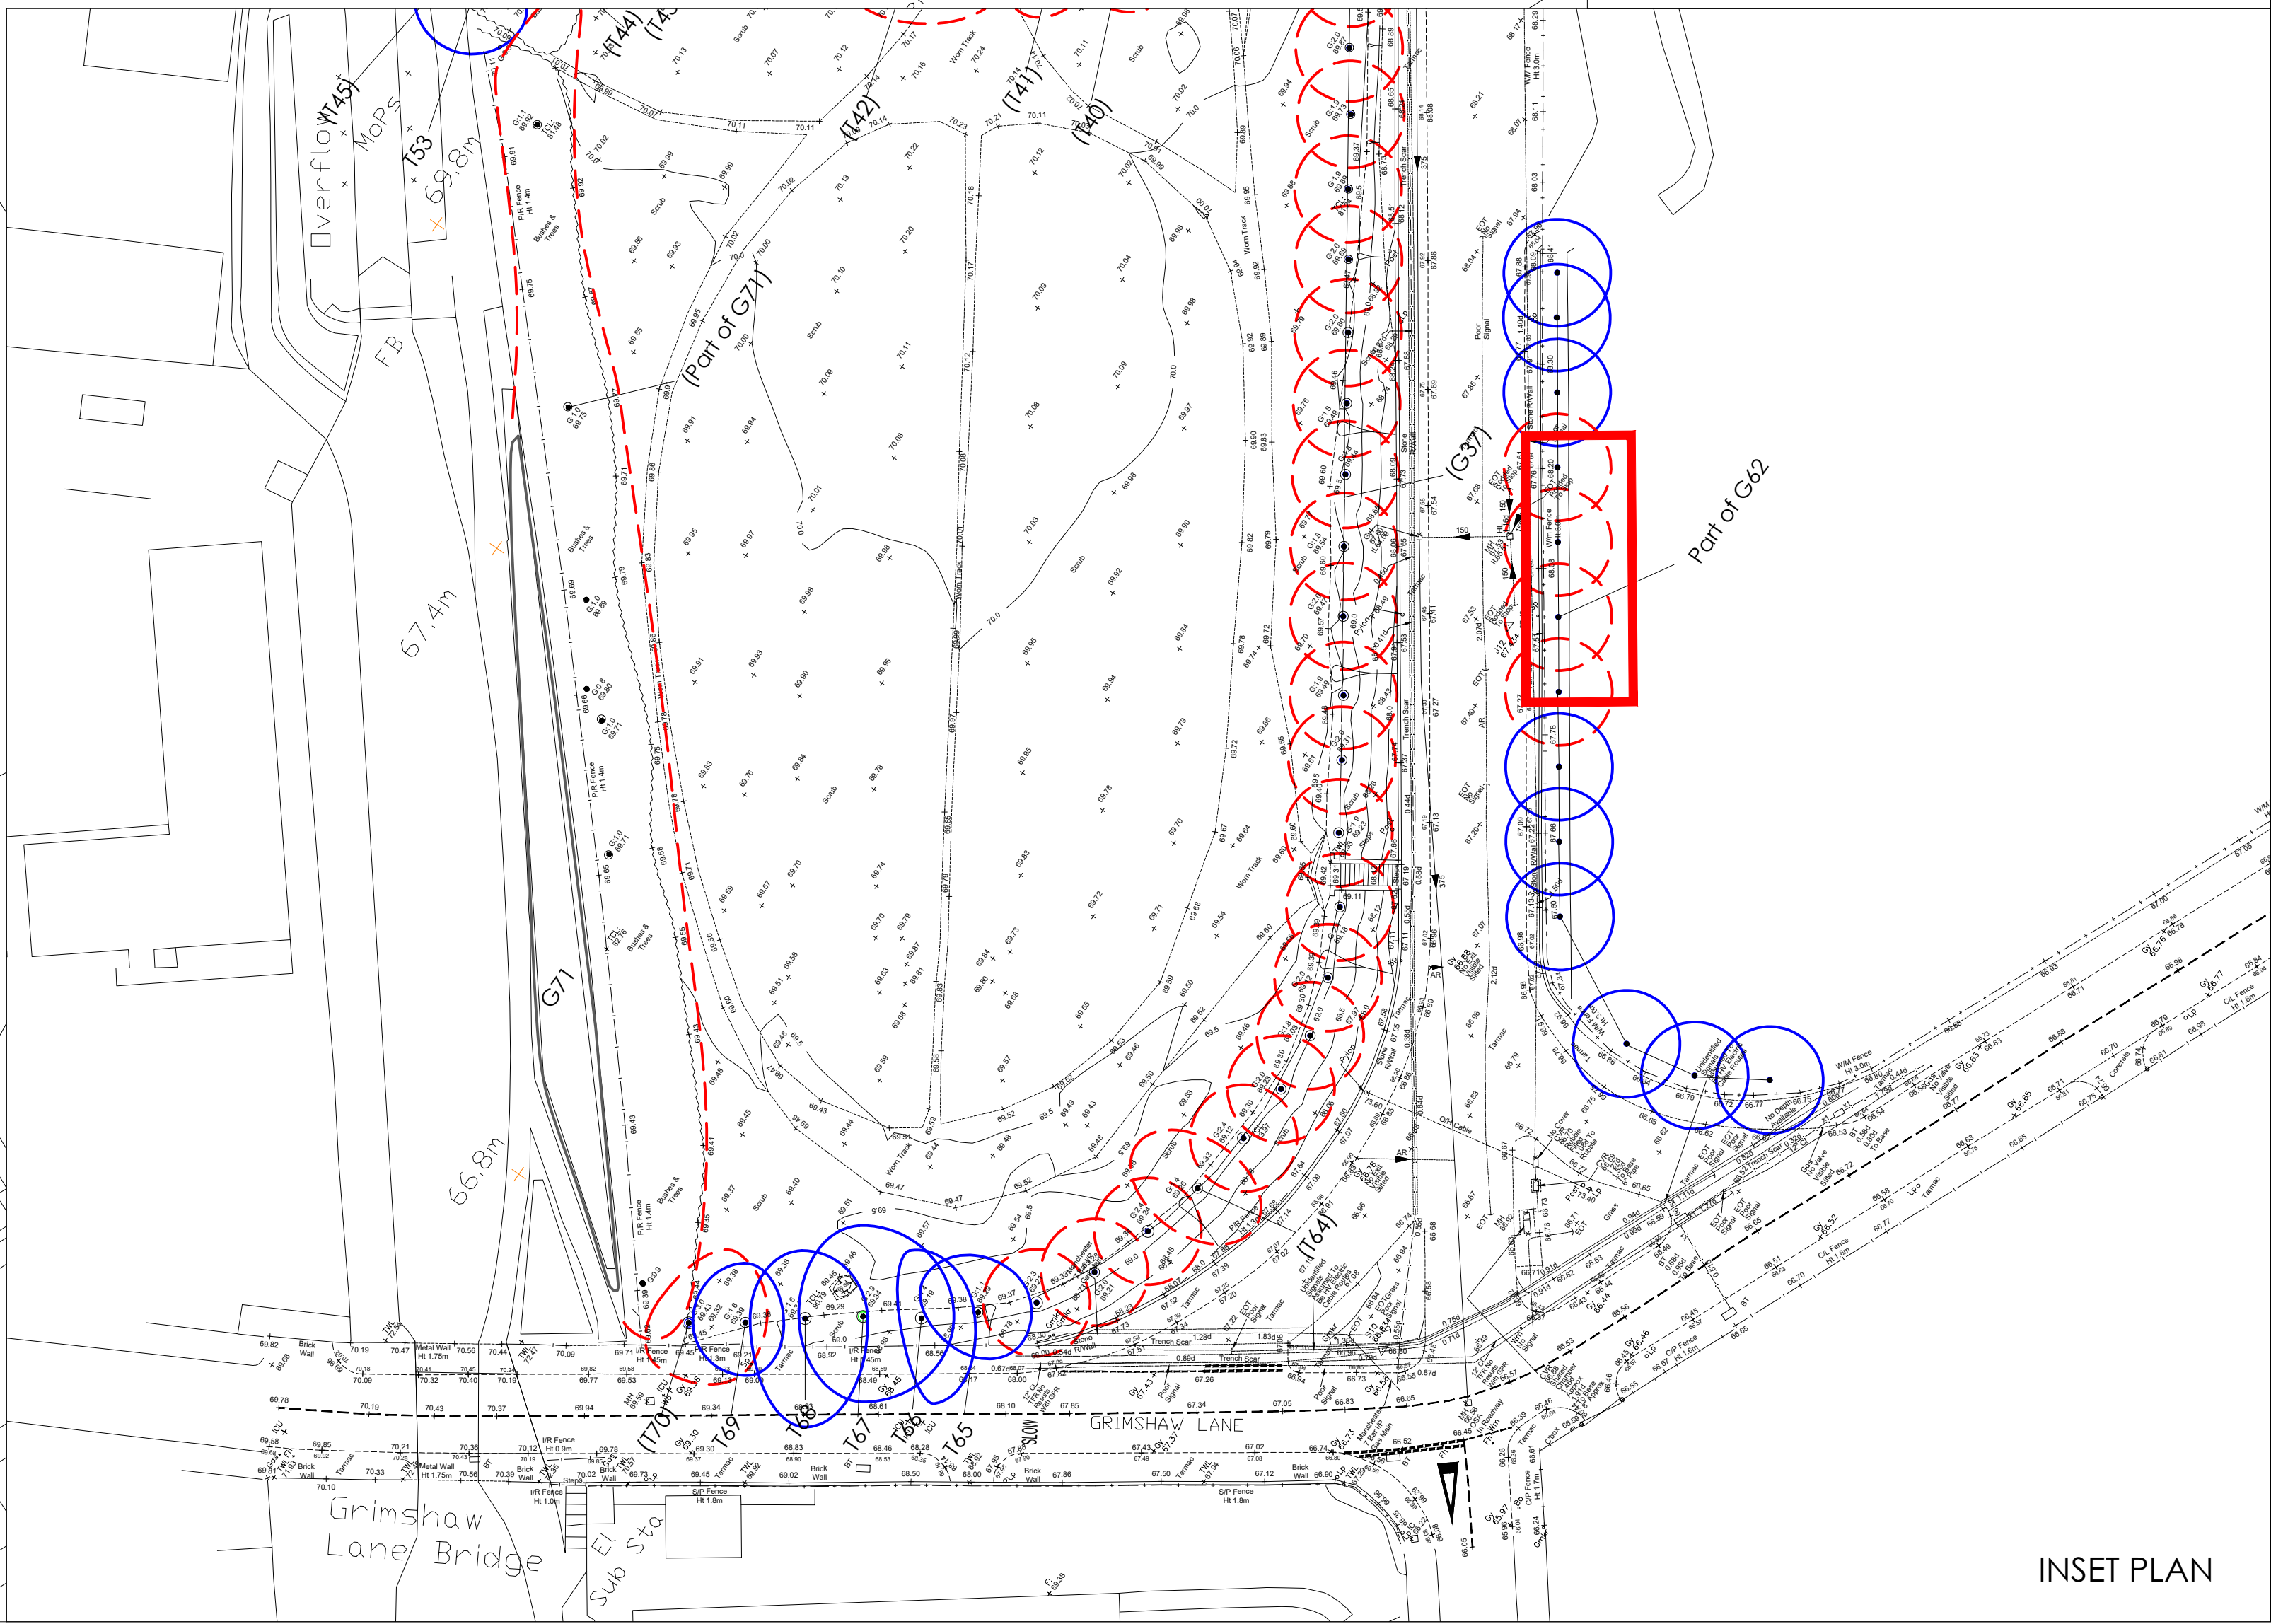

LEGEND: TREE RETENTION & REMOVAL
NB: The original of this drawing was produced in colour - a monochrome copy should not be relied upon.

- T1
Category A: High quality and/or value to be retained and protected to BS5837.
- T2
Category B: Moderate quality and/or value to be retained and protected to BS5837.
- T3
Category C: Low quality and/or value to be retained and protected to BS5837.
- (T4)
Trees to be removed due to being in poor condition, unsuitable for retention or to facilitate the proposed development.

This drawing and the design it depicts are copyright and may not be copied or reproduced without written permission from Beo Landscape Design Ltd. No liability will be accepted for amendments made by others. This drawing is to be read in conjunction with the landscape specification and other relevant drawings.

Contains Ordnance Survey Data © Crown Copyright and Database Right 2020. © Crown Copyright. All rights reserved 100016739.
Refer any query to office of originator.

rev	date:	amendments:	alt:
A	08/02/2021	Site area extended.	E.H
B	08/02/2021	Graphics amended.	E.H
C	11/02/2021	Tree removal updates.	E.H
D	12/10/2021	Additional tree removal, part of G62.	E.H
E	16/01/2023	S73 Red line added.	E.H

client:
CANMOOR

project:
GRIMSHAW LANE,
MANCHESTER

title:
TREE RETENTION &
REMOVAL PLAN

status:
PLANNING

date: OCT20	drawn: E.C.H	number: 20-23-03
scale: 1:500	checked: T.G-W	revision: E

Beo Landscape Design Ltd
132A The Westlands, Compton Road,
Wolverhampton, WV5 9QB
T: 01902 424 950 / 01902 423 901
E: info@beolandscapedesign.co.uk
W: www.beolandscapedesign.co.uk

INSET PLAN