
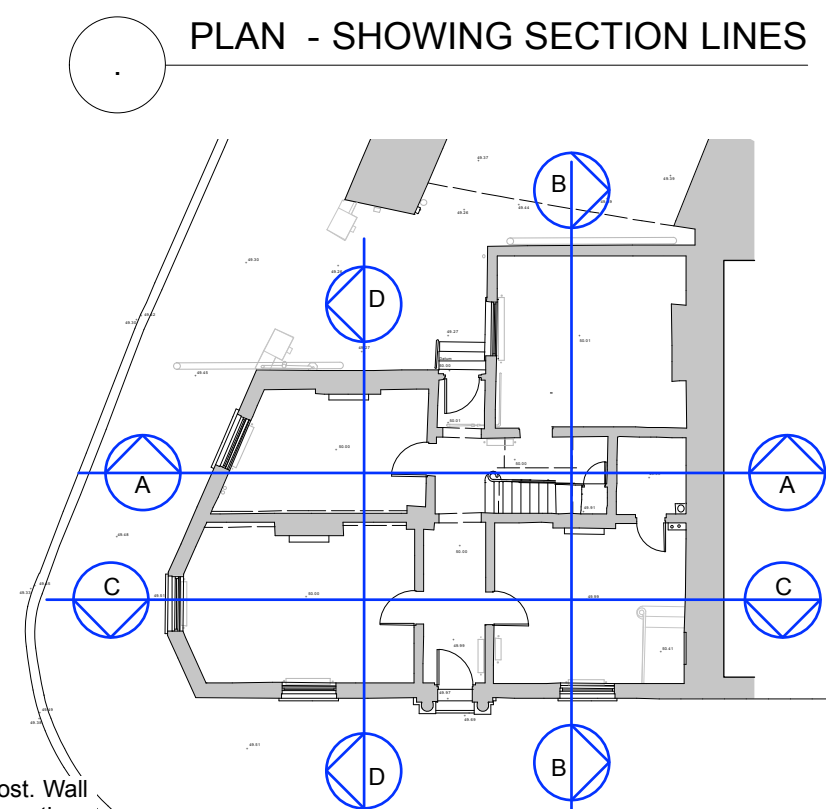
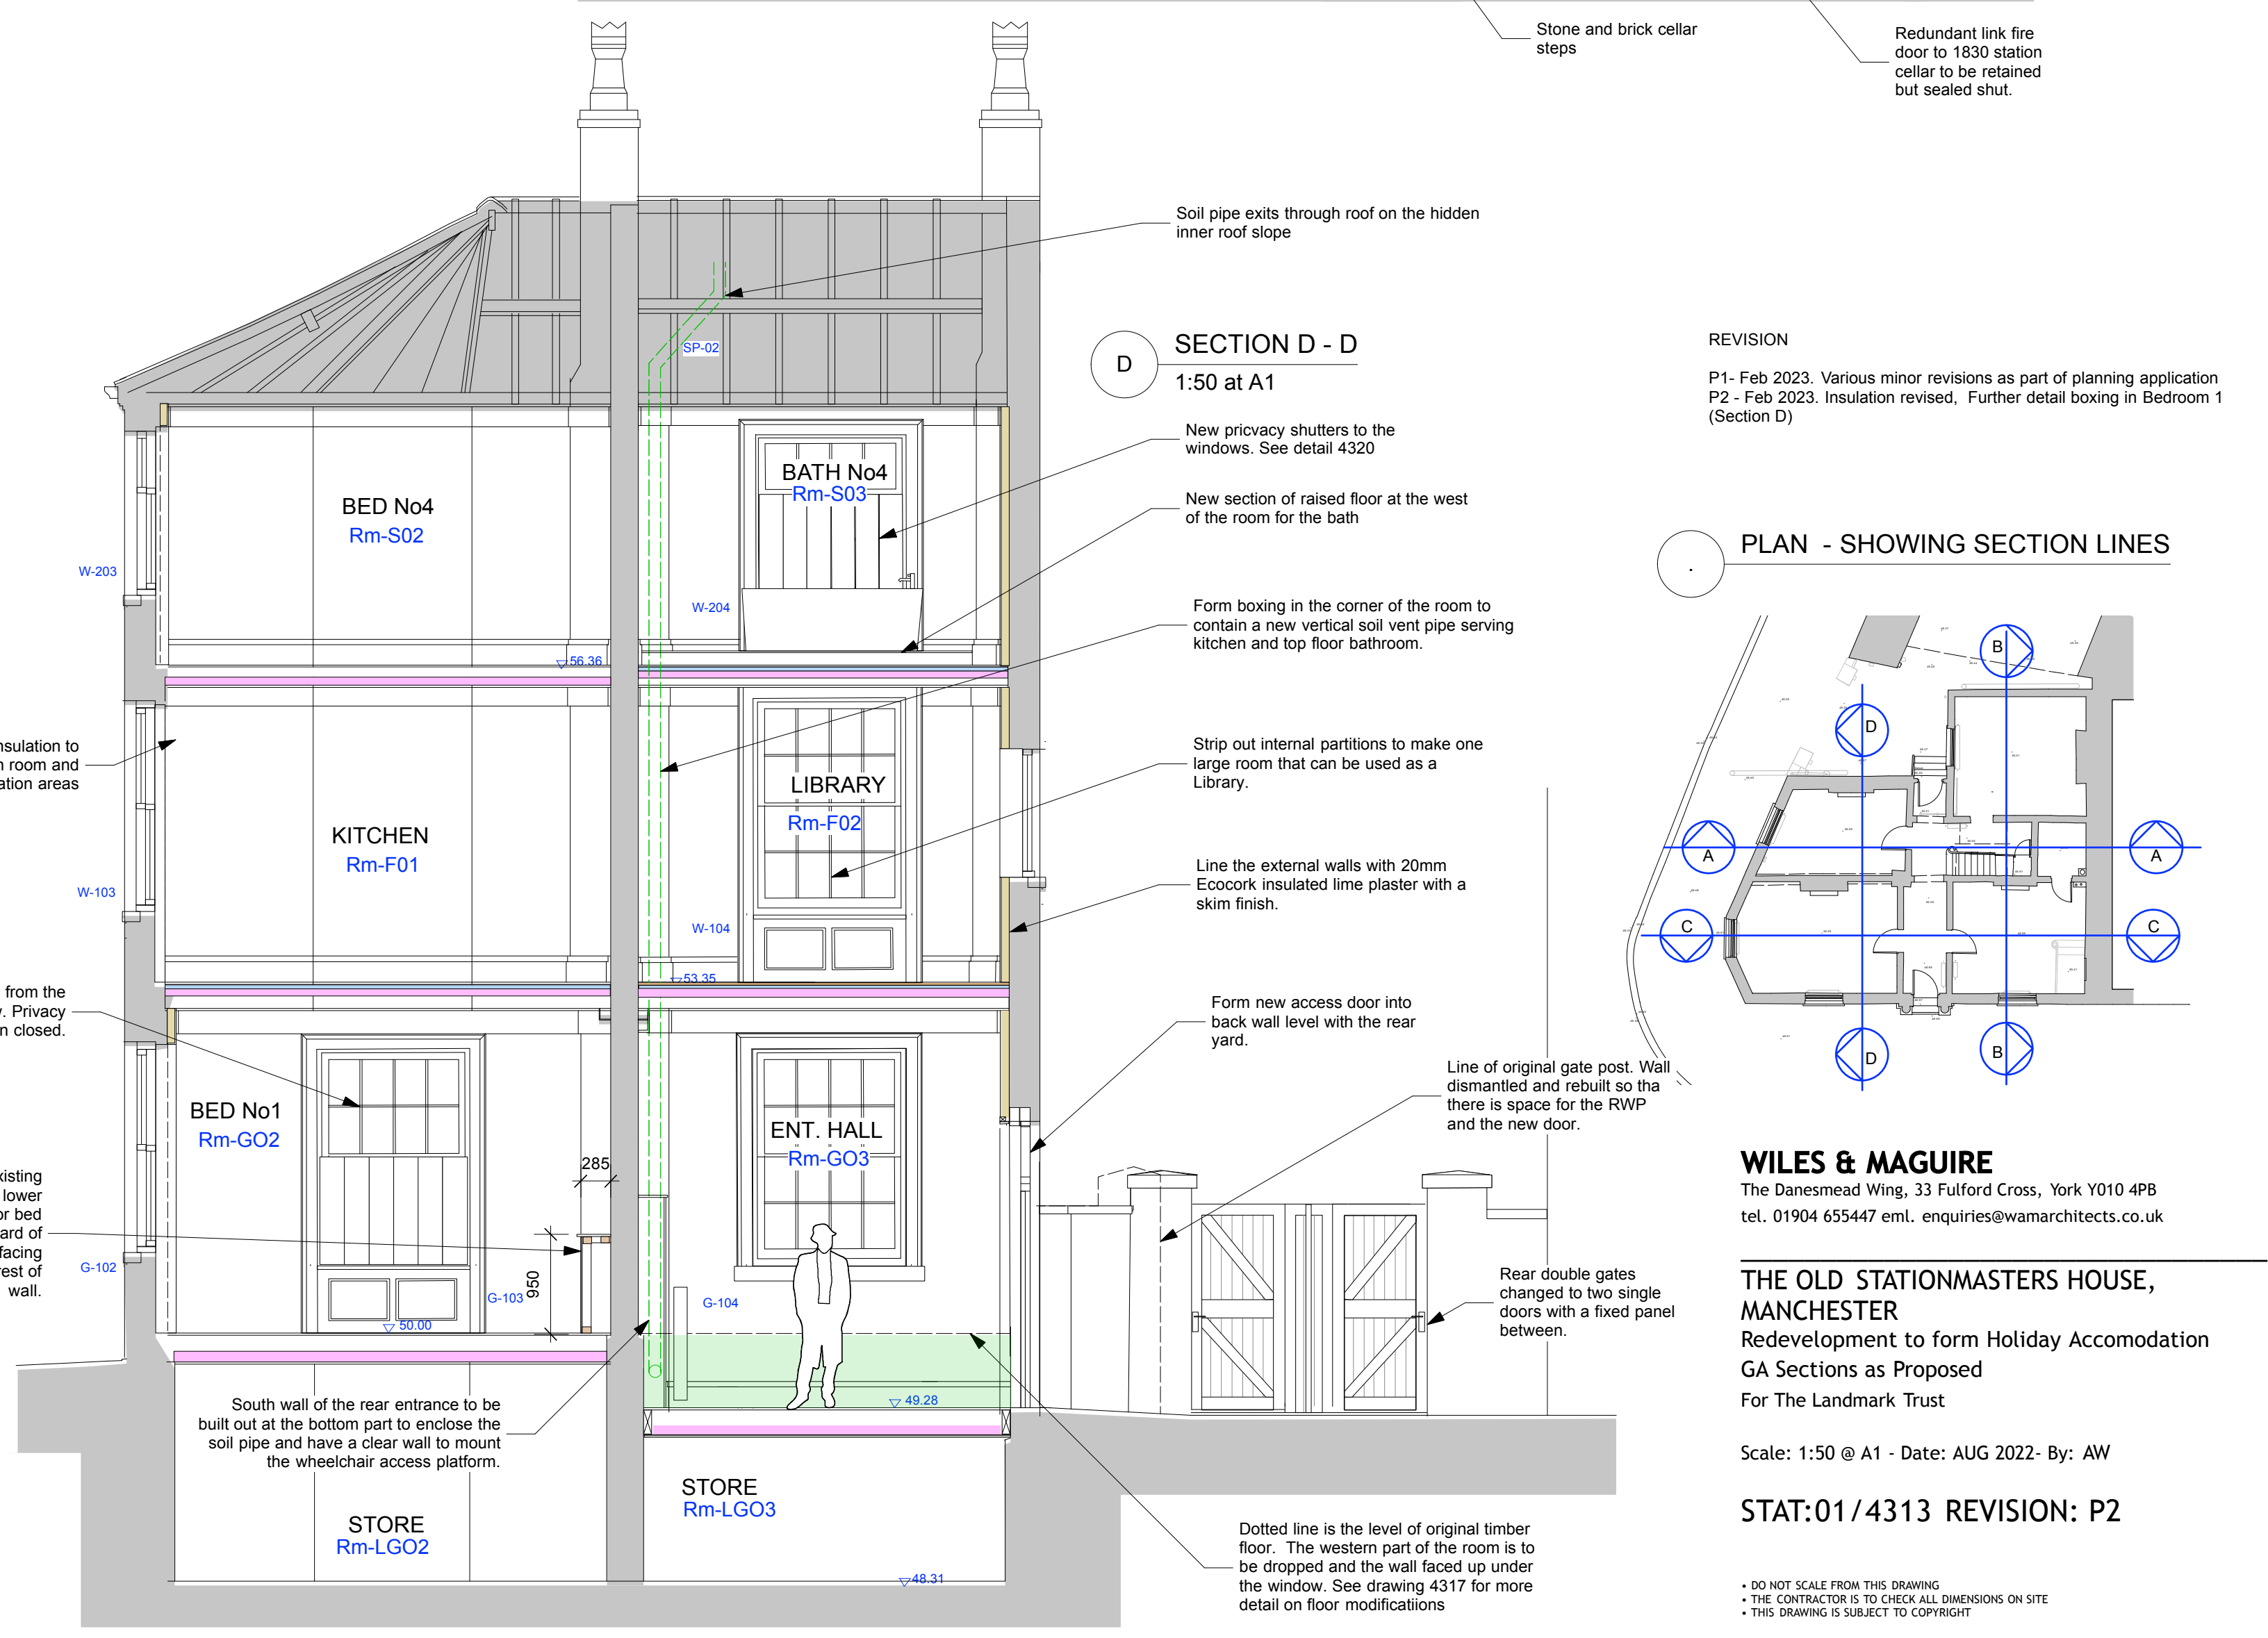
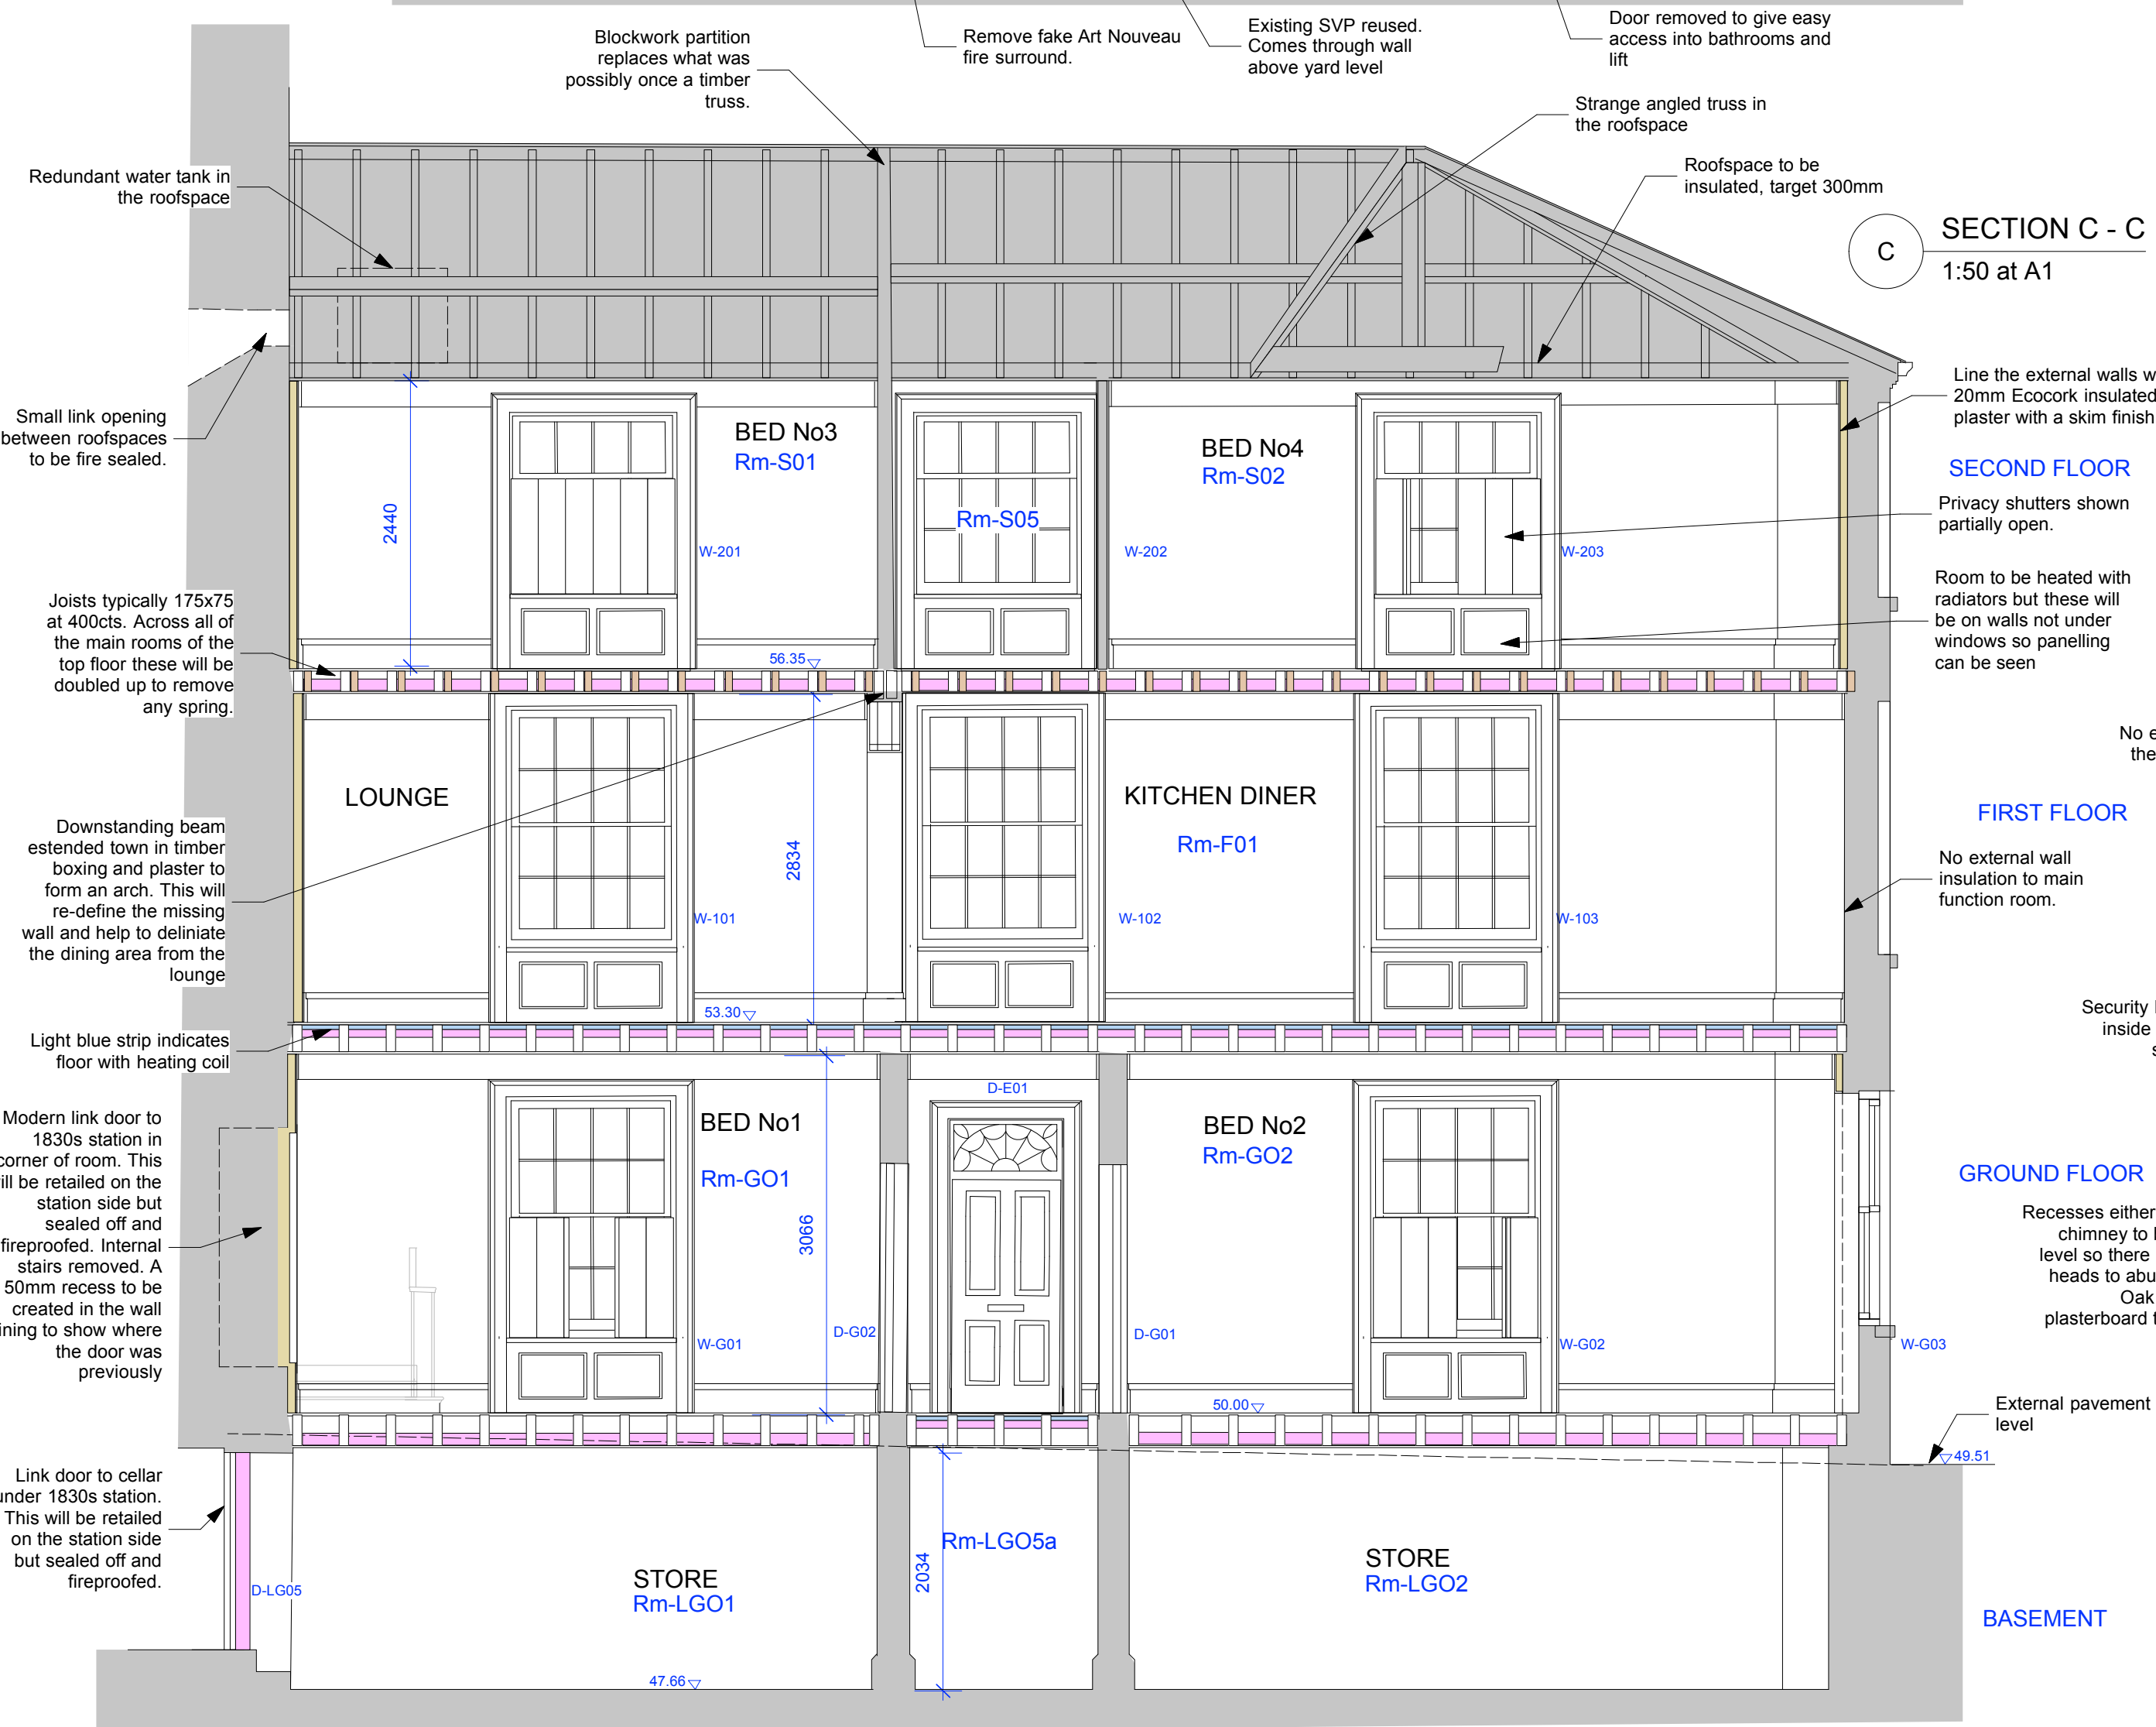
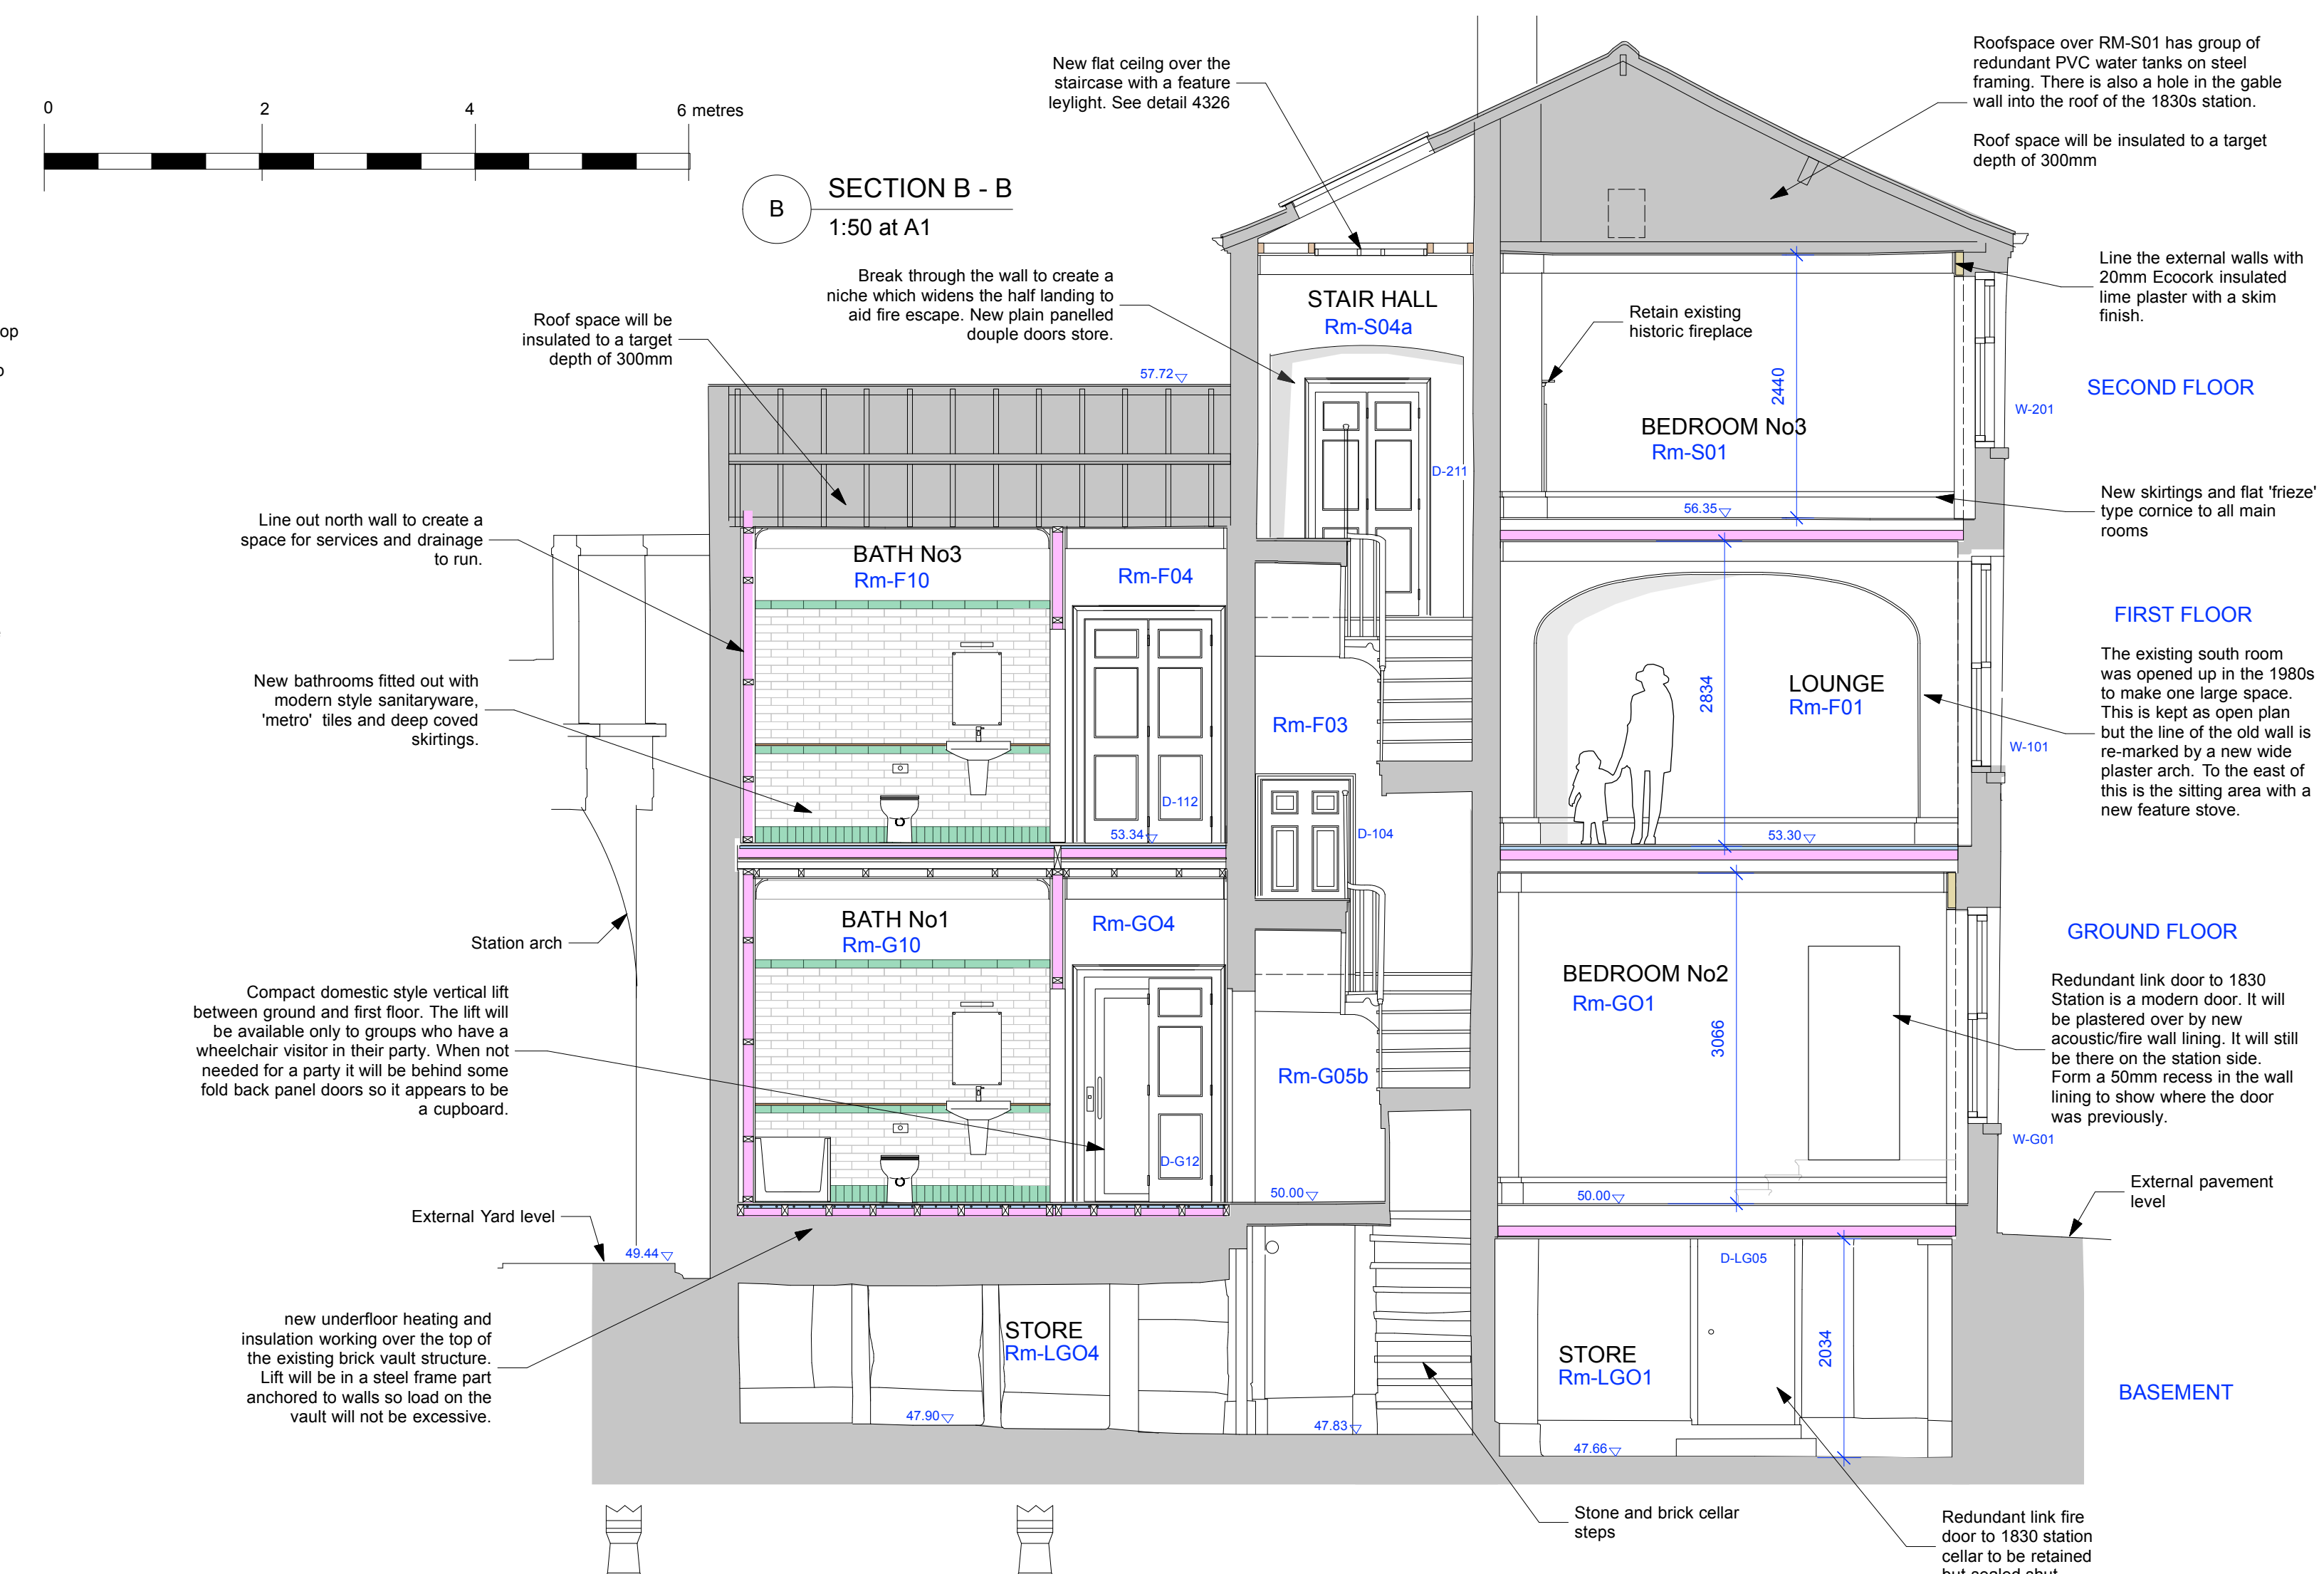


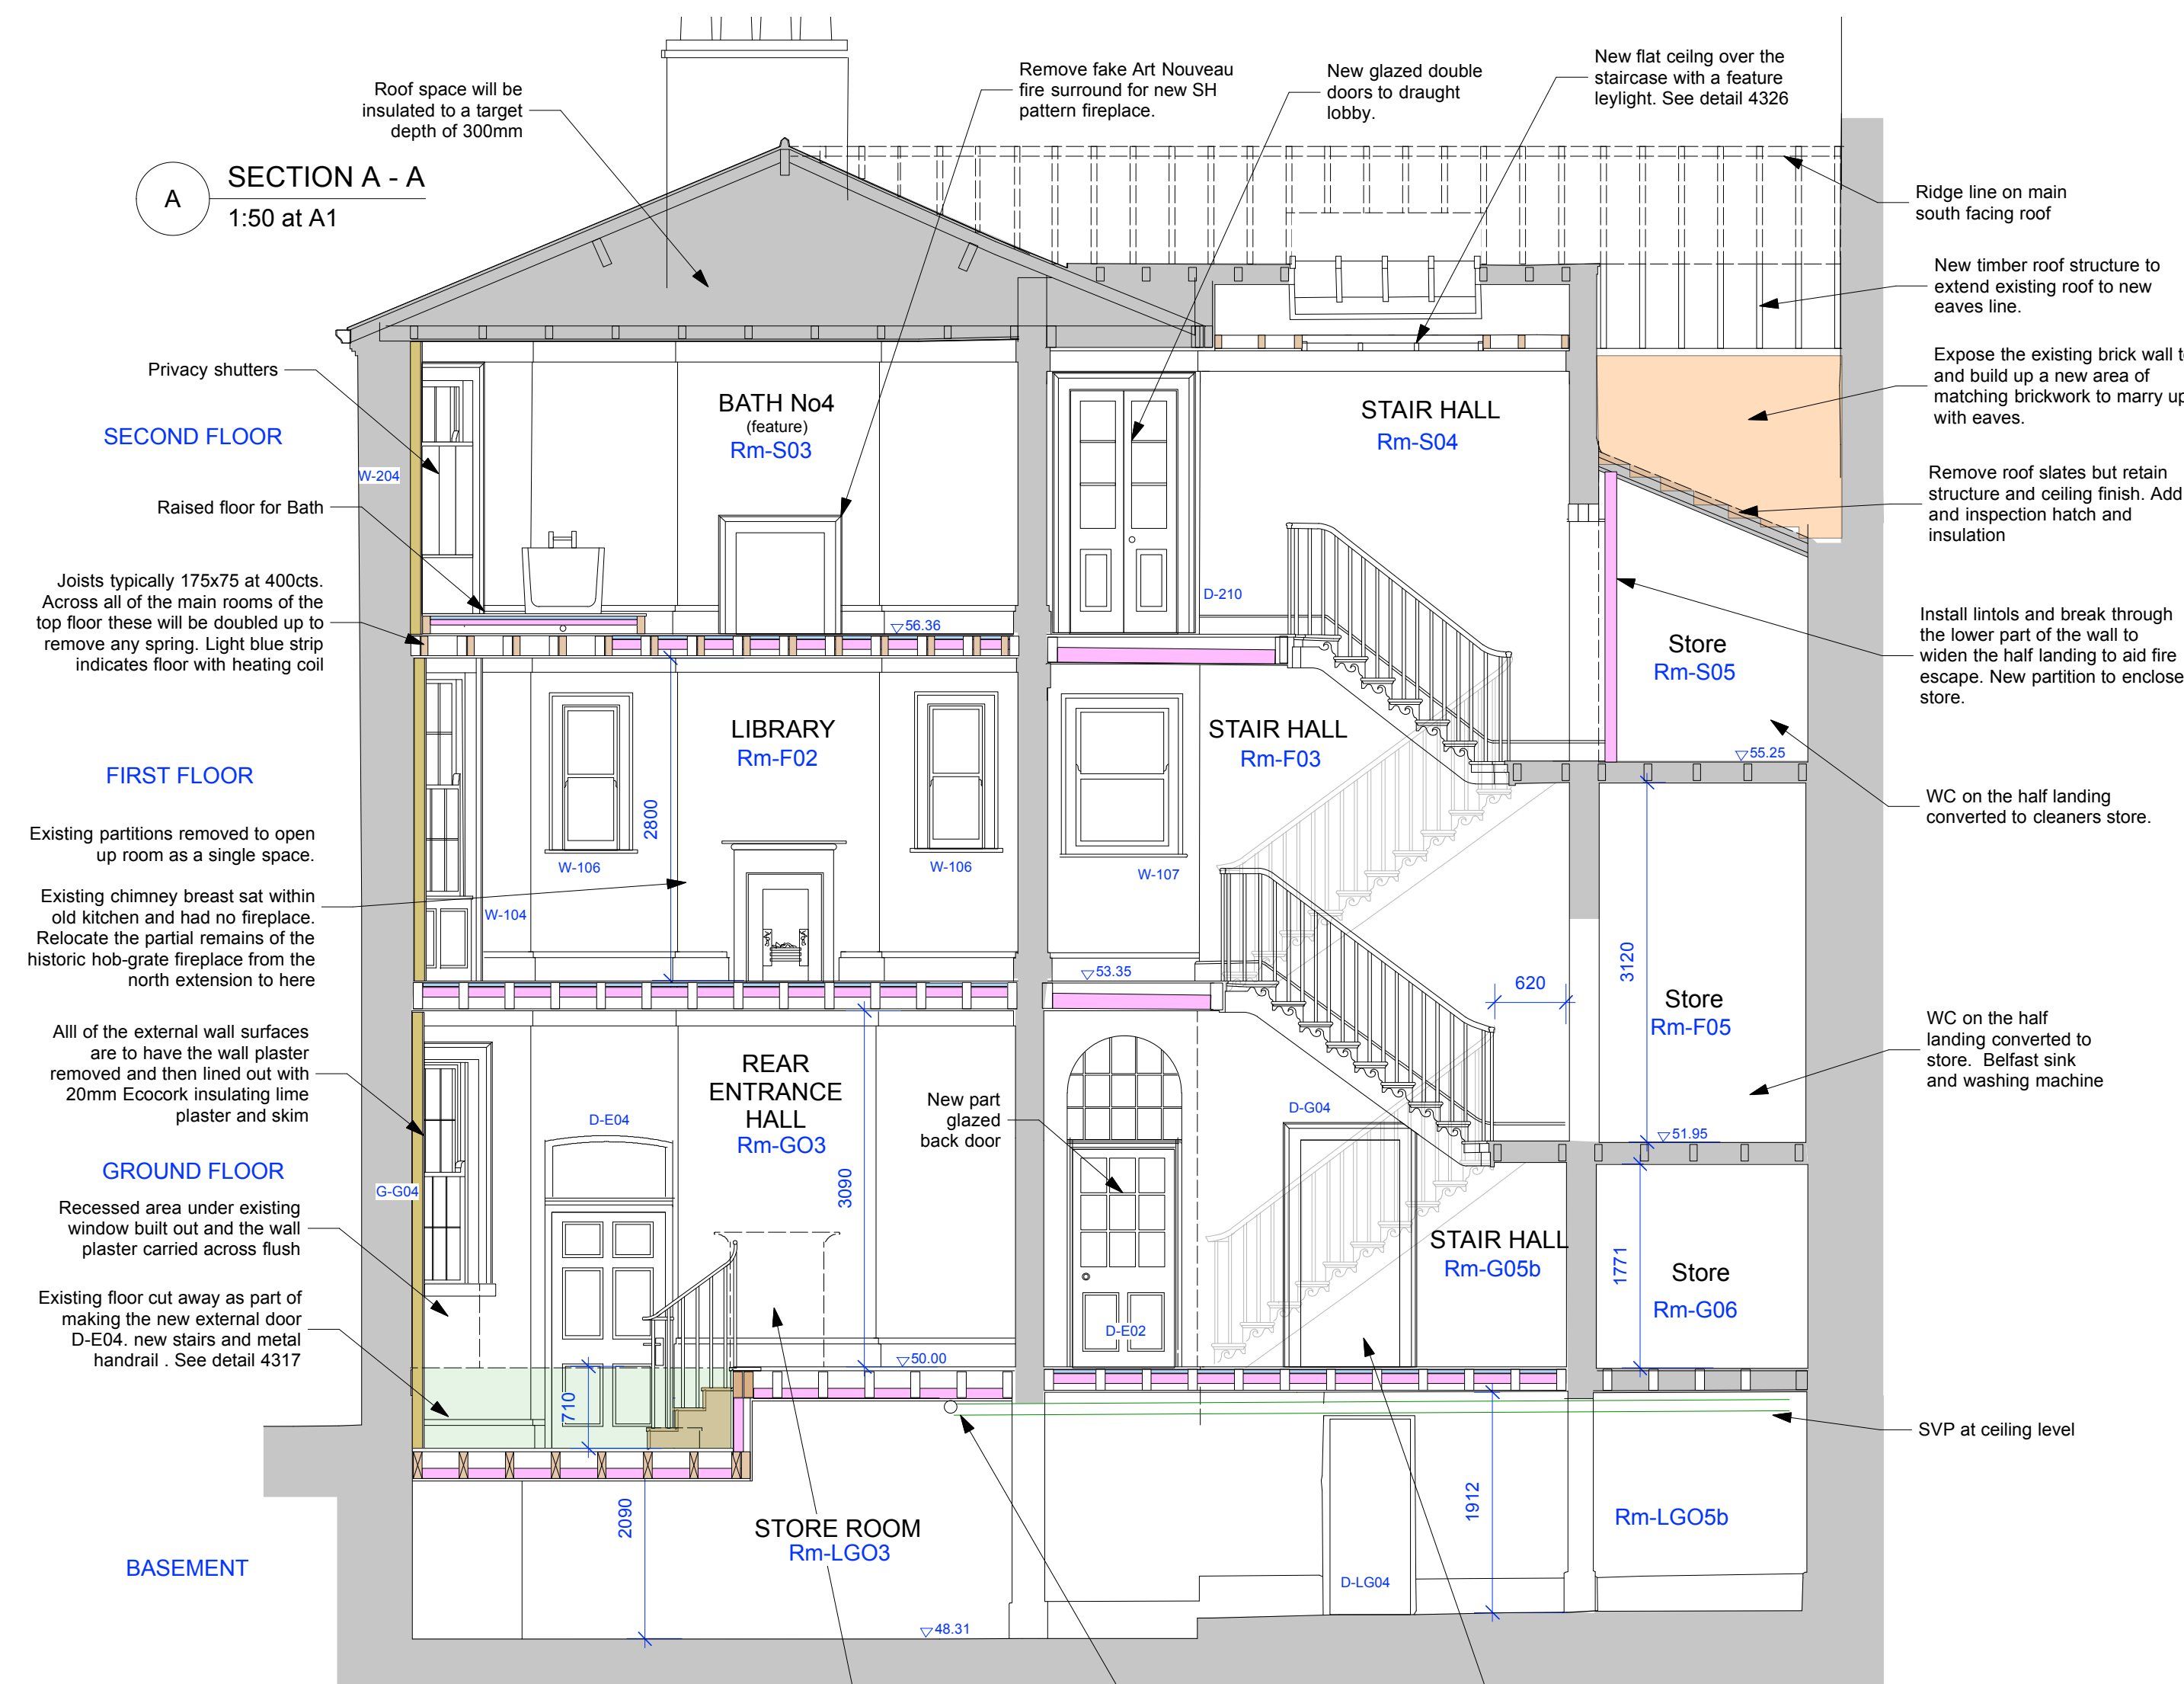

REVISION

P1- Feb 2023. Various minor revisions as part of planning application

P2 - Feb 2023. Insulation revised, Further detail boxing in Bedroom 1 (Section D)

WILES & MAGUIRE
The Danesmead Wing, 33 Fulford Cross, York YO10 4PB
tel. 01904 655447 eml. enquiries@wamarchitects.co.uk

THE OLD STATIONMASTERS HOUSE,
MANCHESTER
Redevelopment to form Holiday Accommodation
GA Sections as Proposed
For The Landmark Trust

Scale: 1:50 @ A1 - Date: AUG 2022- By: AW

STAT:01/4313 REVISION: P2

- DO NOT SCALE FROM THIS DRAWING
- THE CONTRACTOR IS TO CHECK ALL DIMENSIONS ON SITE
- THIS DRAWING IS SUBJECT TO COPYRIGHT