


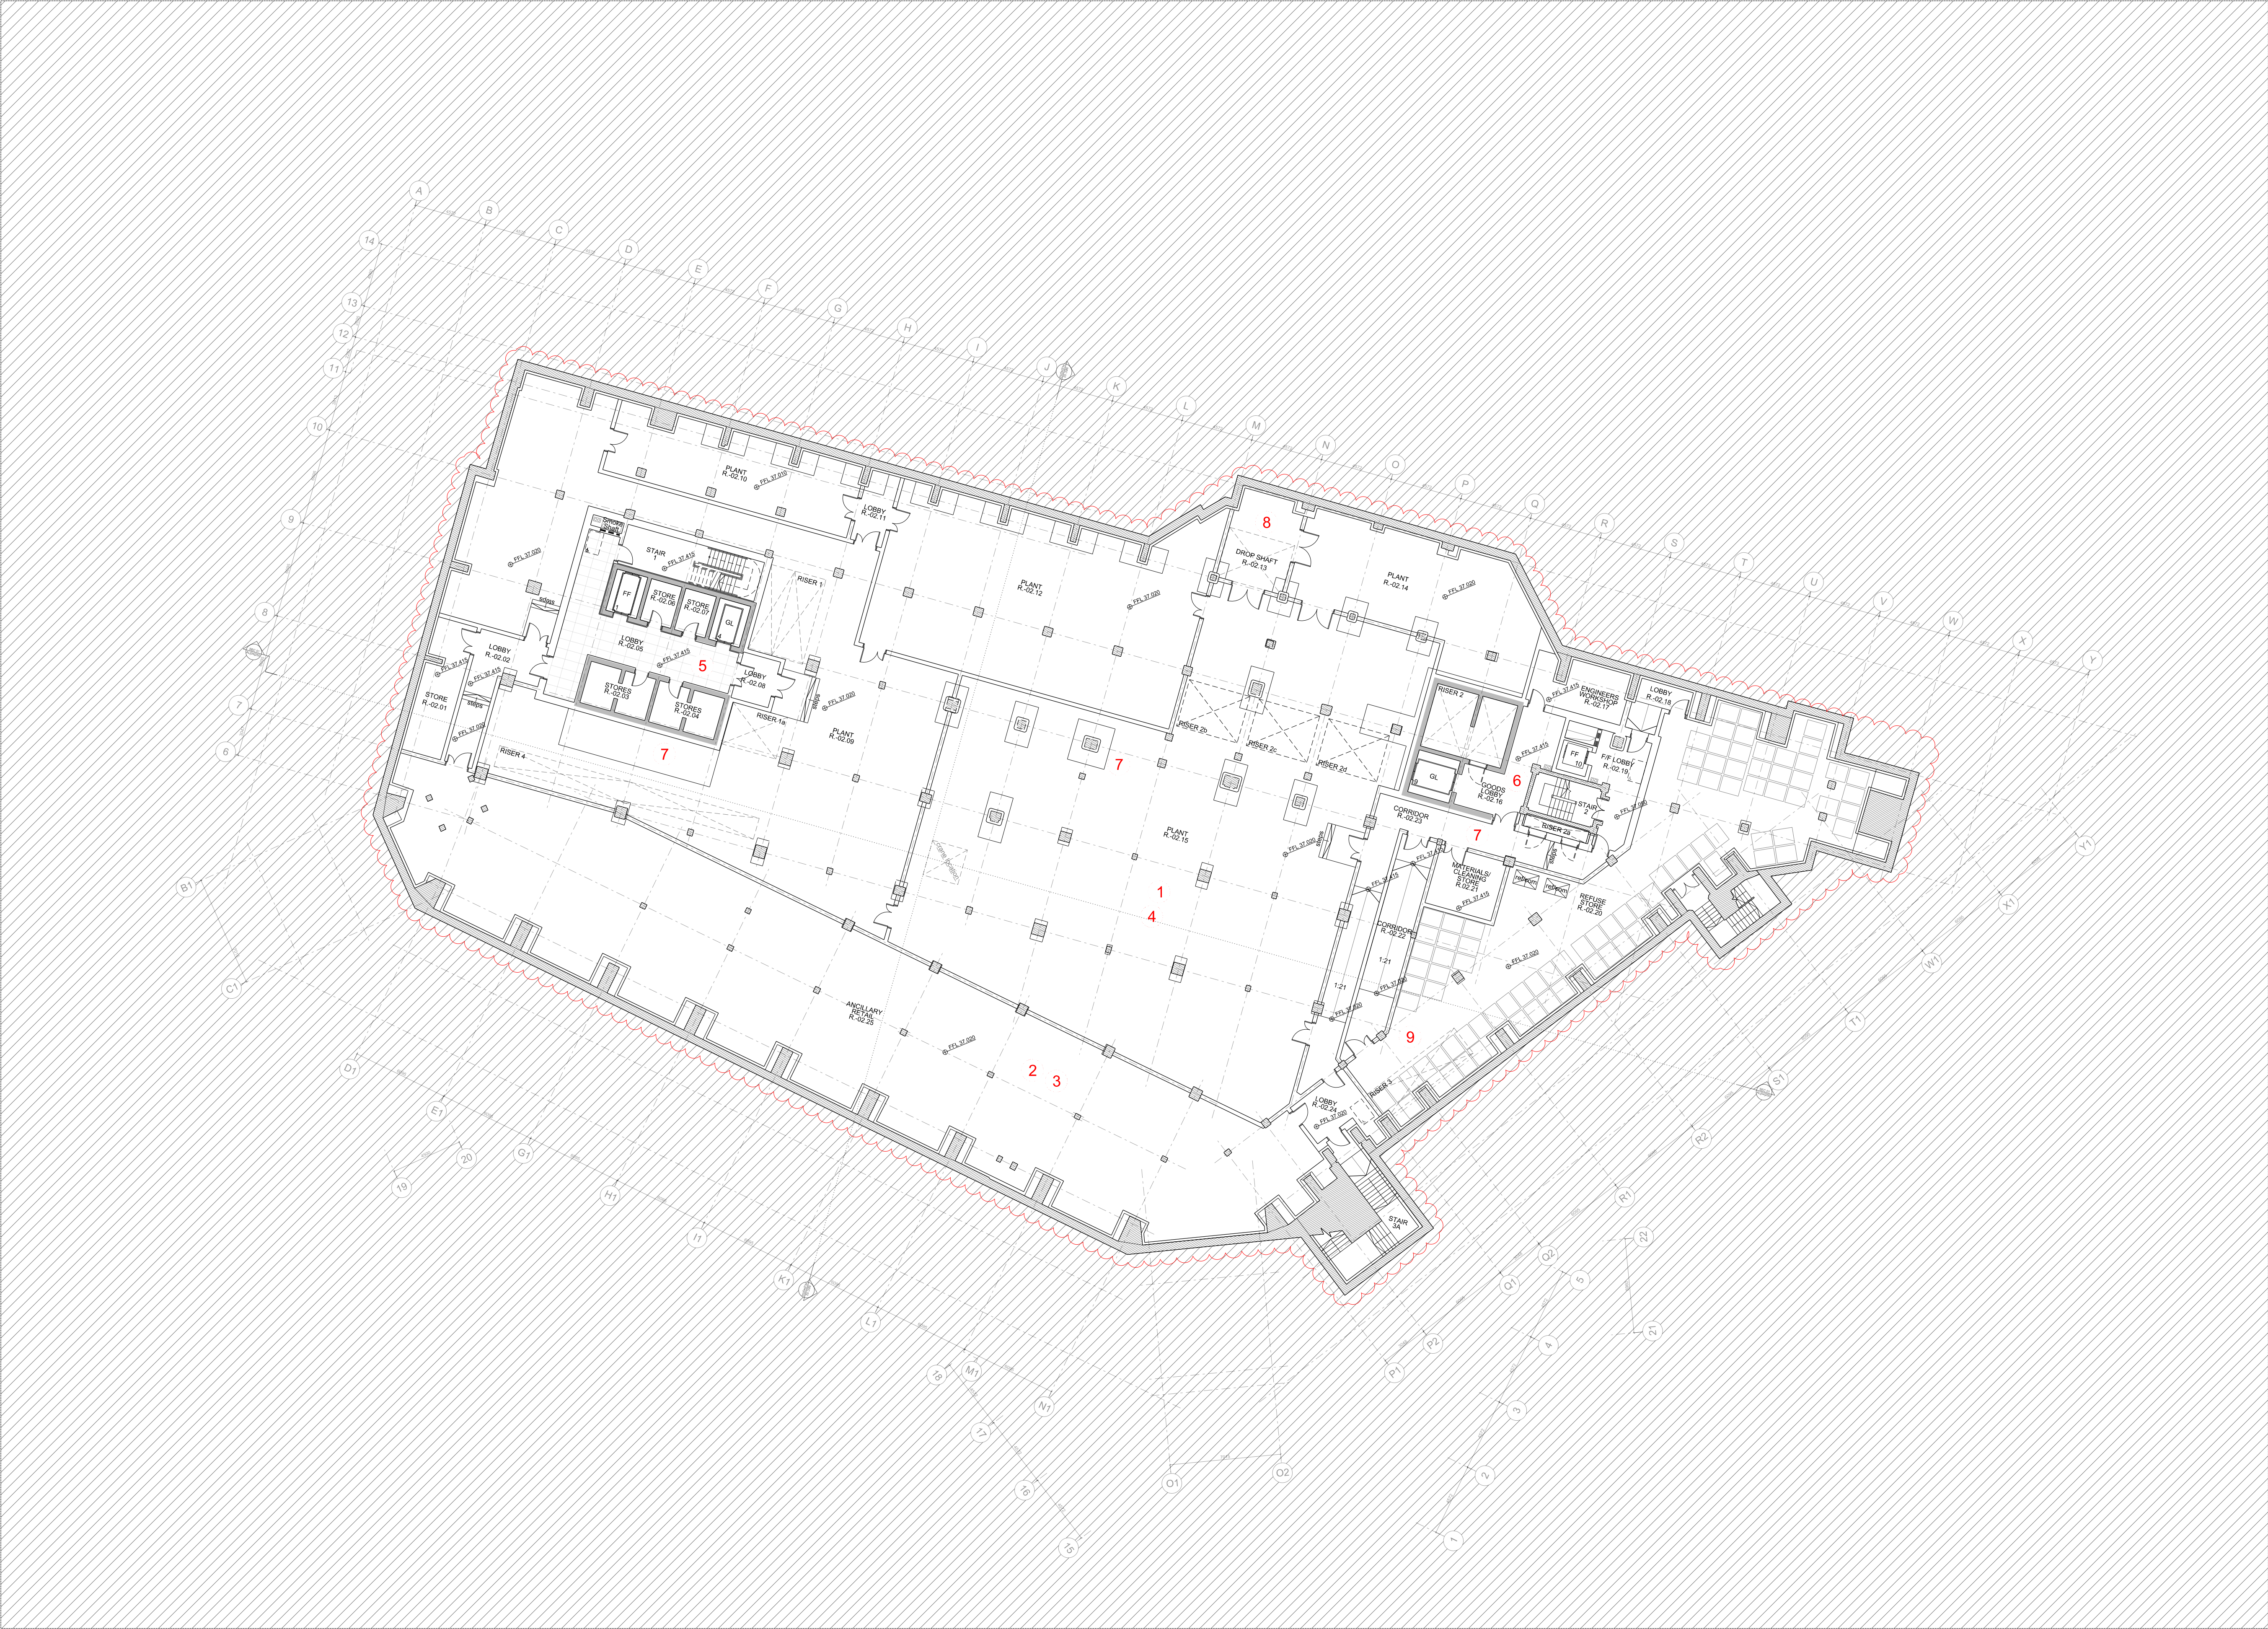

NOTES / REVISION

PRINCIPLE DESIGN DEVELOPMENT

1. Cycle store relocated to basement to reduce structural intervention and simplify building thermal strategy.

2. Wellbeing, showers, and changing relocated to basement to simplify building thermal strategy.

3. Ancillary retail space created.

4. Plant space increased.

5. Stair core 1 arrangement updated to simplify construction.

6. Stair core 2 arrangement updated to reduce works to existing staircase and provide additional goods lift.

7. Foundation levels raised to reduce impact on existing structure.

8. Drop shaft created to facilitate building service strategy.

9. General replan to improve building functionality.

0246810

N

PROJECT

RYLANDS BUILDING,
MANCHESTER

CLIENT

CD9 PROPERTIES (MANCHESTER) LTD

TITLE

COMPARISON PLAN SUB BASEMENT
- NON MATERIAL AMMENDMENT

SCALE

1:200@A1
1:400@A3

DATE

APR 2023

JOB No

1526

DWG No

AL[05]2210

REV

*

ISSUE FOR

PLANNING DOCUMENT