


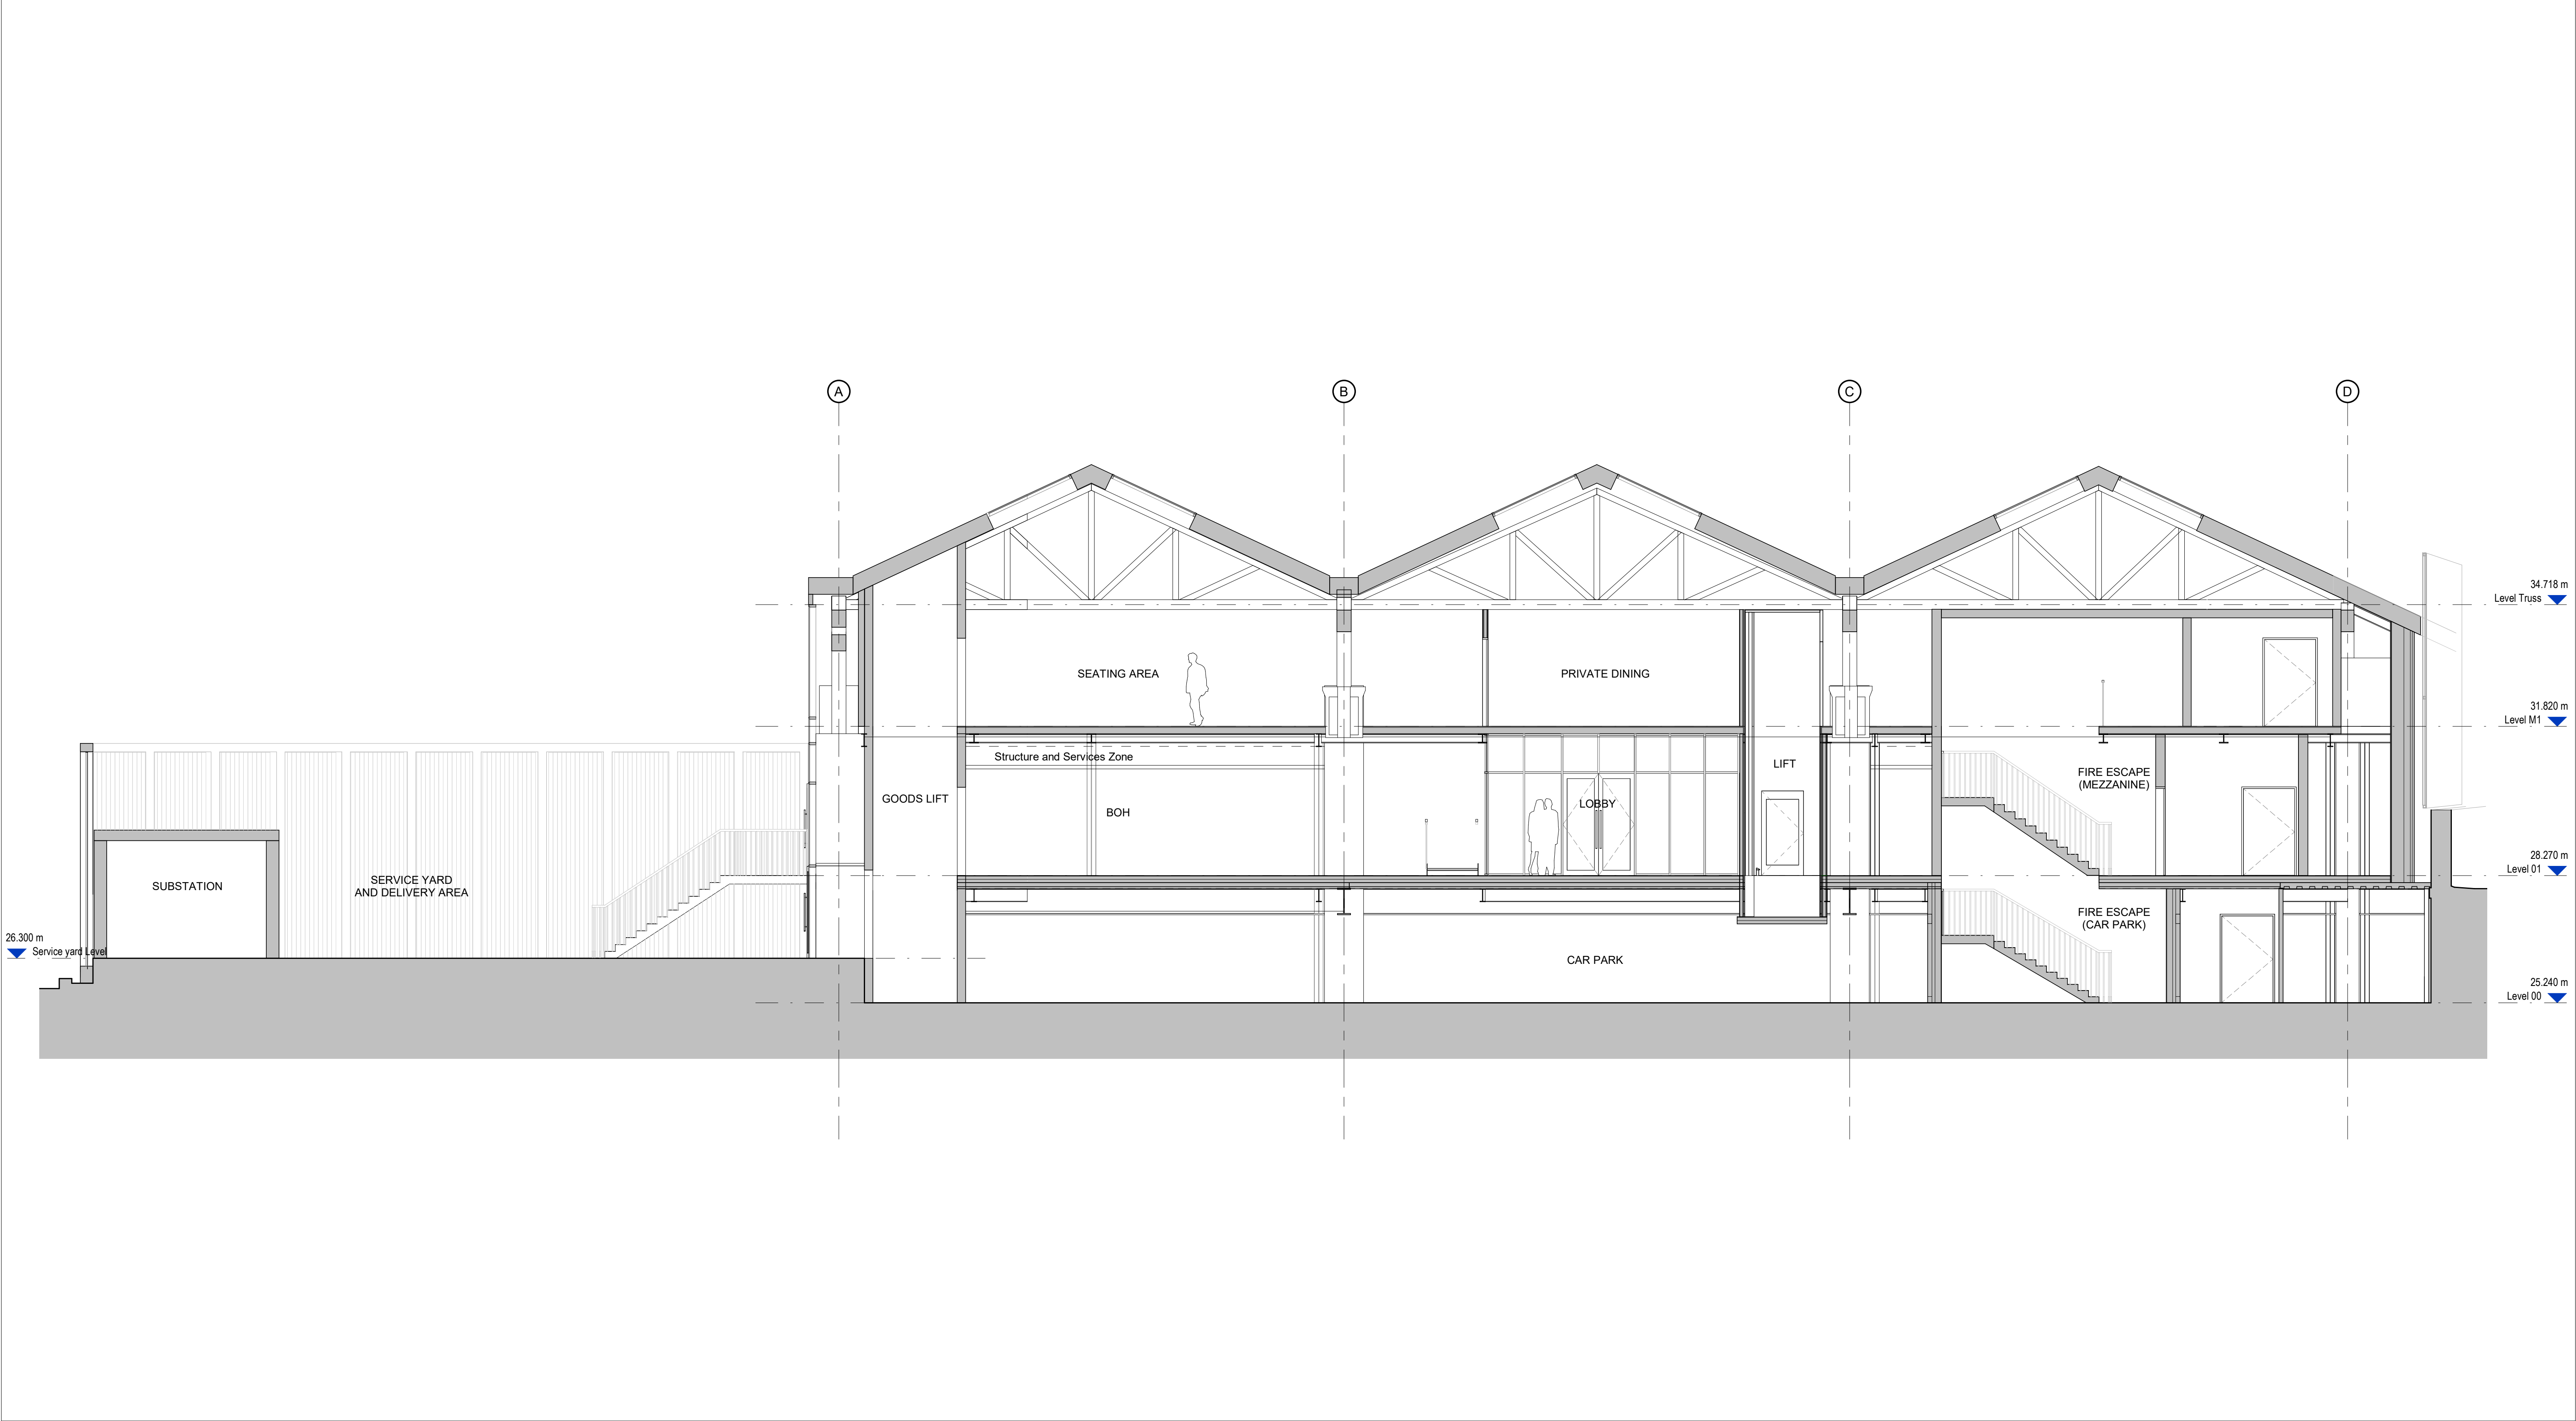

Notes

Do not scale from this drawing.

All dimensions are to be checked prior to construction and any discrepancies are to be identified to the Architect.

Copyright reserved.

Status
PLANNING

Client
ALLIED LONDON

Project
SHIPYARD
WATER ST, MANCHESTER

Title
Proposed GA Section A-A

A 18/01/23 Issued for planning
Revisions

GL

3DReid
www.3DReid.com
Architecture Interiors Masterplanning

3D
REID

Scale	Size	Date	Drawn	Checked
1 : 75	A1	30/03/22	GL	NS

Drawing No.	Rev.
200097-3DR-ZZ-DR-A-08211	A