


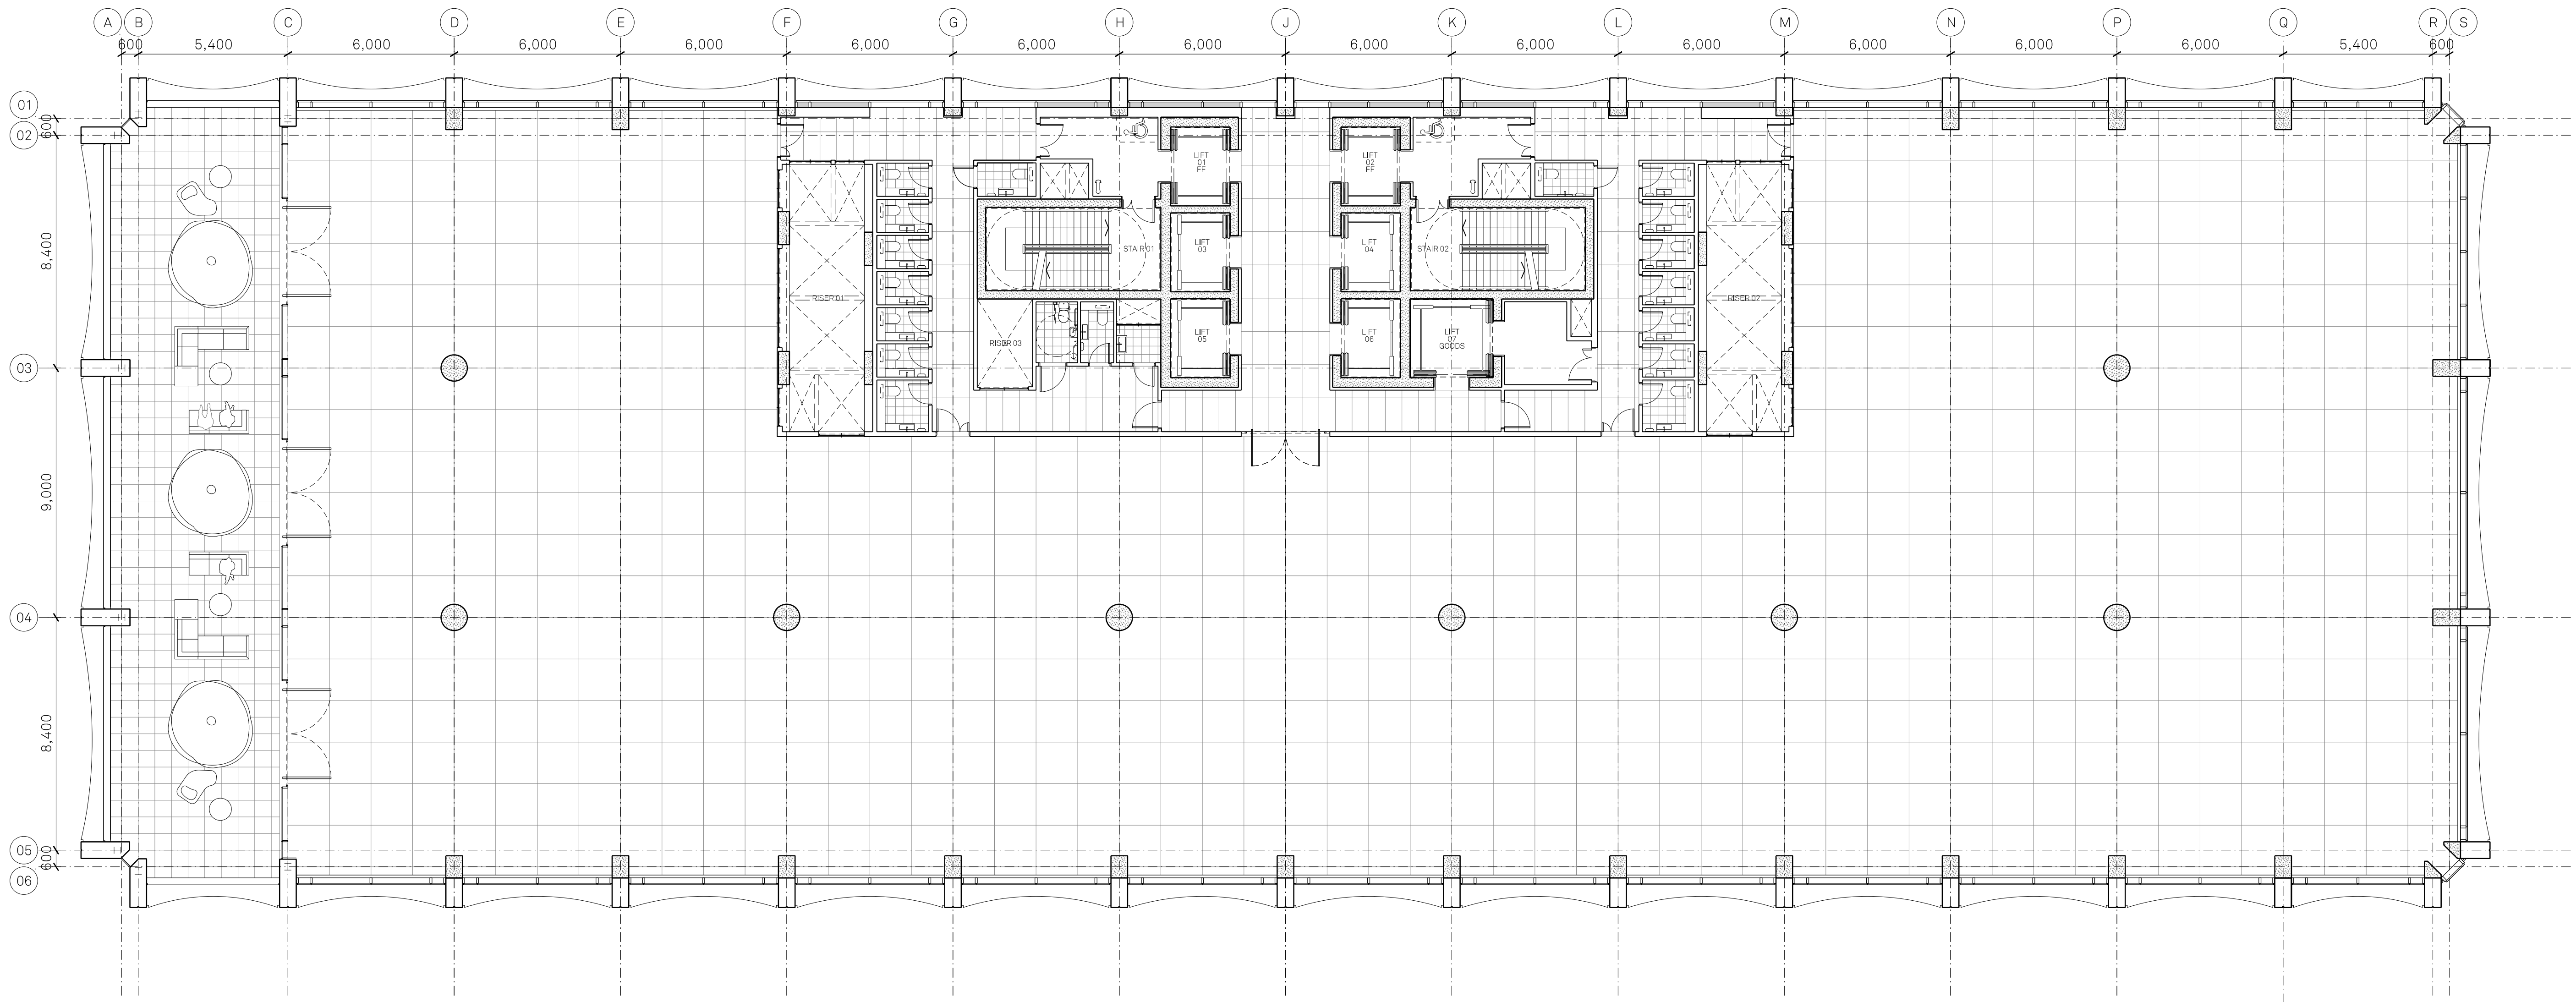

Notes:



Project Name:
Plot 10a
First Street

Drawn: IB
Checked: JC

Details:

Title:
Proposed GA Plan
Floor 11

Status:
Information

Project:
105

Scale:
1:125 @ A1
1:250 @ A3

Drawing No:
B1_02_2211

Rev:
F

Jon Matthews Architects

Union, 2-10 Albert Square, Manchester, M2 6LW

0161 974 3690

Copyright of this drawing is vested in Jon Matthews Architects and must not be copied or reproduced without written consent. Figured dimensions only are to be taken from this drawing. Do not scale from this drawing. For full company disclosure please visit www.jonmatthewsarchitects.com

13.01.23 Issued for Planning