

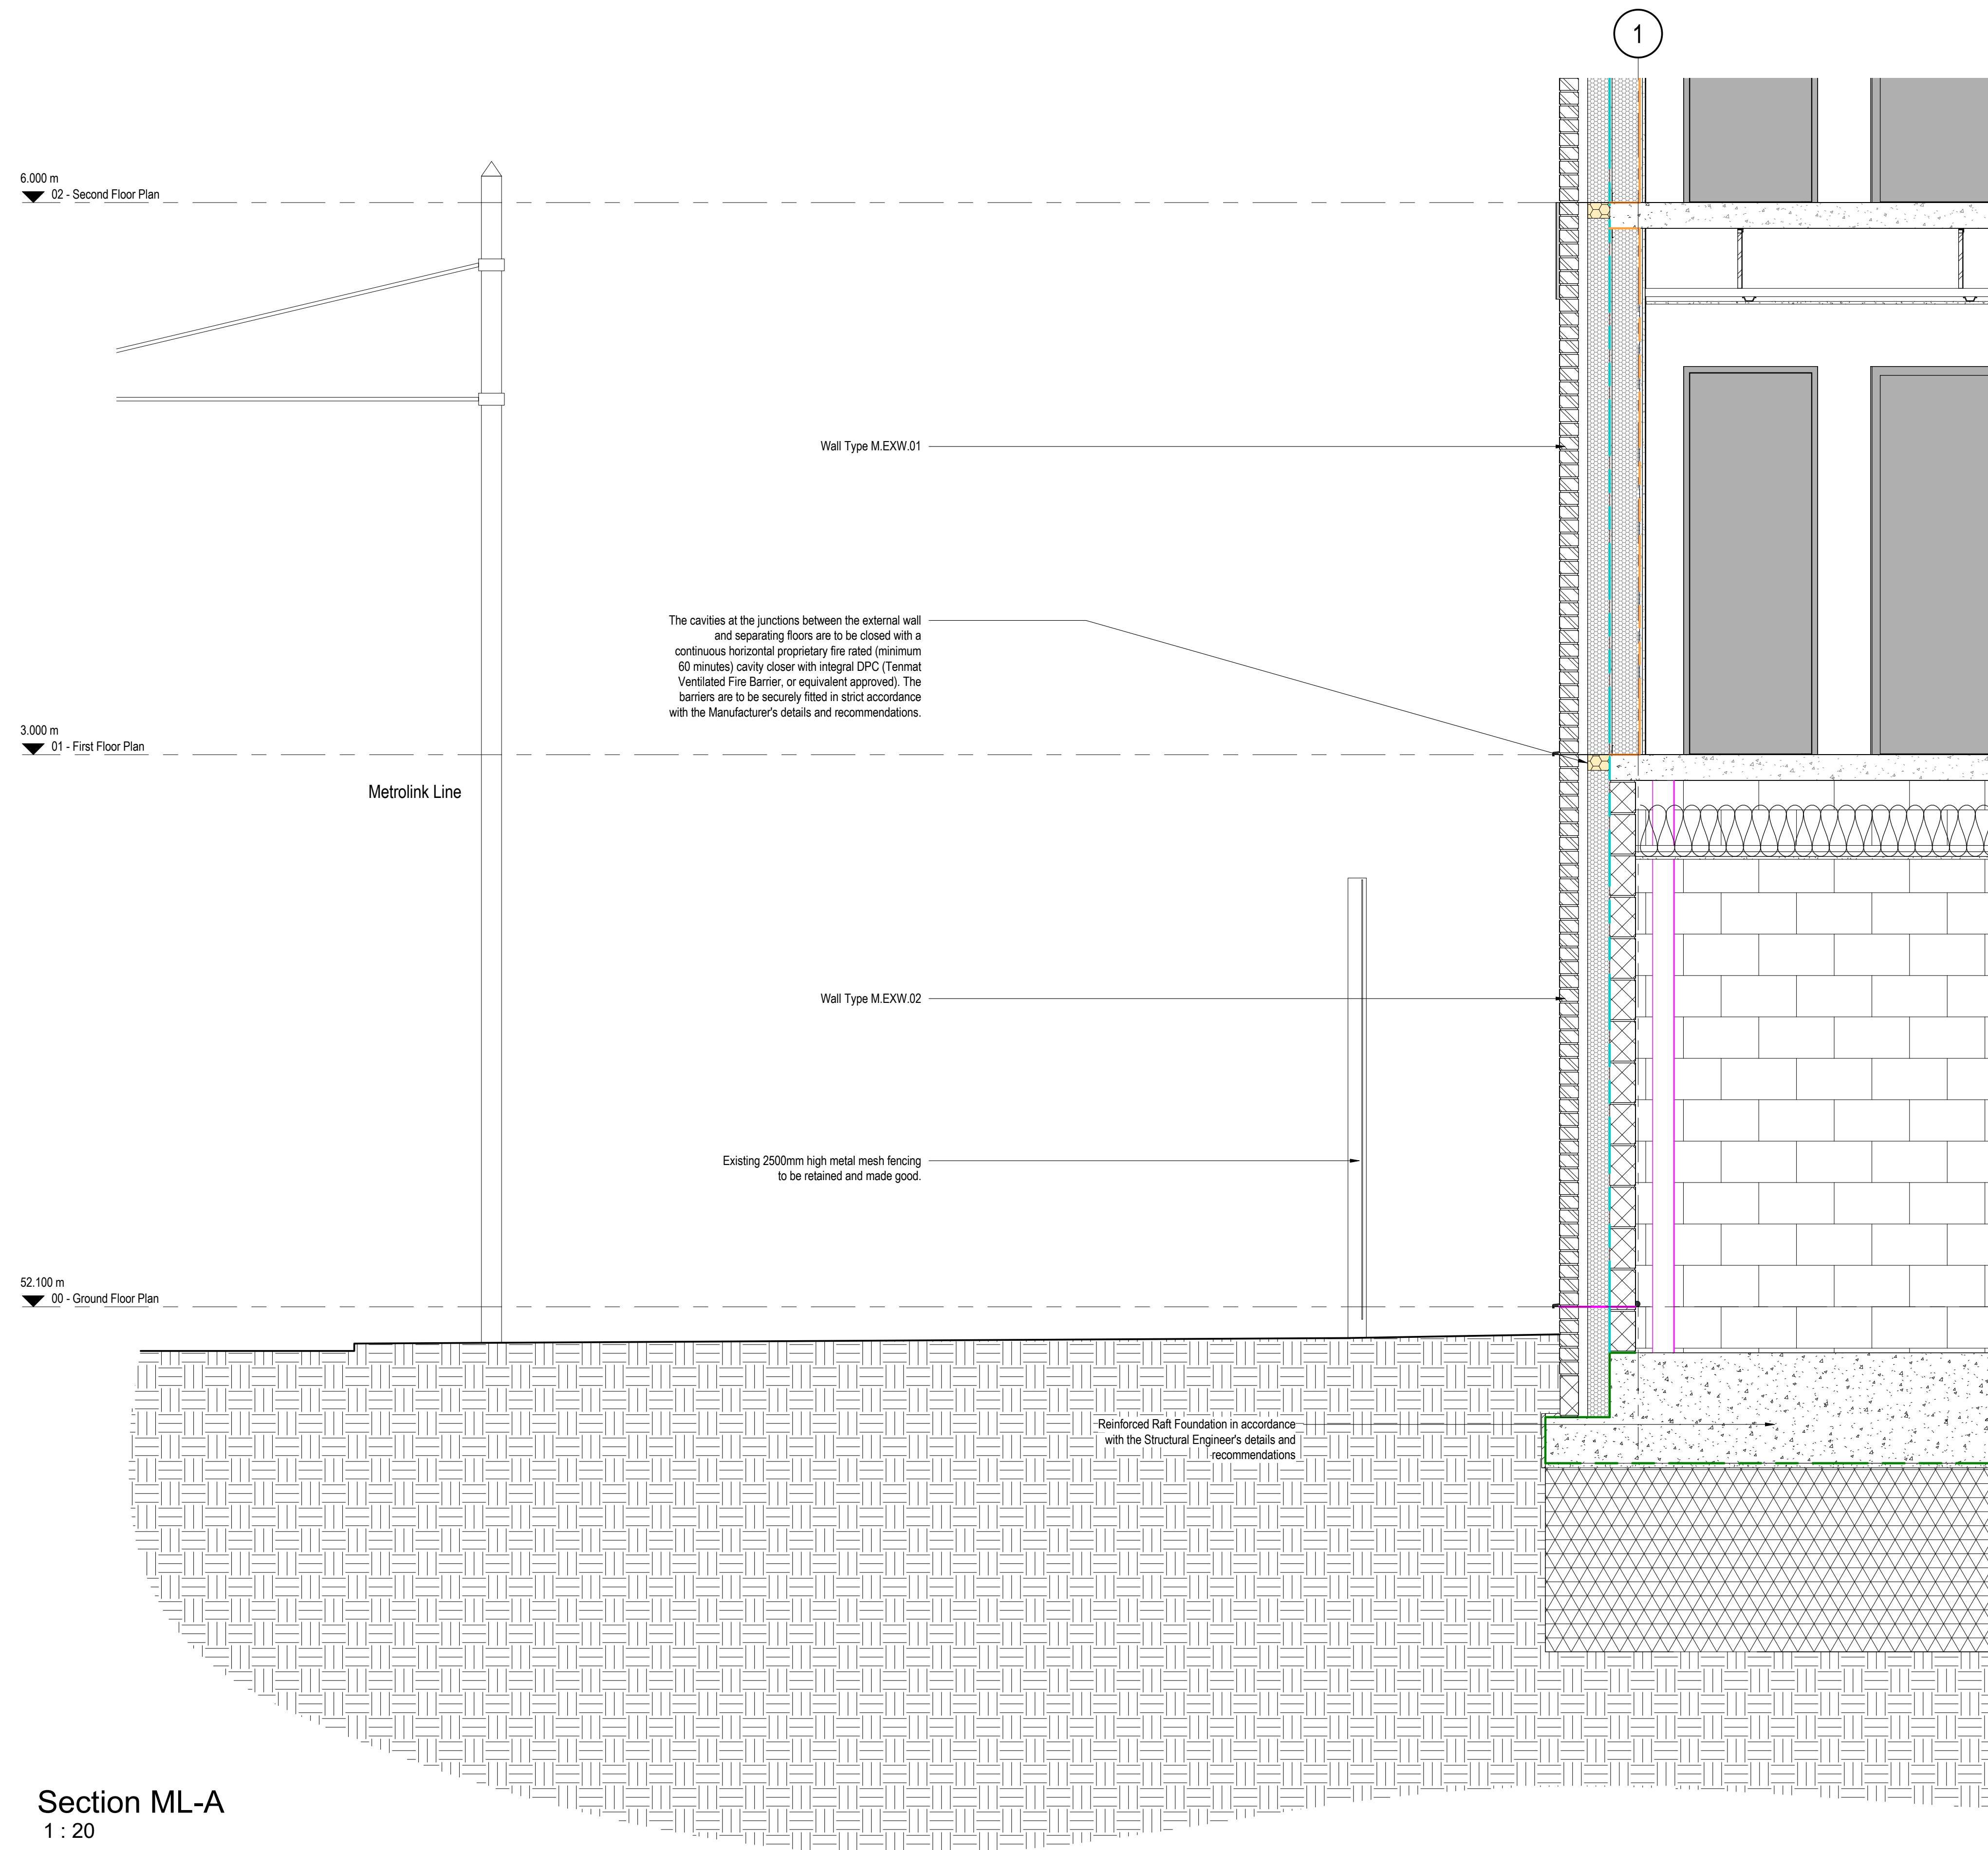


Notes

Jennings Design Associates take no responsibility for any dimensions obtained by scaling from this drawing. If no dimension is shown the recipient must ascertain the dimension specifically from the Architect or by site measurement. Supplying the drawing in digital form is solely for convenience and no reliance may be placed on digital data. All data must be checked against hard copy. Dimensions must be checked on site. Any discrepancies must be reported to the Architect immediately. This drawing is copyright of Jennings Design Associates

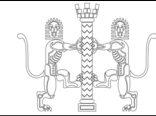

Section ML-A
1 : 20

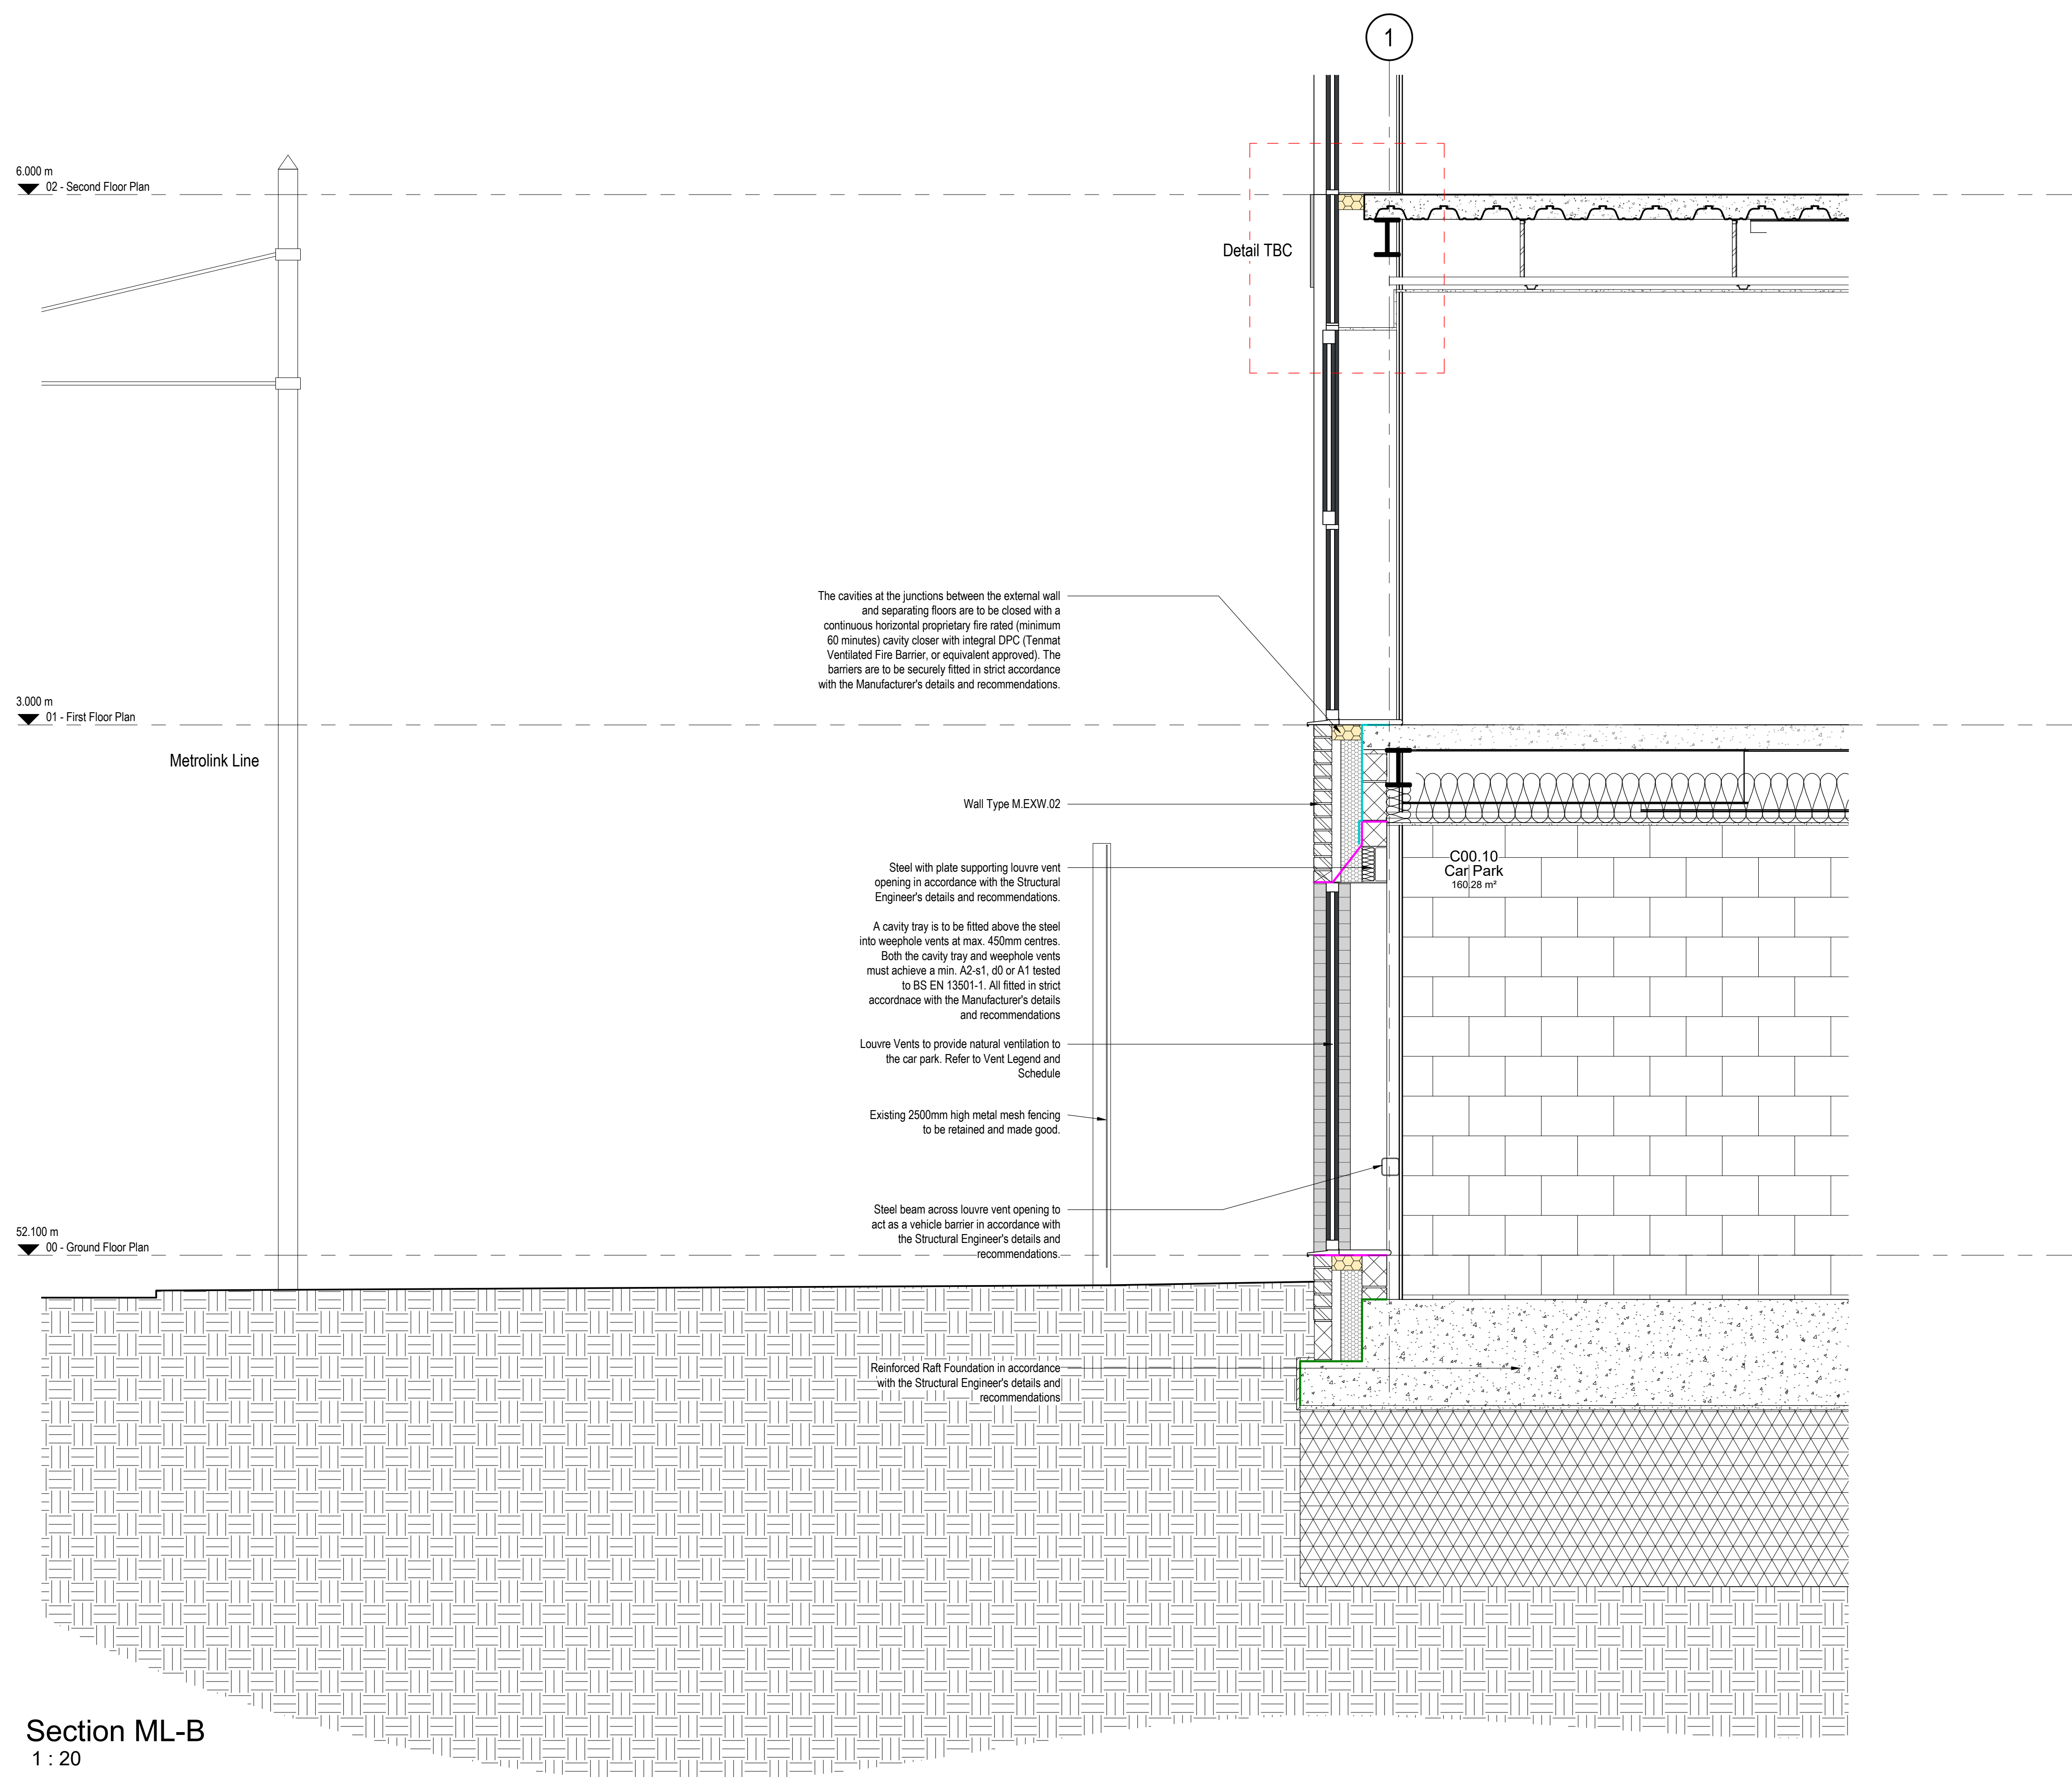

Section ML-B
1 : 20

Drawing to be read in conjunction with
1317-JDA-ZZ-XX-DR-A-0100

Rev	Description	Date	By
Revision Schedule			



Project Details			
1317 - Pollard Street, Manchester			
Client			
ForViva			
Main Drawings		Main/Reference/Title	
Stage 4 - Building Regs		S1	
Date	By	Drawn by	Checked by
1. 20	(G/A)	08/12/2022	NS TK
Project Code			
1317-JDA-ZZ-XX-DR-A-0100			
Revision			
Metrolink Interface Sections			
PO1			