



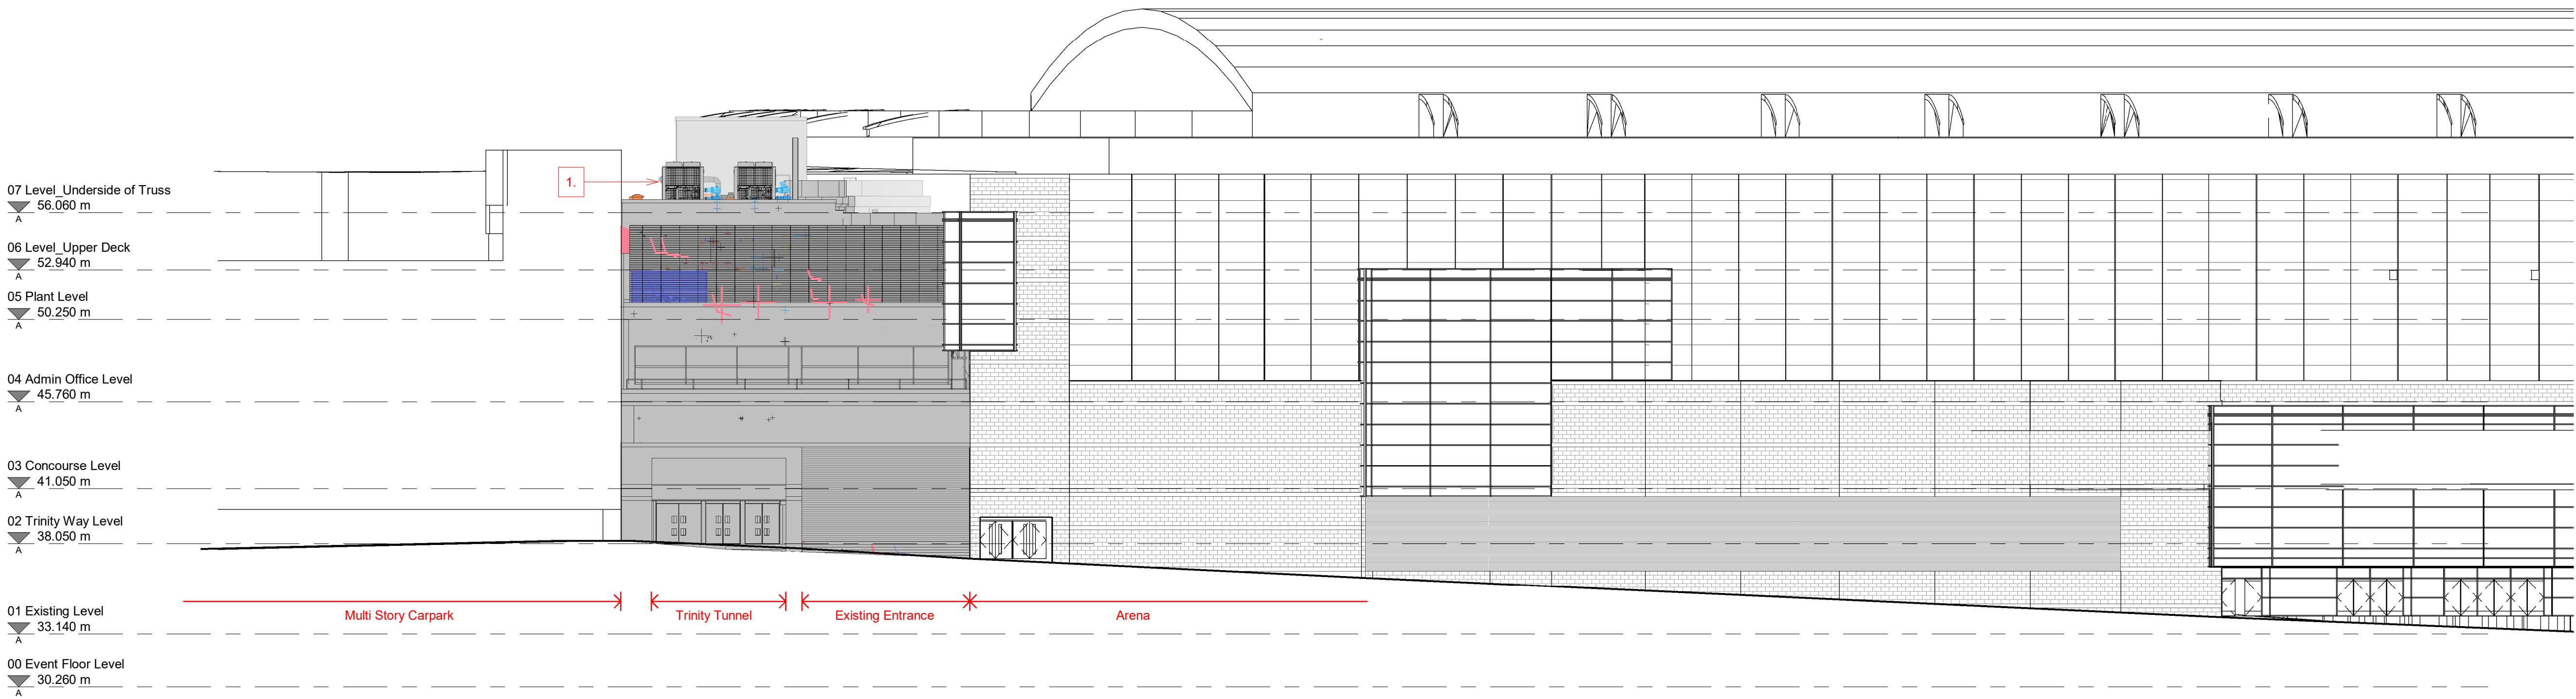

2 Planning Elevations - Proposed Trinity Way Elevation


1 : 200

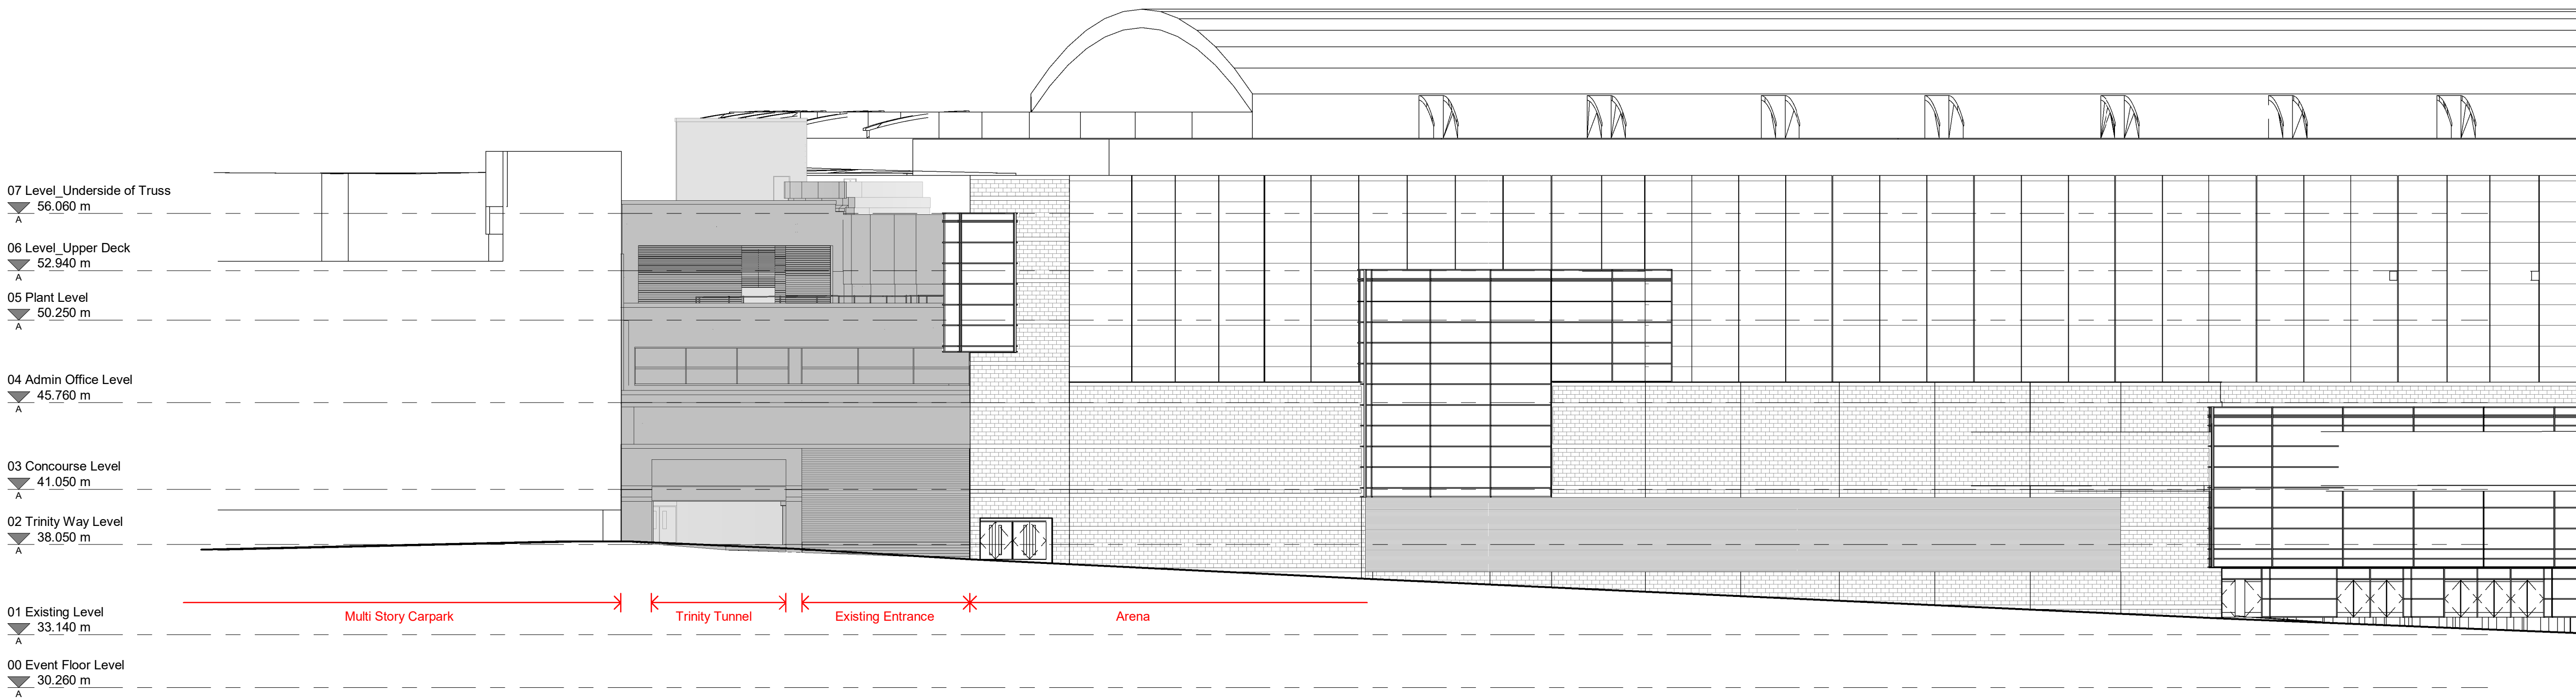

1 Planning Elevations - Existing Trinity Way Elevation

1 : 200

Notes

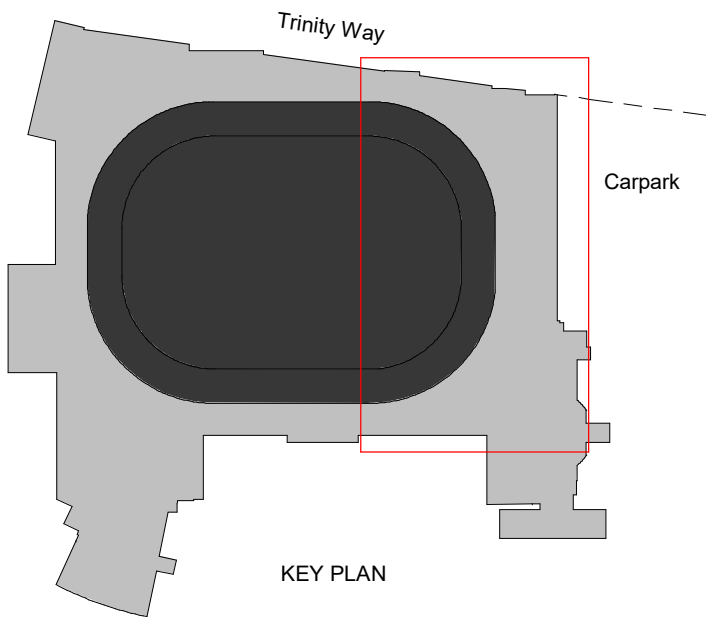

1. Proposed 2No roof mounted chiller units

P1	Preliminary Issue	2023.05.02	ASB	DM
Rev	Description	Date	Dr	App
original by		date created	by	by
ASB		05/02/23	DM	

AHR
AHR Architects Ltd
5th Floor
55 Princess Street
Manchester
M2 4EW
United Kingdom

T +44(0)161 8287900
E manchester@ahr.co.uk
www.ahr.co.uk

client name
Galliford Try Construction

project
AO Arena

drawing
PLANNING - Proposed Elevations

computer file C:\Users\andrew.brown\REVT LOCAL FILES\MA1A-AHR-22-22-00-A-001_andrew.brown\MDTPP.rvt	plot date
project number 2022.00663.000	scale As indicated@A1
drawing number MA1A-AHR-XX-XX-DR-A-07004	rev P1
	issue status S4

This drawing is to be read in conjunction with all related drawings. All dimensions must be checked and verified on site before commencing any work or producing shop drawings. The originator should be notified immediately of any discrepancy. This drawing is copyright and remains the property of AHR.