
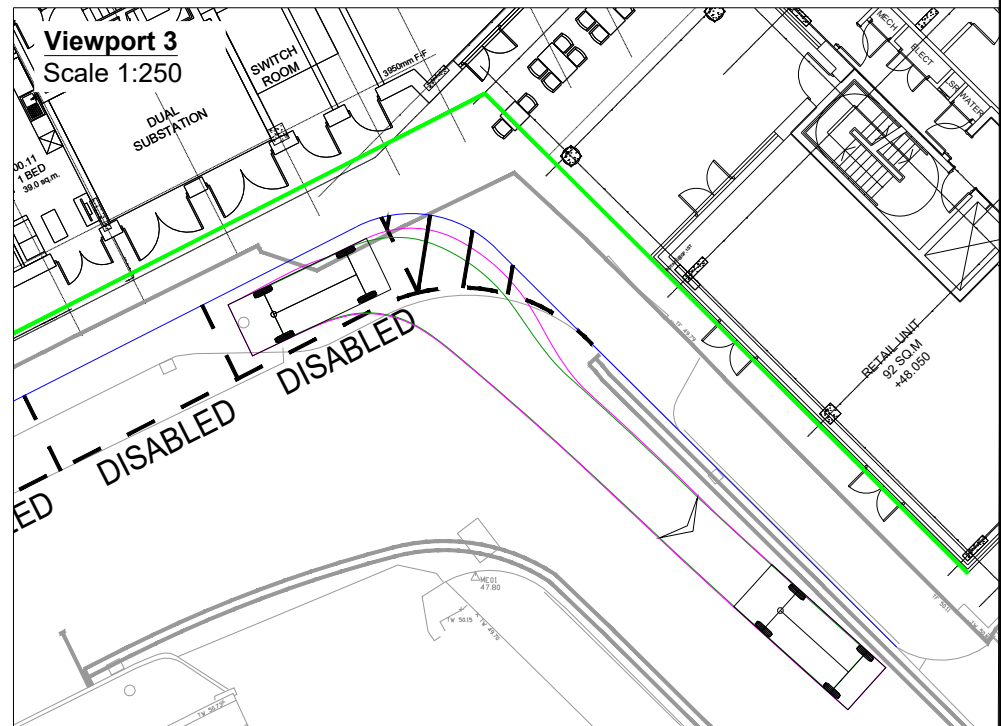
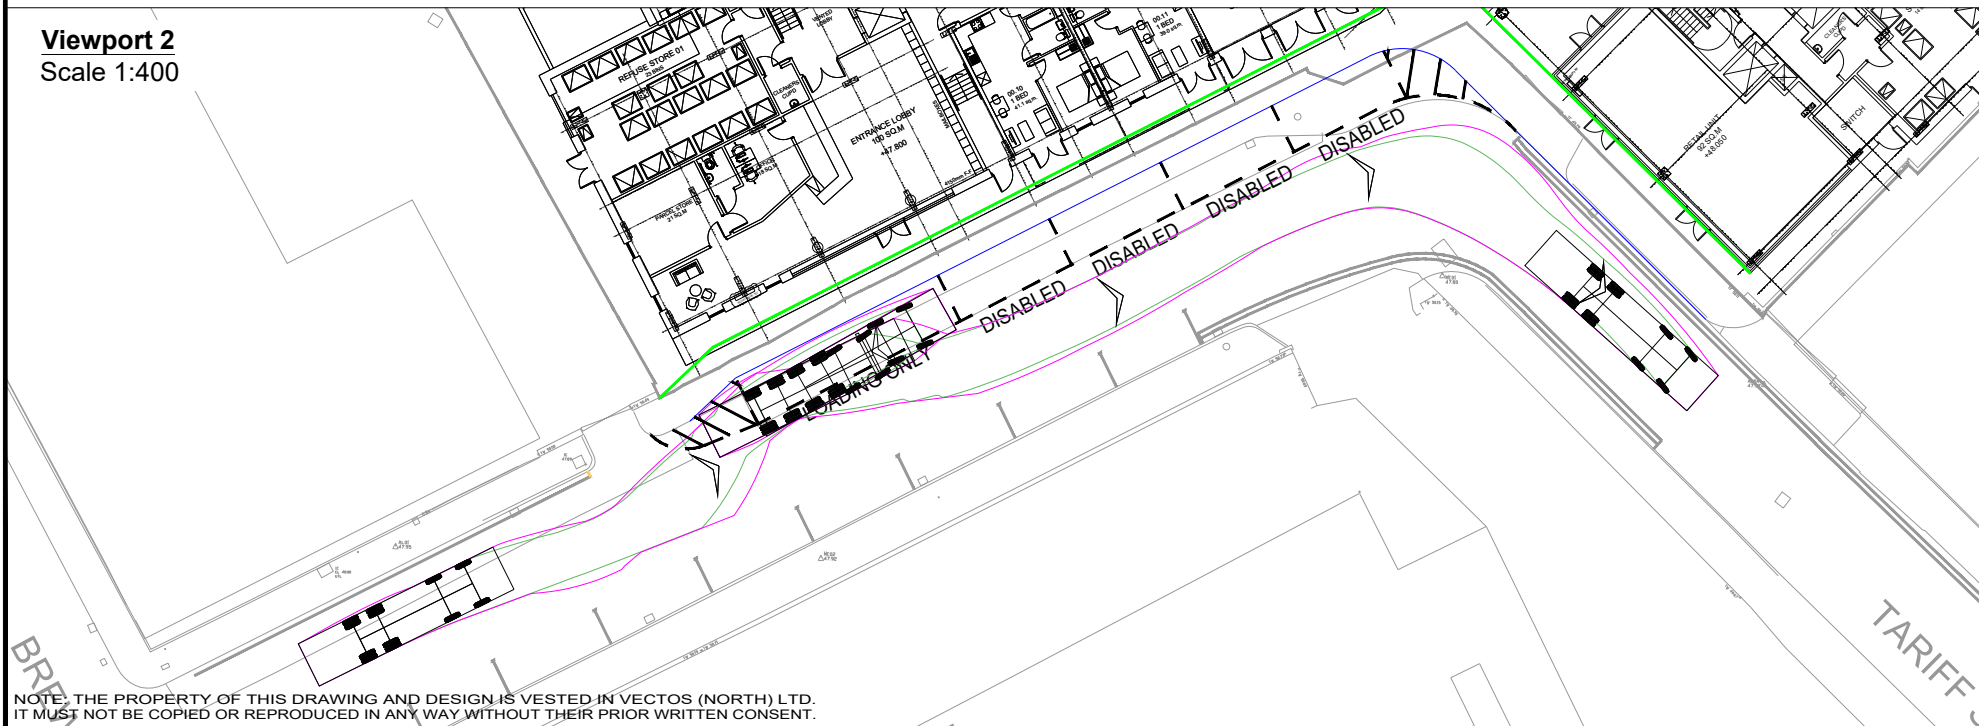


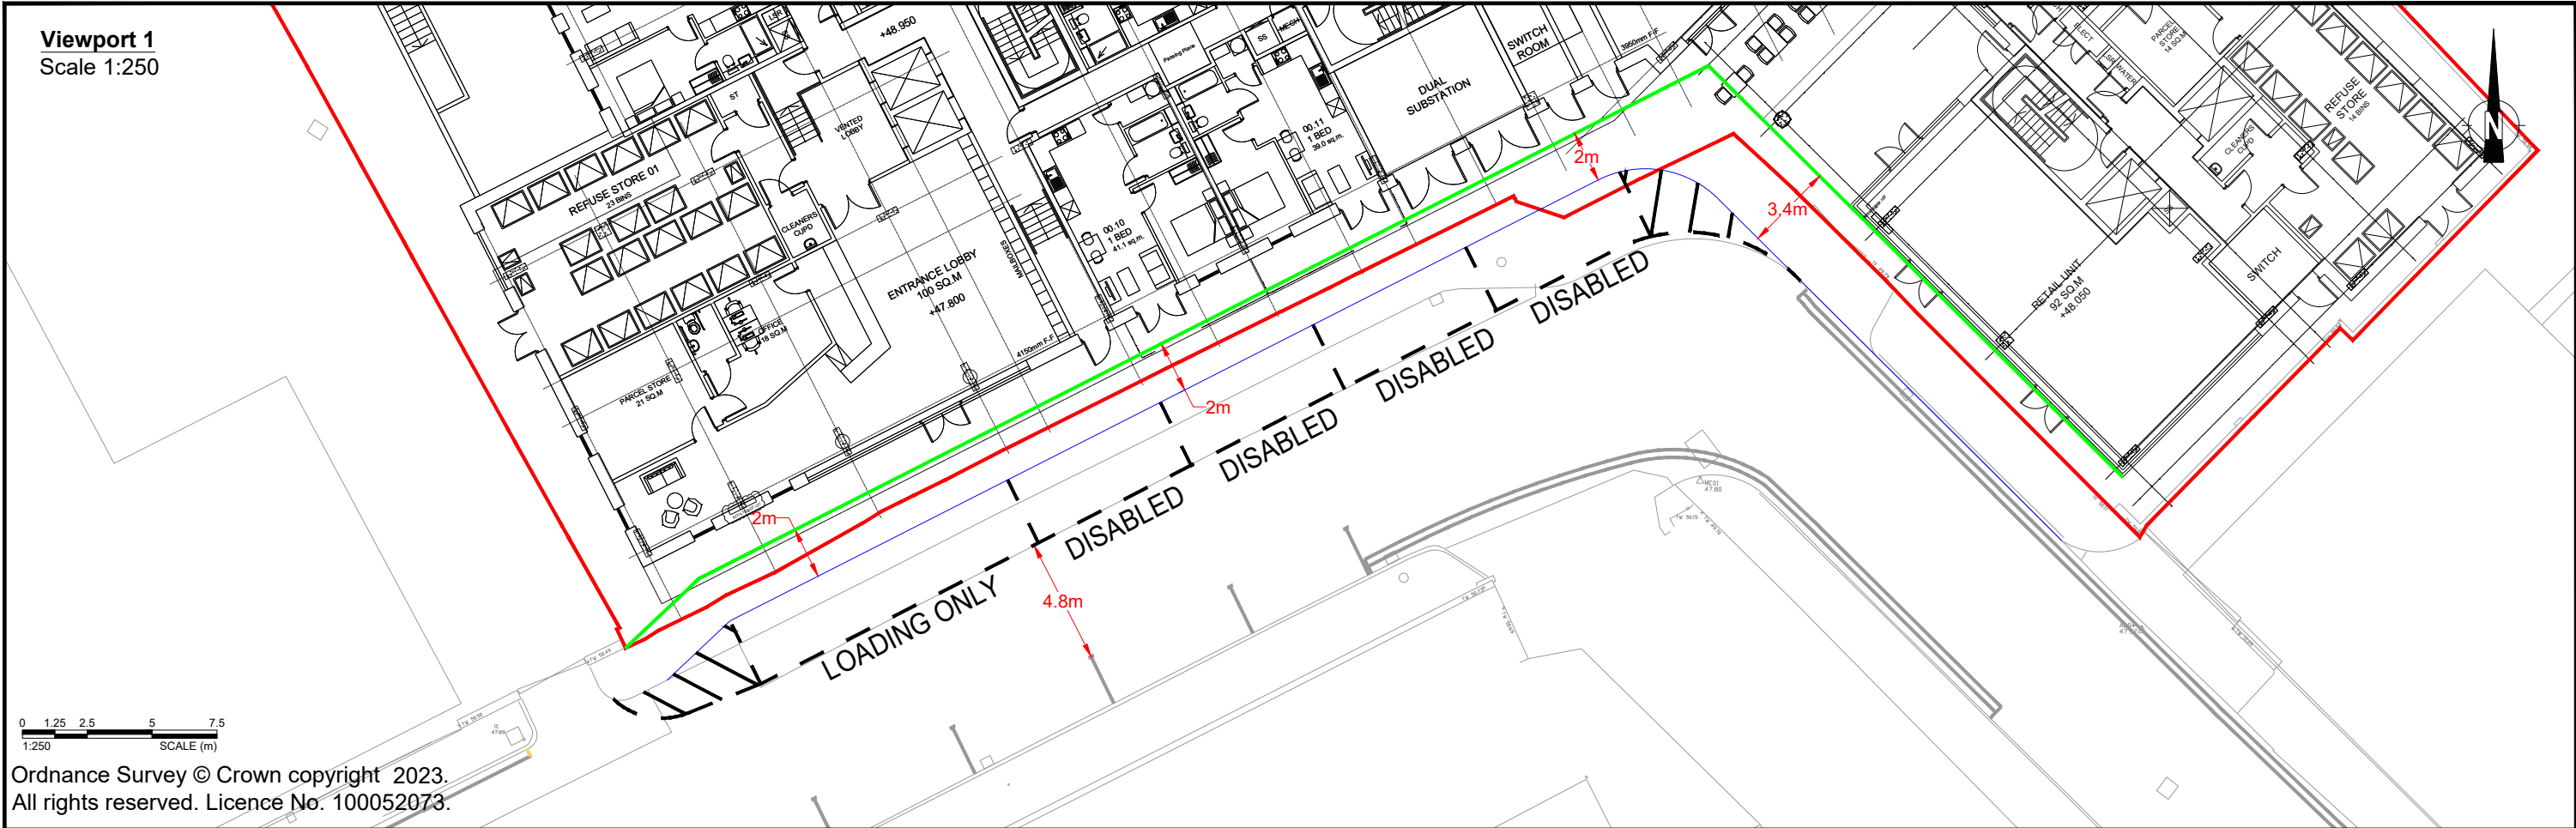

NOTE: THE PROPERTY OF THIS DRAWING AND DESIGN IS VESTED IN VECTOS (NORTH) LTD.
IT MUST NOT BE COPIED OR REPRODUCED IN ANY WAY WITHOUT THEIR PRIOR WRITTEN CONSENT.

REV.	DETAILS	DRAWN	CHECKED	DATE
A	Amendments made to Layout	WD	OM	01.11.22
B	Additional Accessible Bays Included	DJR	OM	23.02.23

Notes:

- This is not a construction drawing and is intended for illustrative purposes only.
- White lining is indicative only.

Viewport 2

11.5m Large Refuse Vehicle (4 axle)
Overall Length 11.500m
Overall Width 2.500m
Overall Body Height 3.751m
Min Body Ground Clearance 0.344m
Track Width 2.500m
Lock to lock time 6.00s
Wall to Wall Turning Radius 11.330m

Viewport 3

Large Car (2006)
Overall Length 5.079m
Overall Width 1.872m
Overall Body Height 1.325m
Min Body Ground Clearance 0.313m
Max Track Width 1.831m
Lock to lock time 4.00s
Kerb to Kerb Turning Radius 5.900m

1NQ & The Retained Block

Proposed Street Arrangement - Tariff Street

DRAWN: WD

CHECKED: OM

DATE: 27.10.22

SCALES: As Shown at A3

Marco Living 2 Ltd & Tariff Street Properties Ltd

vectos.

4th Floor Oxford Place, 61 Oxford Street, Manchester, M1 6EQ
0161 228 1008 e: manchester@vectos.co.uk

DRAWING NUMBER: VN222450-D100

REVISION: B