


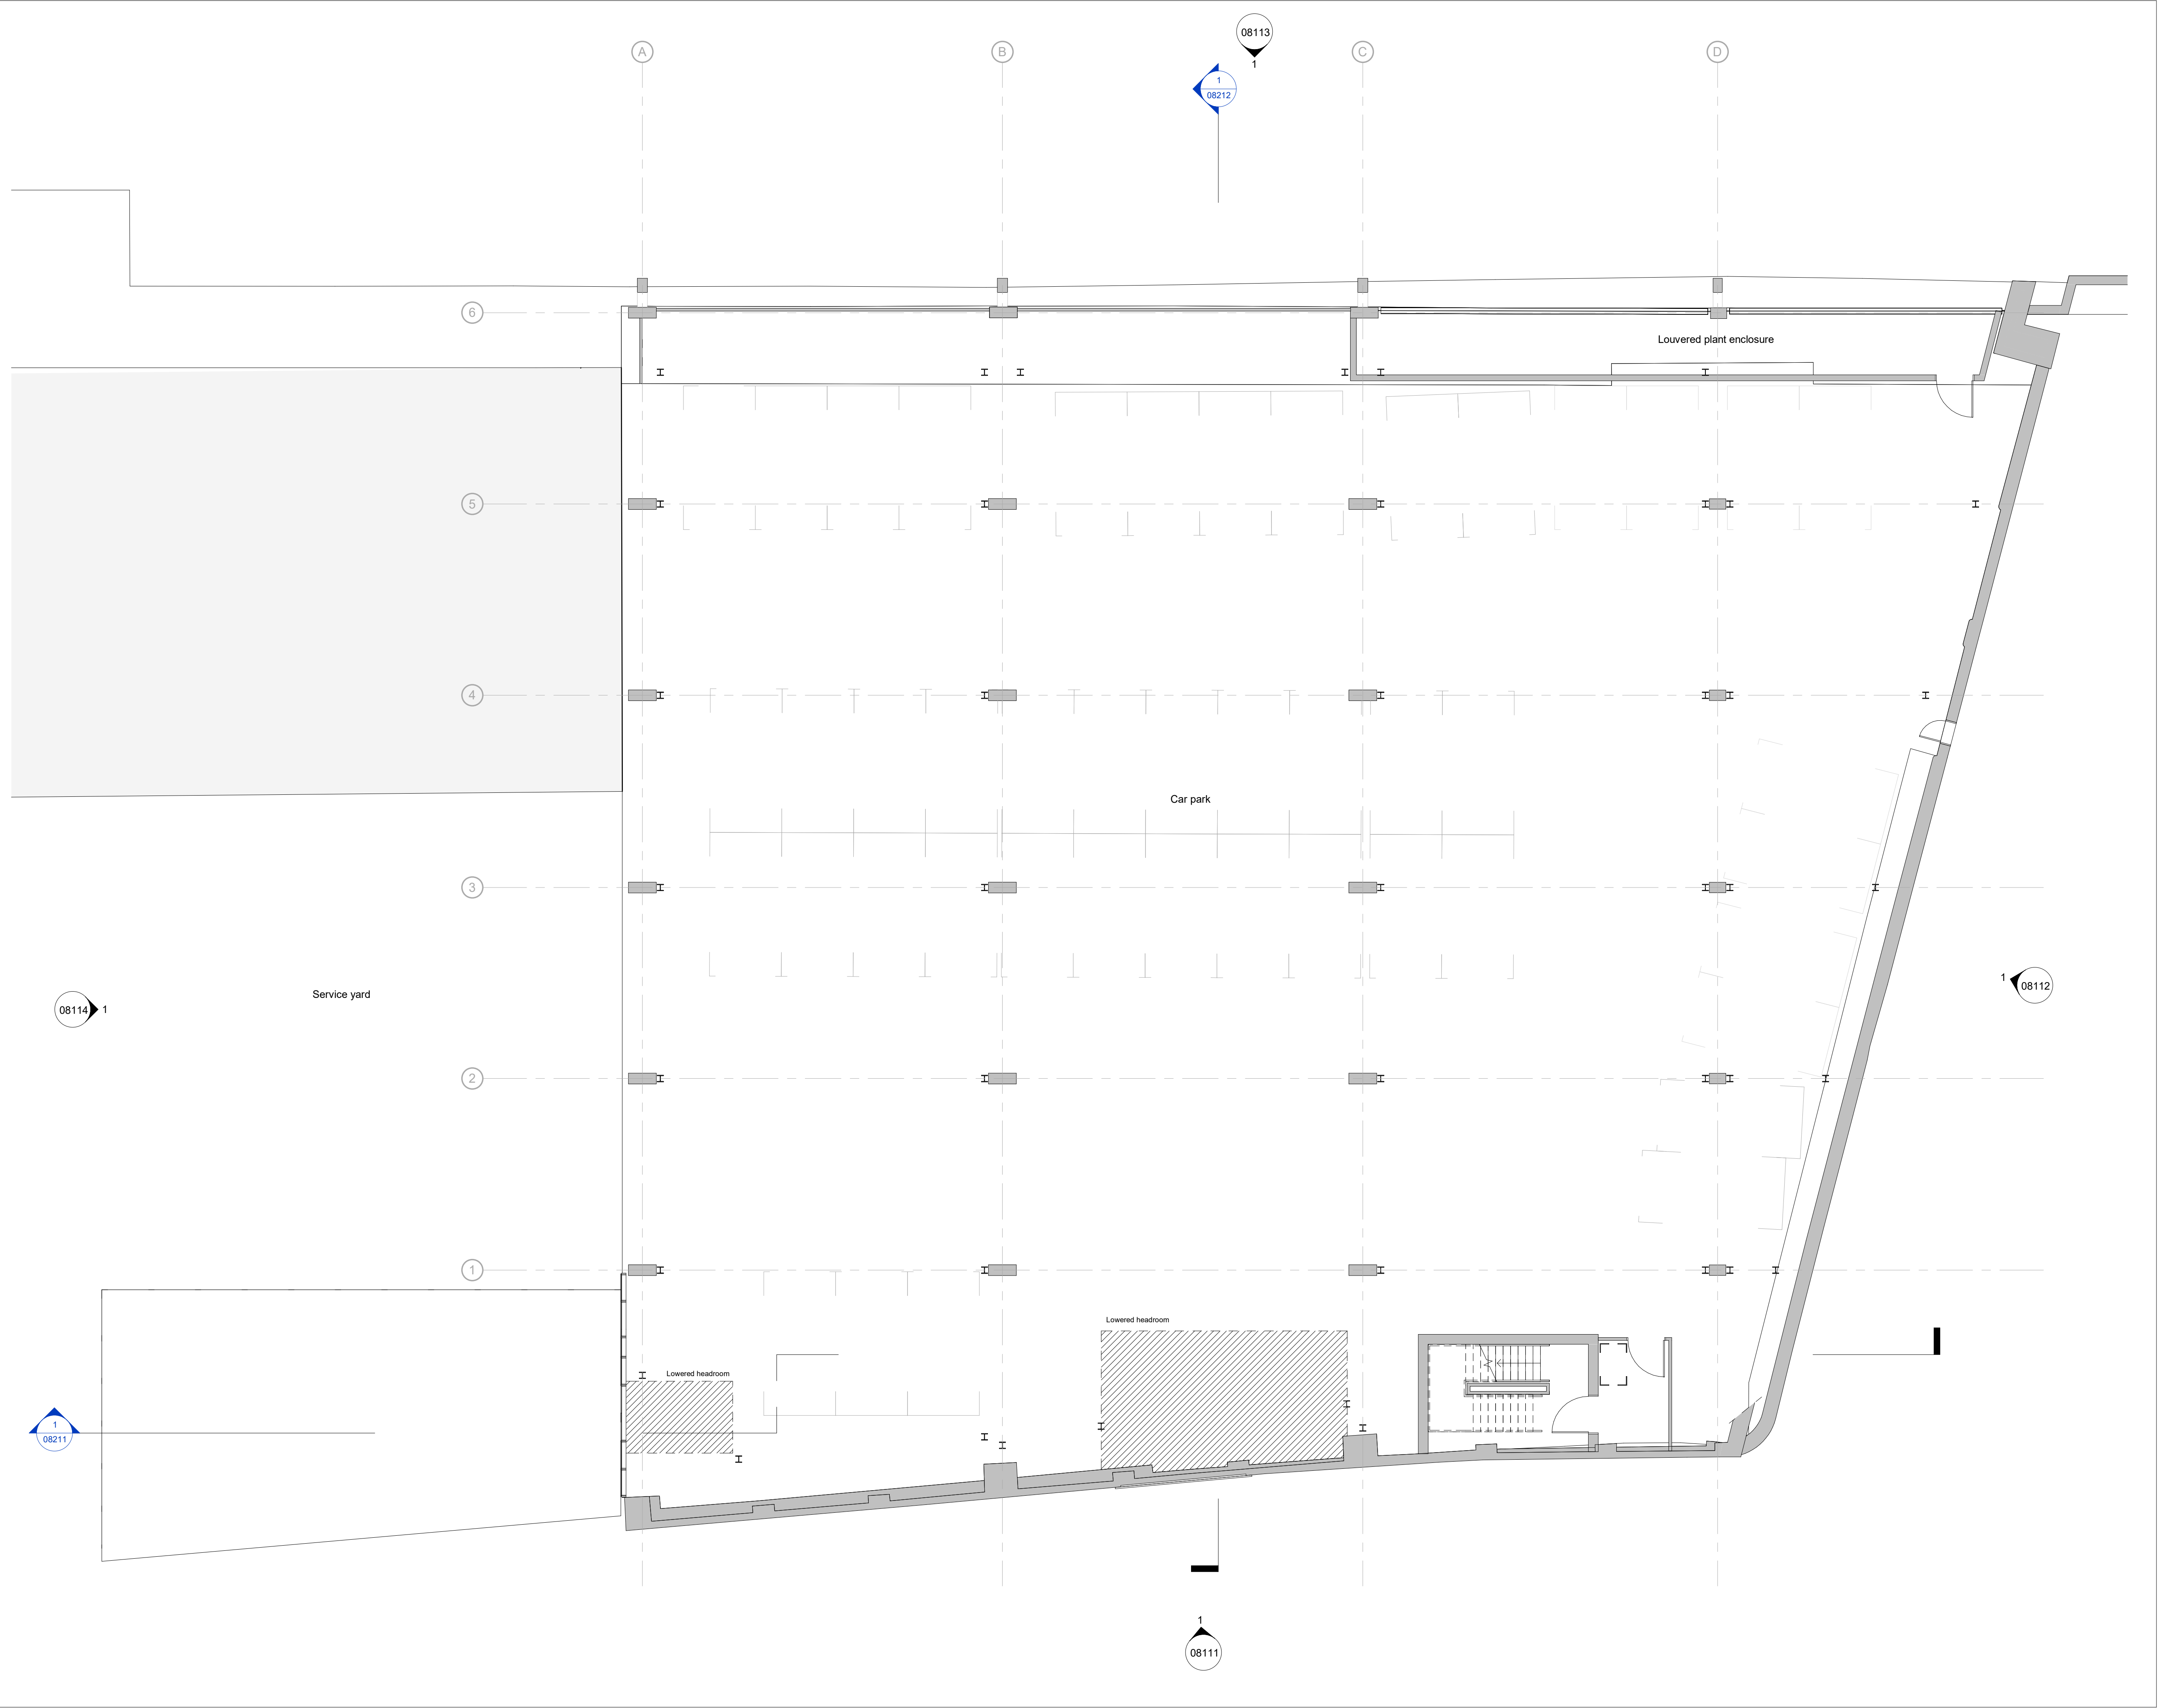

Notes

Do not scale from this drawing.

All dimensions are to be checked prior to construction and any discrepancies are to be identified to the Architect.

Copyright reserved.

A 18/01/23 Issued for planning GL				
Revisions				
Status				
PLANNING				
Client				
ALLIED LONDON				
Project				
SHIPYARD WATER STREET MANCHESTER				
Title				
Level 00 Proposed GA plan				
Scale	Size	Date	Drawn	Checked
1 : 100	A1	22/07/22	GL	NS

3DReid
www.3DReid.com
Architecture Interiors Masterplanning

3D
REID

Drawing No. 200097-3DR-00-DR-A-08021 Rev. A