


GypWall Single Frame
A206165 MR2 (EN)

Slab to Soffit. One layer of Gyproc SoundBloc MR 15mm each side of Gypframe 70 S 50 'C' Studs at 600mm centres. For heights up to 3800mm. Total 2 layers. All joints taped and filled ready to receive decoration.

- Max height of partition - 3.8m
- Expected fire resistance - 30 mins
- Expected dB reduction - 42 dB
- Duty Rating - Heavy

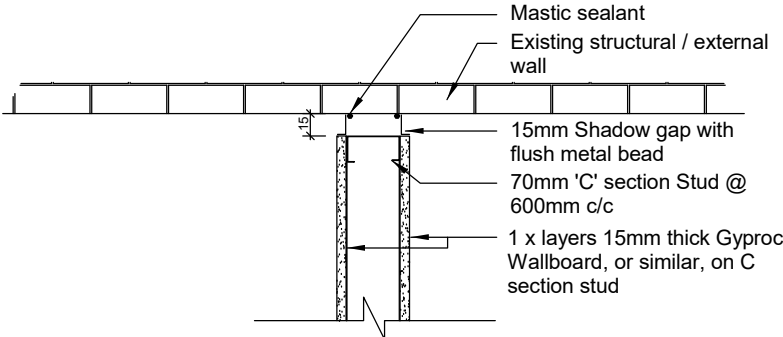





Standard Junction Detail Plan - Existing partitions

1:10

GypWall Single Frame
A206165 MR2 (EN)

Slab to Soffit. One layer of Gyproc SoundBloc MR 15mm each side of Gypframe 70 S 50 'C' Studs at 600mm centres. For heights up to 3800mm. Total 2 layers. All joints taped and filled ready to receive decoration.

- Max height of partition - 3.8m
- Expected fire resistance - 30 mins
- Expected dB reduction - 42 dB
- Duty Rating - Heavy

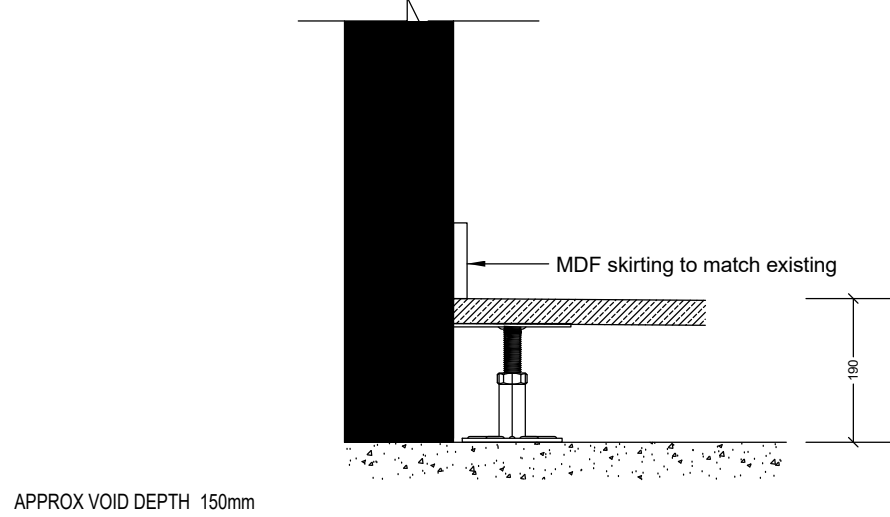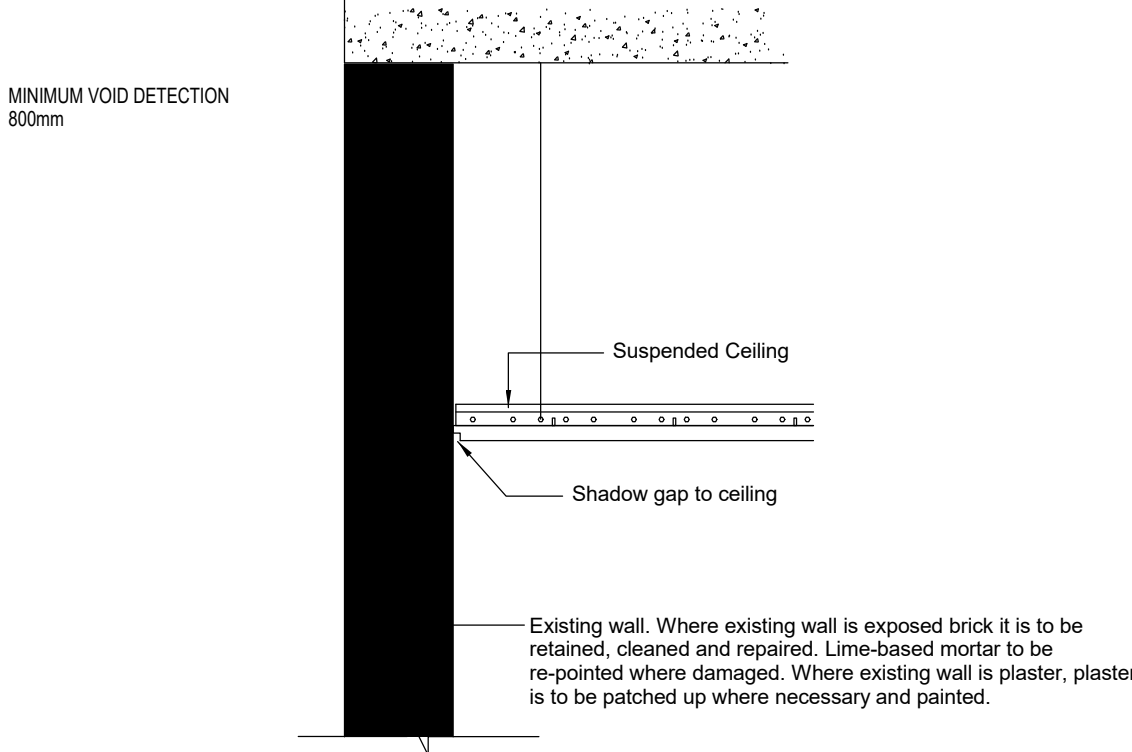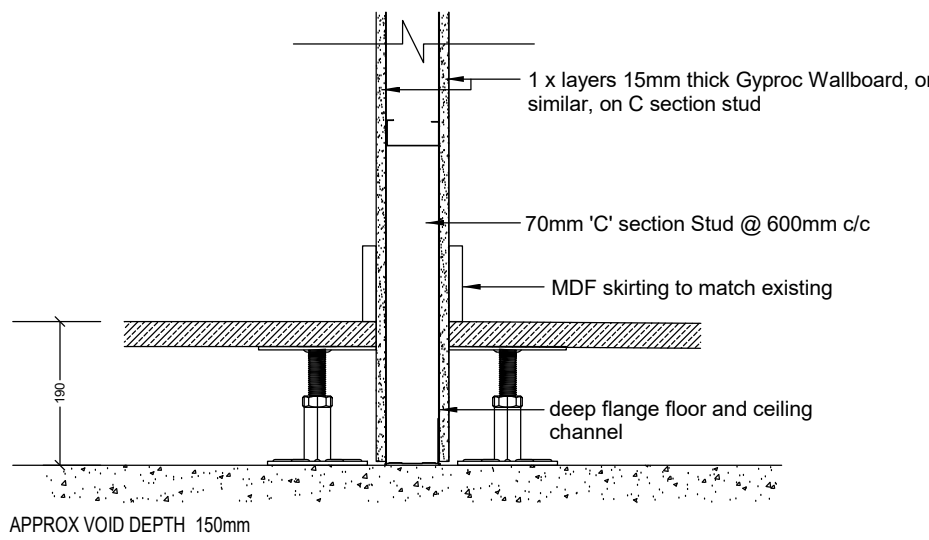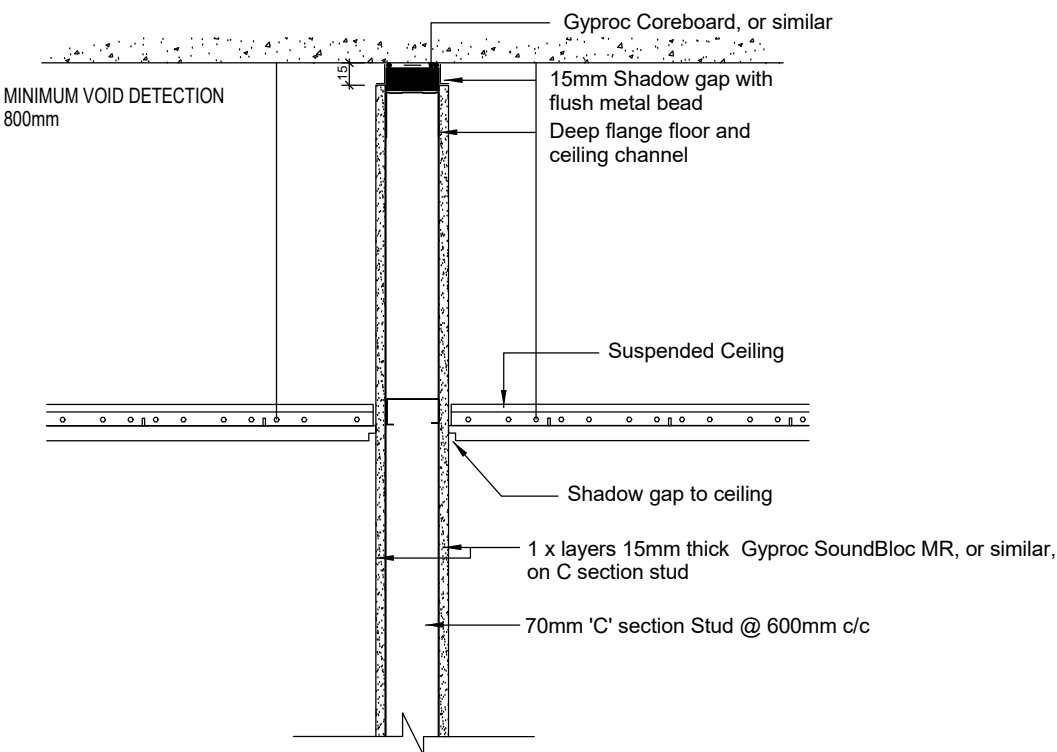

Standard Junction Detail Section - Existing partitions

1:10

OBI


www.obiproperty.co.uk

All dimensions are in millimetres unless stated otherwise. No dimensions to be scaled from drawings. All dimensions to be checked on site prior to manufacture.

Any discrepancies between drawings and site conditions are to be reported to the contract manager.

This drawing is to be read in conjunction with all relevant Structural Engineers and Mechanical & Electrical Engineers drawings and specification.

© COPYRIGHT
The copyright in this drawing is vested in OBI Property Ltd and no licence or assignment of any kind has been, or is, granted to any third party whether by provision of copies or originals of the drawings or otherwise unless otherwise agreed in writing.

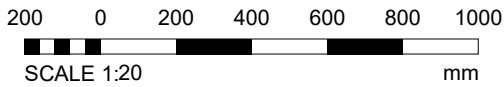

Standard Junction Detail Section - Proposed partition

1:10

- Issued for planning 18.04.23 ES SV

REV	DESCRIPTION	DATE	BY	CHK
-----	-------------	------	----	-----

CLIENT NAME

T&M Real Estate

PROJECT NAME

Lindencourt

DWG TITLE:

Standard Details

DWG NO: 36_000 REVISION: -

SCALE 1 : 10 @A1 DRAWN: ES

DWG STATUS:

Planning

© OBI Property Limited
80 Mosley Street, Manchester, M2 3FX
t: 0161 237 1717 e: info@obiproperty.co.uk

OBI