
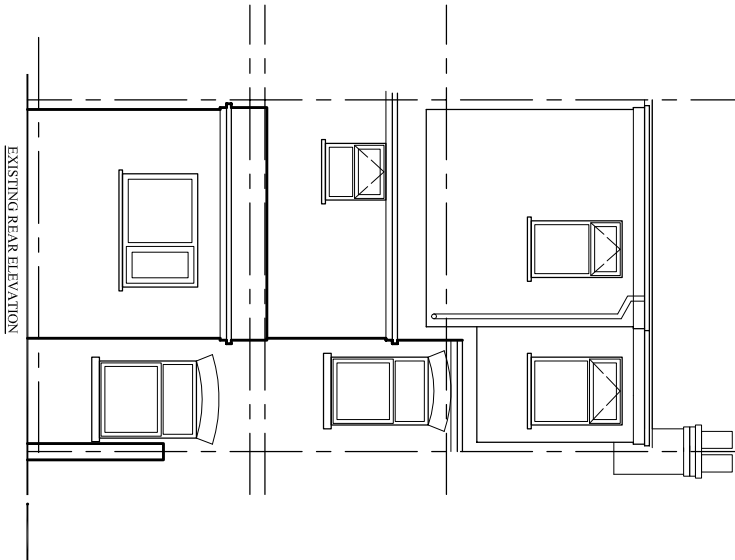
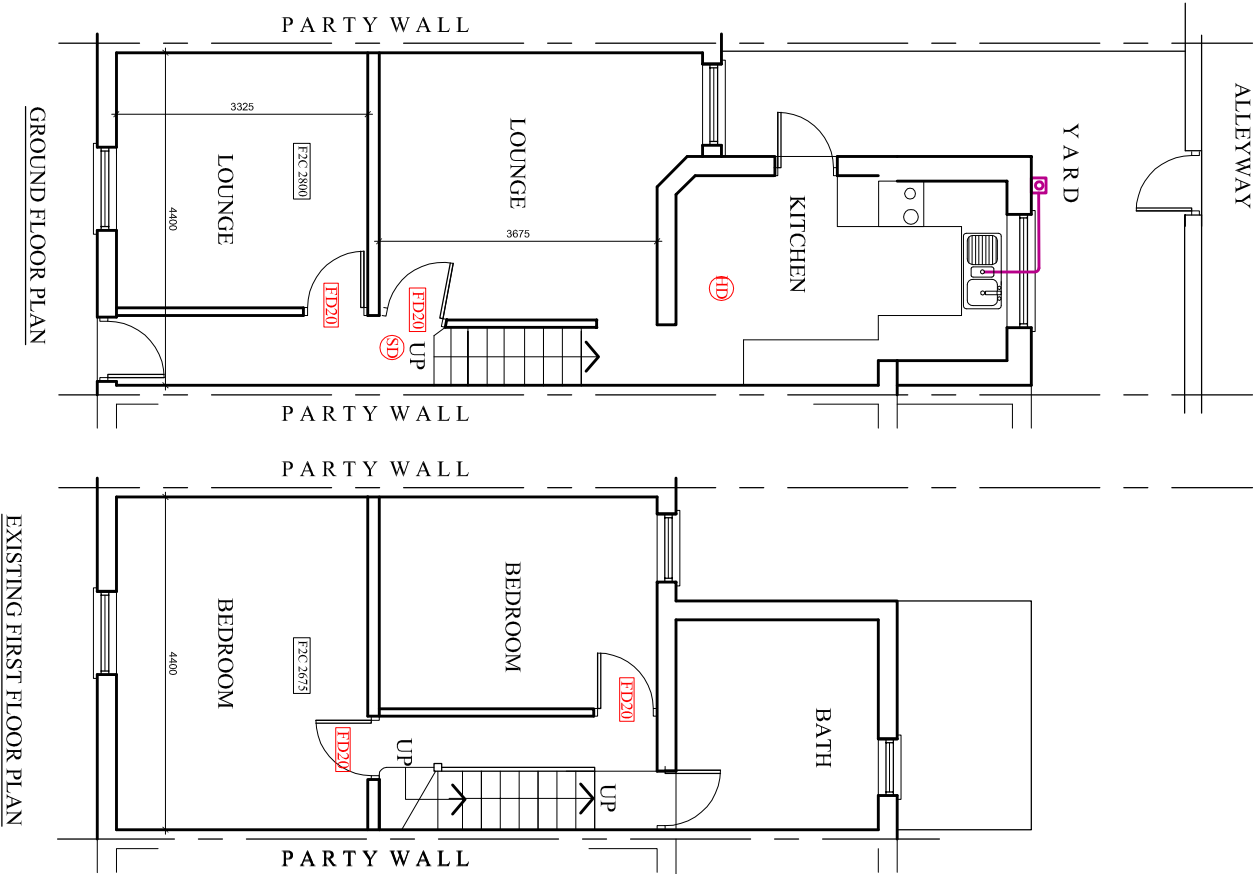


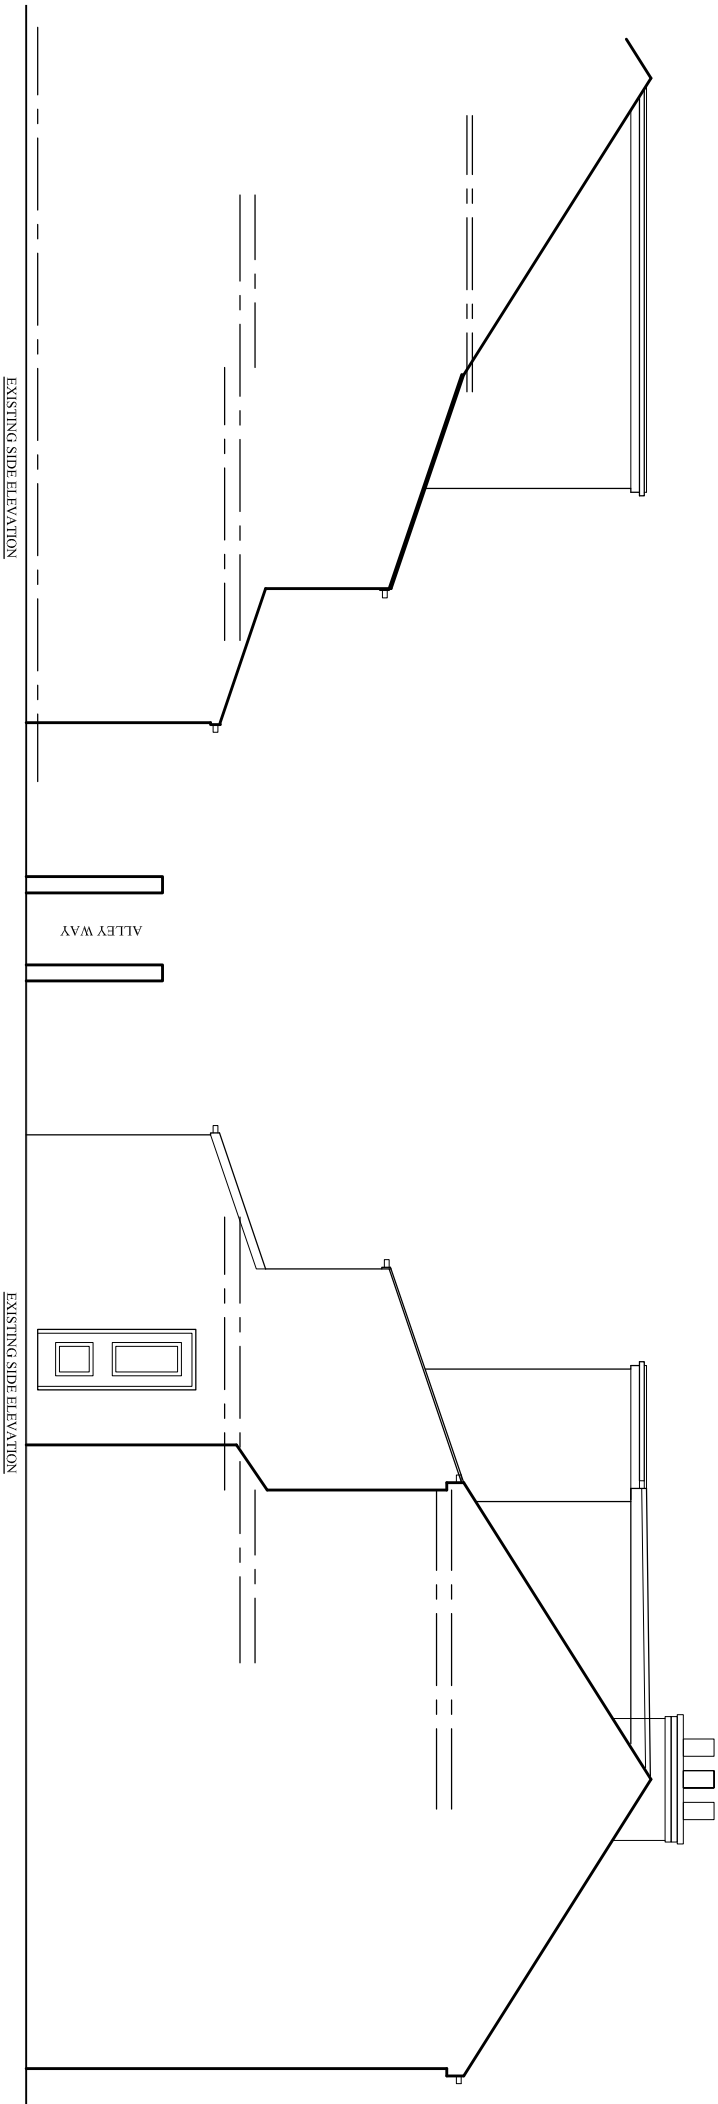

LOCATION PLAN
1:1000