


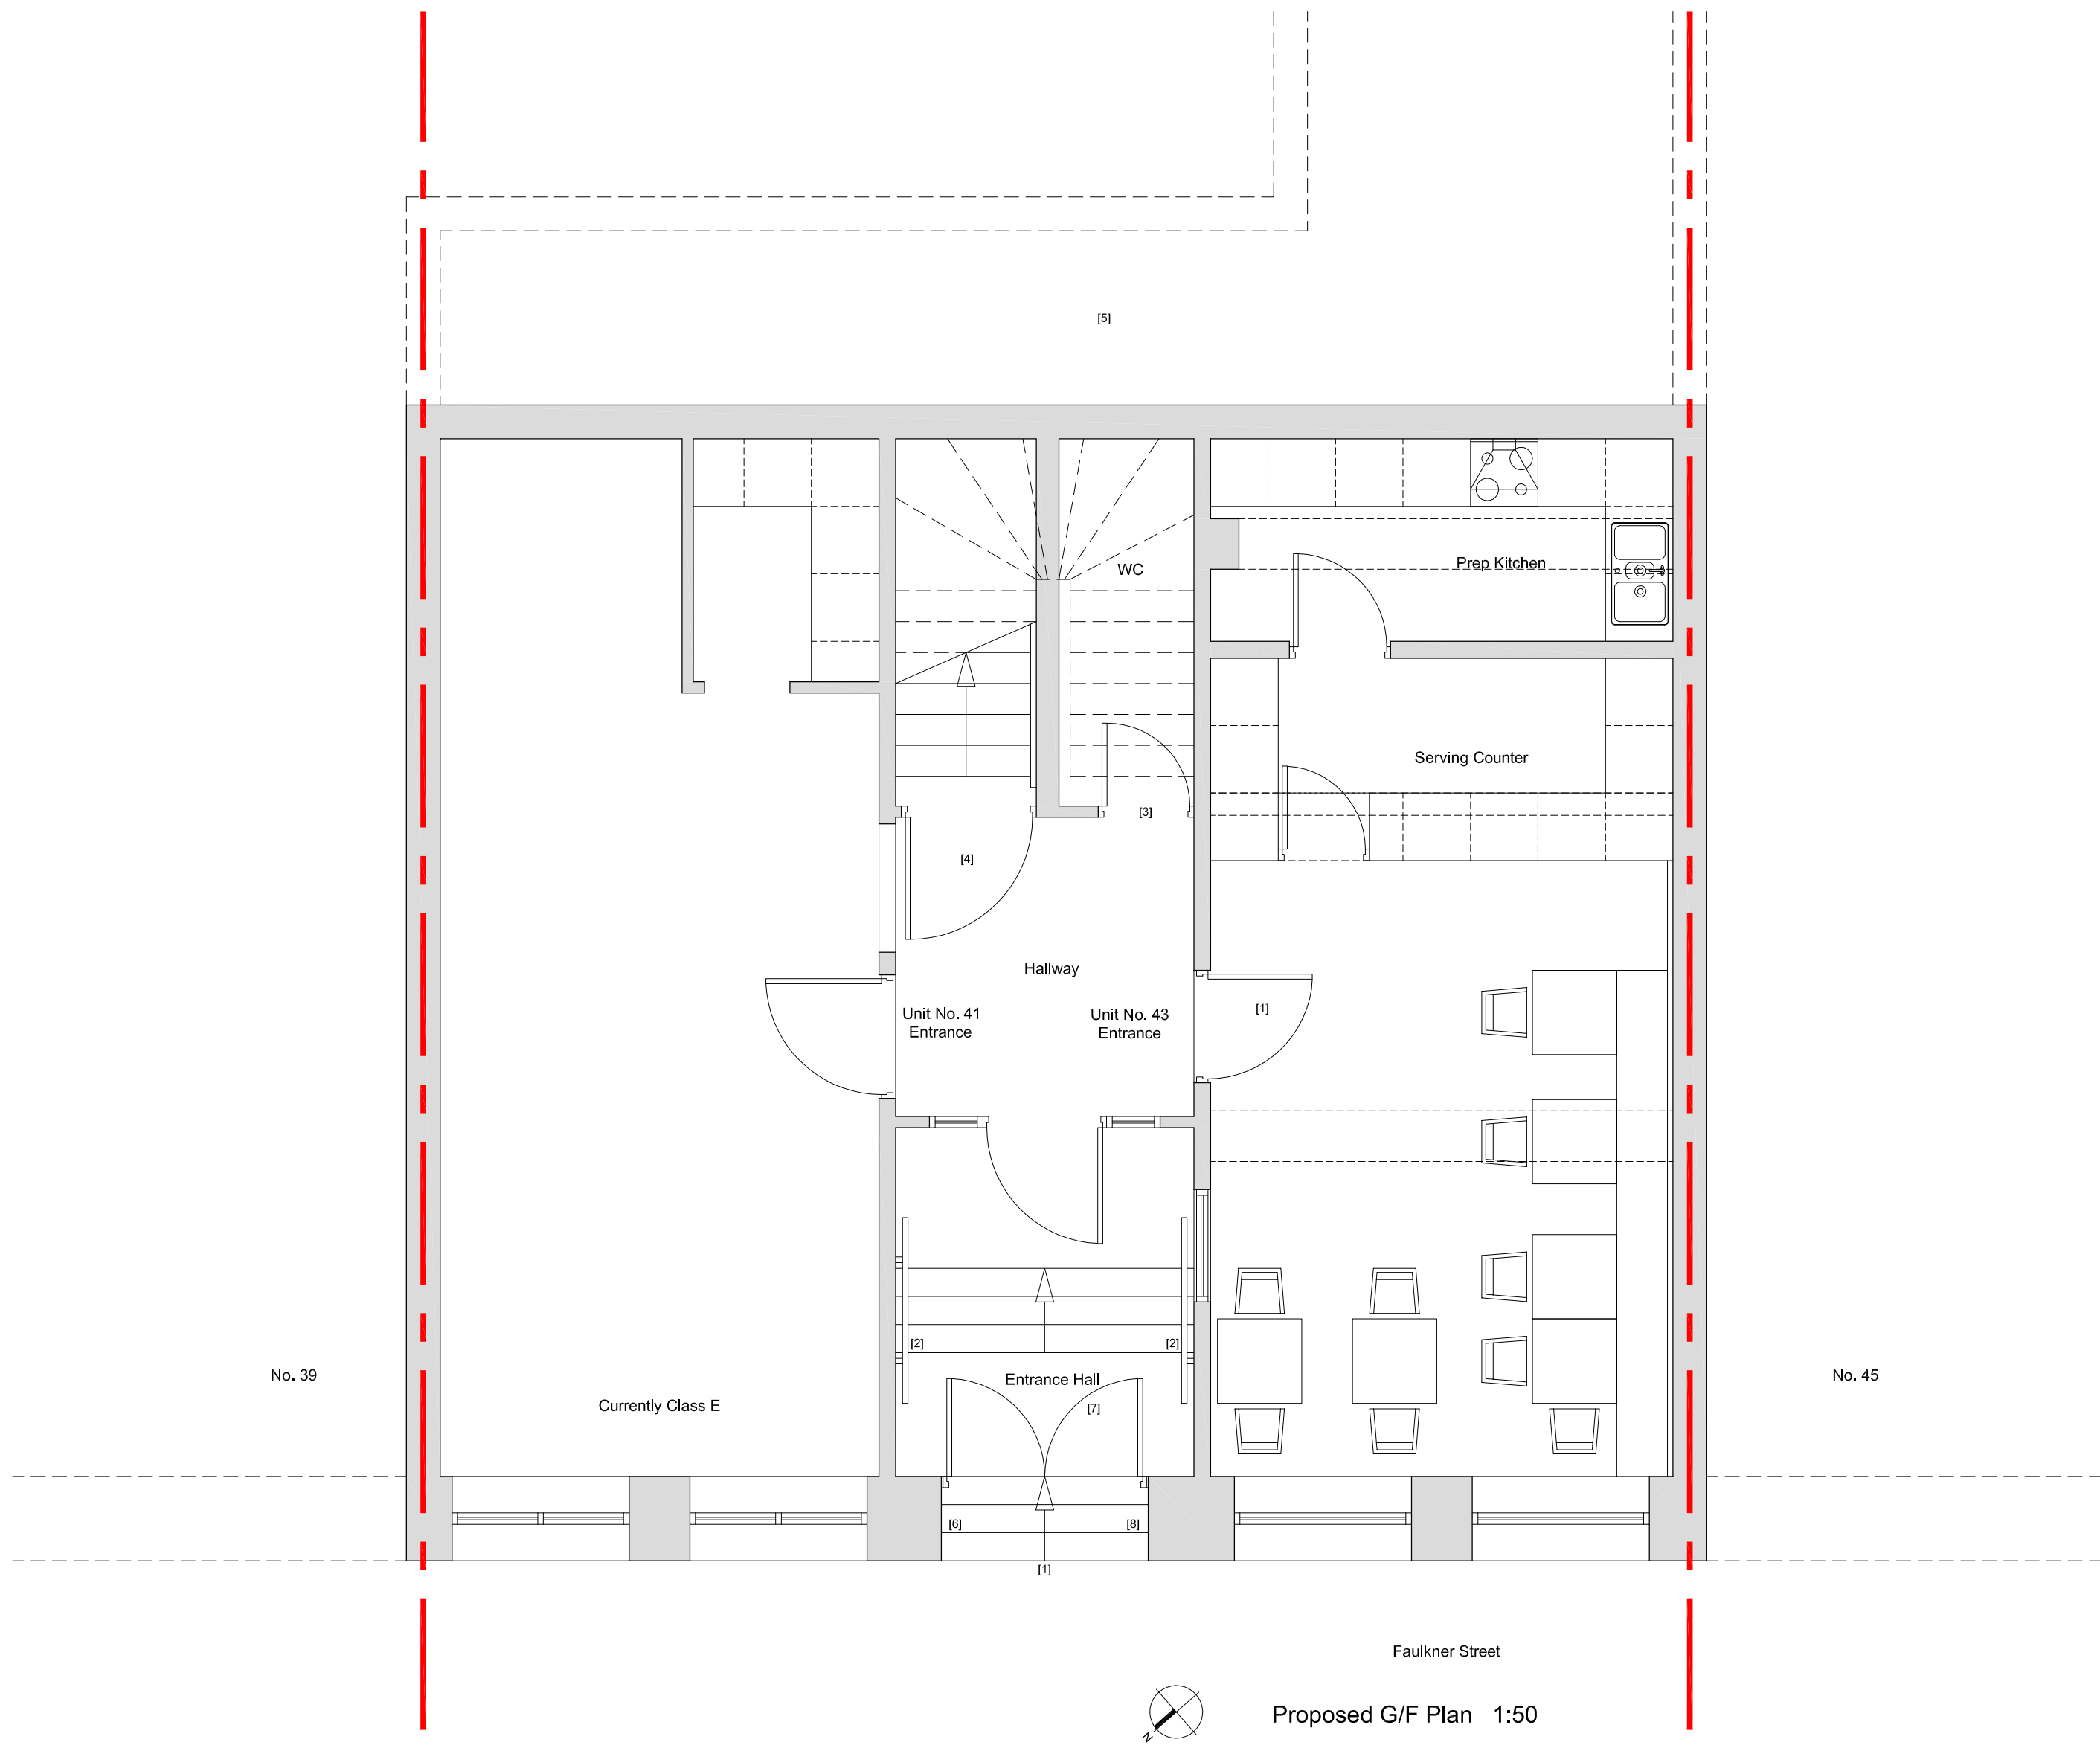

- [1] Public and private access to 41-43 Faulkner Street
- [2] Handrail to facilitate access into commercial units (in accordance with Manchester City Council for Access 2)
- [3] Access to toilet servicing proposed commercial units
- [4] Private access to Existing offices
- [5] Commercial and Private bin store, not for public access as this would have a negative impact on crime prevention
- [6] Preservation of existing stone stairs (Compliance to non-reflective external stairs finishes detailed by Manchester City Council for Access 2)
- [7] Existing external door retained, to preserve Heritage
- [8] No handrail on exterior walls, as this will have a negative heritage impact on the Listed Building