


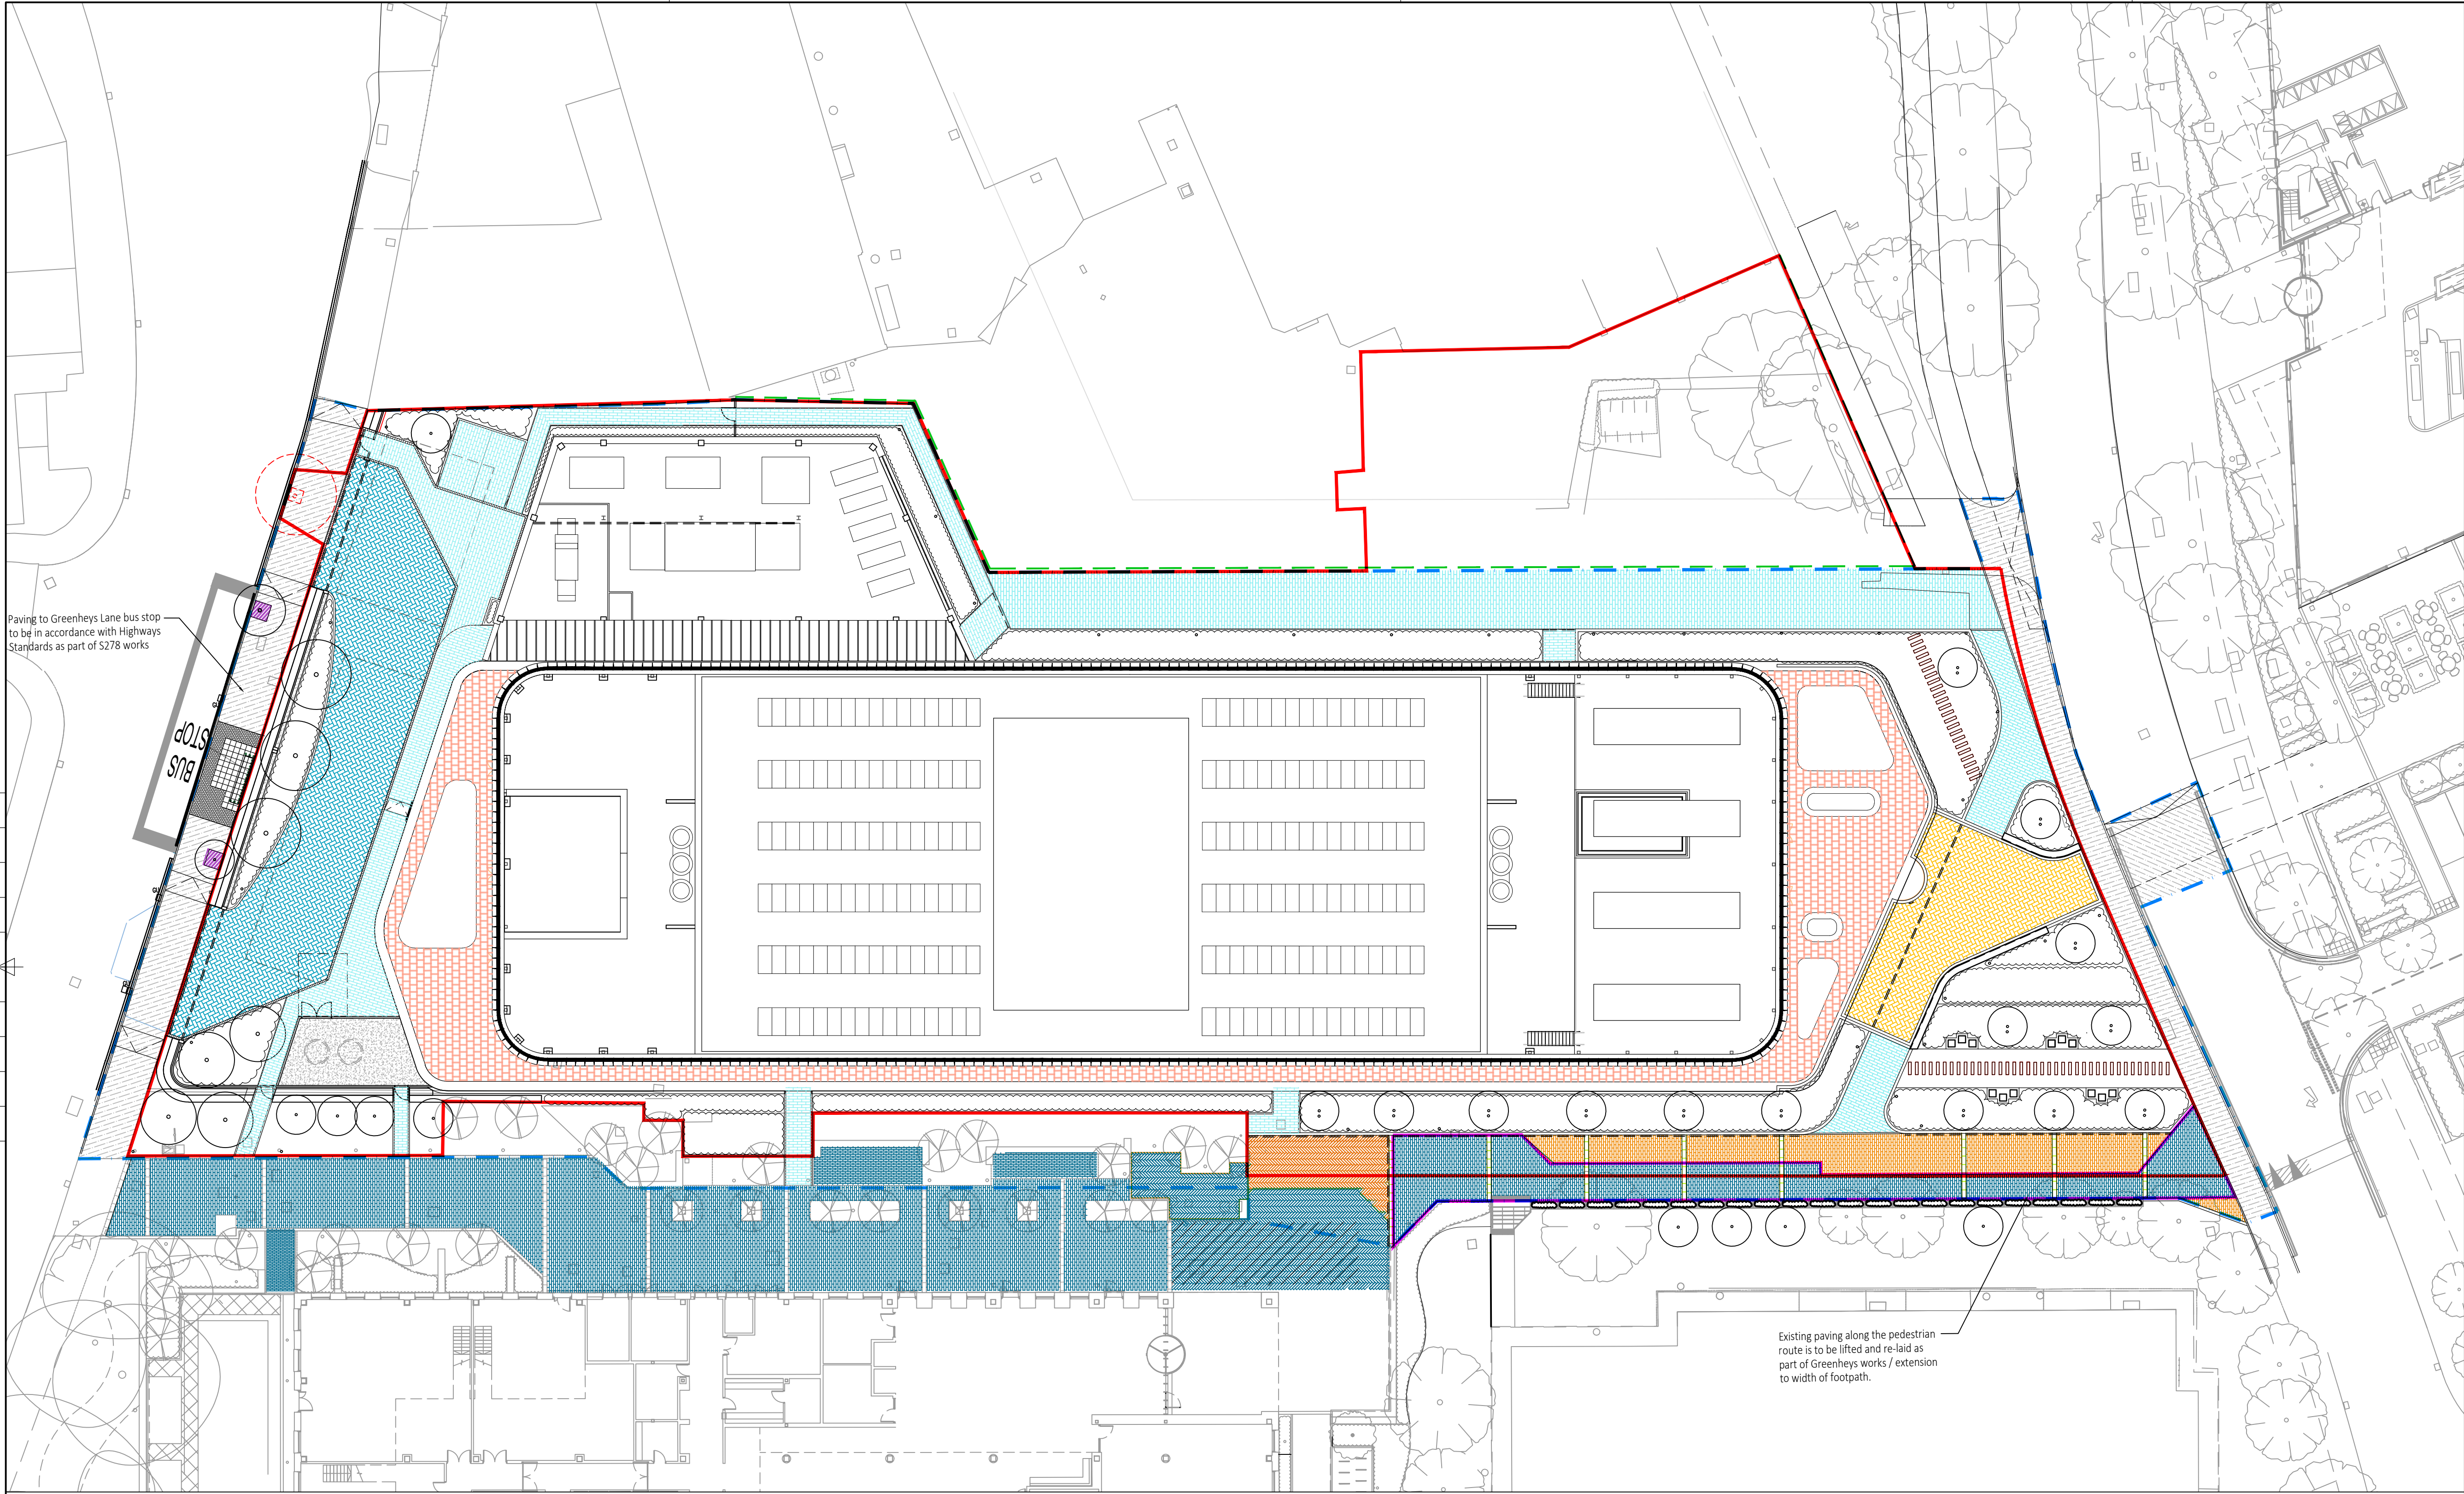

HARD SURFACE LEGEND

- MAIN ENTRANCE PIAZZA PAVING**

 - PAVING TYPE - MAGMA GRANITE NATURAL STONE
 - SIZE: 150x600x120mm
 - DEPTH OF STONE TO BE VERIFIED BY SUPPLIER
 - COLOUR: WARM BUFF GREY
 - RIGID CONSTRUCTION OVER CONCRETE BASE, MORTAR BED AND JOINTS
 - SUPPLIER: HARDSCAPE OR SIMILAR APPROVED
- KELLEN PAVING WARM BLEND**

 - PAVING TYPE - KELLEN LISCIO/ BRECCIA
 - GRANITE AGGREGATE CONCRETE PAVING
 - SIZE: 150 x 300 x 80mm
 - COLOUR: LIGHT COLOUR BLEND
 - 16% Liscio Bianco
 - 28% Breccia Bianco
 - 28% Breccia Rosso
 - 28% Breccia Alpi
 - FLEXIBLE BASE SUITABLE FOR OCCASIONAL VEHICLE OVERRUN - REFER TO ENGINEER'S DETAILS
- SERVICE AREA PAVING**

 - PAVING TYPE - CITY PAVE
 - CONCRETE BLOCK PAVING
 - SIZE: 150 x 300 x 100mm
 - COLOUR: MID-GREY
 - DENSE BITUMEN MACADAM BASE, AND SAND BEDDING - REFER TO ENGINEER'S DETAILS
- KELLEN PAVING MID GREY BLEND**

 - PAVING TYPE - KELLEN BRECCIA - PERMEABLE WITH DRAIN JOINT
 - GRANITE AGGREGATE CONCRETE PAVING
 - SIZE: 150 x 300 x 100mm
 - COLOUR: MID GREY BLEND
 - 40% Breccia Tagenta B
 - 30% Breccia Tagenta E
 - 30% Breccia Alpi
 - FLEXIBLE BASE SUITABLE FOR OCCASIONAL VEHICLE OVERRUN
 - HARDSCAPE 'DRAIN JOINT' BETWEEN JOINTS, SUB-BASE AND DRAINAGE PIPE TO ENGINEER'S DETAILS
- FEATURE BANDING MAIN WALKWAY**

 - FEATURE PAVING BAND: GRANITE 'BUSH HAMMERED'
 - SIZE: 600 x 300 x 120mm
 - COLOUR: WHITE MIST
 - FLAME TEXTURED
 - SUPPLIER: HARDSCAPE OR SIMILAR APPROVED
 - LAID ON COMPACTED SUB BASE AND MORTAR BED
- MACADAM SURFACE TO SERVICE YARD**

 - TO ENGINEERS DETAILS
- BASE BUILDING PIAZZA PAVING**

 - TO MATCH EXISTING BASE BUILDING PAVING
 - PAVING TYPE - KELLEN MAGMA BRECCIA
 - GRANITE AGGREGATE CONCRETE PAVING
 - SIZE: 150x800x100mm
 - COLOUR: BUFF BLEND AS SUPPLIED
 - FLEXIBLE BASE SUITABLE FOR OCCASIONAL VEHICLE OVERRUN - REFER TO ENGINEER'S DETAILS
- INSITU CONCRETE TO NITROGEN TANK STORE**

 - TO ENGINEERS DETAILS
- MAGMA GRANITE NATURAL STONE PAVING**

 - FIRST FLOOR TERRACE PAVING
 - MAGMA GRANITE NATURAL STONE
 - SIZE: 400 x 600 x 80mm
 - DEPTH OF STONE TO BE VERIFIED BY SUPPLIER
 - COLOUR: WARM BUFF GREY
 - REFER TO ENGINEERS DETAILS
 - SUPPLIER: HARDSCAPE OR SIMILAR APPROVED
 - LAID ON PEDESTALS
- STEPPING STONES**

 - GRANITE STEPPING STONES
 - SIZE: 300 x 900 x 120mm PLANKS
 - DEPTH OF STONE TO BE VERIFIED BY SUPPLIER
 - COLOUR: WHITE 'MIST'
 - SUPPLIER: HARDSCAPE OR SIMILAR APPROVED
 - LAID ON COMPACTED SUB BASE AND MORTAR BED
- EXTENT OF EXISTING PAVING**

 - LIFT AND RE-LAY WHERE REQUIRED TO TIE INTO NEW FOOTPATH PROPOSALS
- PERMEABLE RESIN BOUND GRAVEL TO TREE SURROUNDS ALONG GREENHEYS LANE**
- PAVING TO BE LAID ON A FLEXIBLE SAND BED UNLESS OTHERWISE STATED

BUILDING DESIGN PARTNERSHIP SHALL HAVE NO RESPONSIBILITY FOR ANY USE MADE OF THIS DOCUMENT OTHER THAN FOR THAT WHICH IT WAS PREPARED AND ISSUED.

ALL DIMENSIONS SHOULD BE CHECKED ON SITE.

DO NOT SCALE FROM THIS DRAWING.

ANY DRAWING ERRORS OR DIVERGENCES SHOULD BE BROUGHT TO THE ATTENTION OF BUILDING DESIGN PARTNERSHIP AT THE ADDRESS SHOWN BELOW.

NOTES

P03 AMENDMENTS TO REDLINE BOUNDARY AND ADDITIONAL FOOTPATH AV JF 17.04.23

P02 GAS TANK AREA INCREASED WITHIN WESTERN SERVICE ENTRANCE AV JF 04.04.23

P01 FIRST ISSUE AV JF 24.02.23

REVISION/DESCRIPTION	DRAWN	CHECKED	DATE
REV 001			

11 Ducie Street
P.O. Box 85, Piccadilly Basin
Manchester M60 3JA
United Kingdom
T +44 (0)161 828 2200
F +44 (0)161 828 2235
www.bdp.com

BDP.

PROJECT TITLE
Greenheys Development

PROJECT NUMBER
P3001624

LANDSCAPE PAVING MATERIALS

SCALE @ A1
1:250

DATE
APRIL '23

REVISION
P03