





1 Section 1
SCALE: 1 : 50

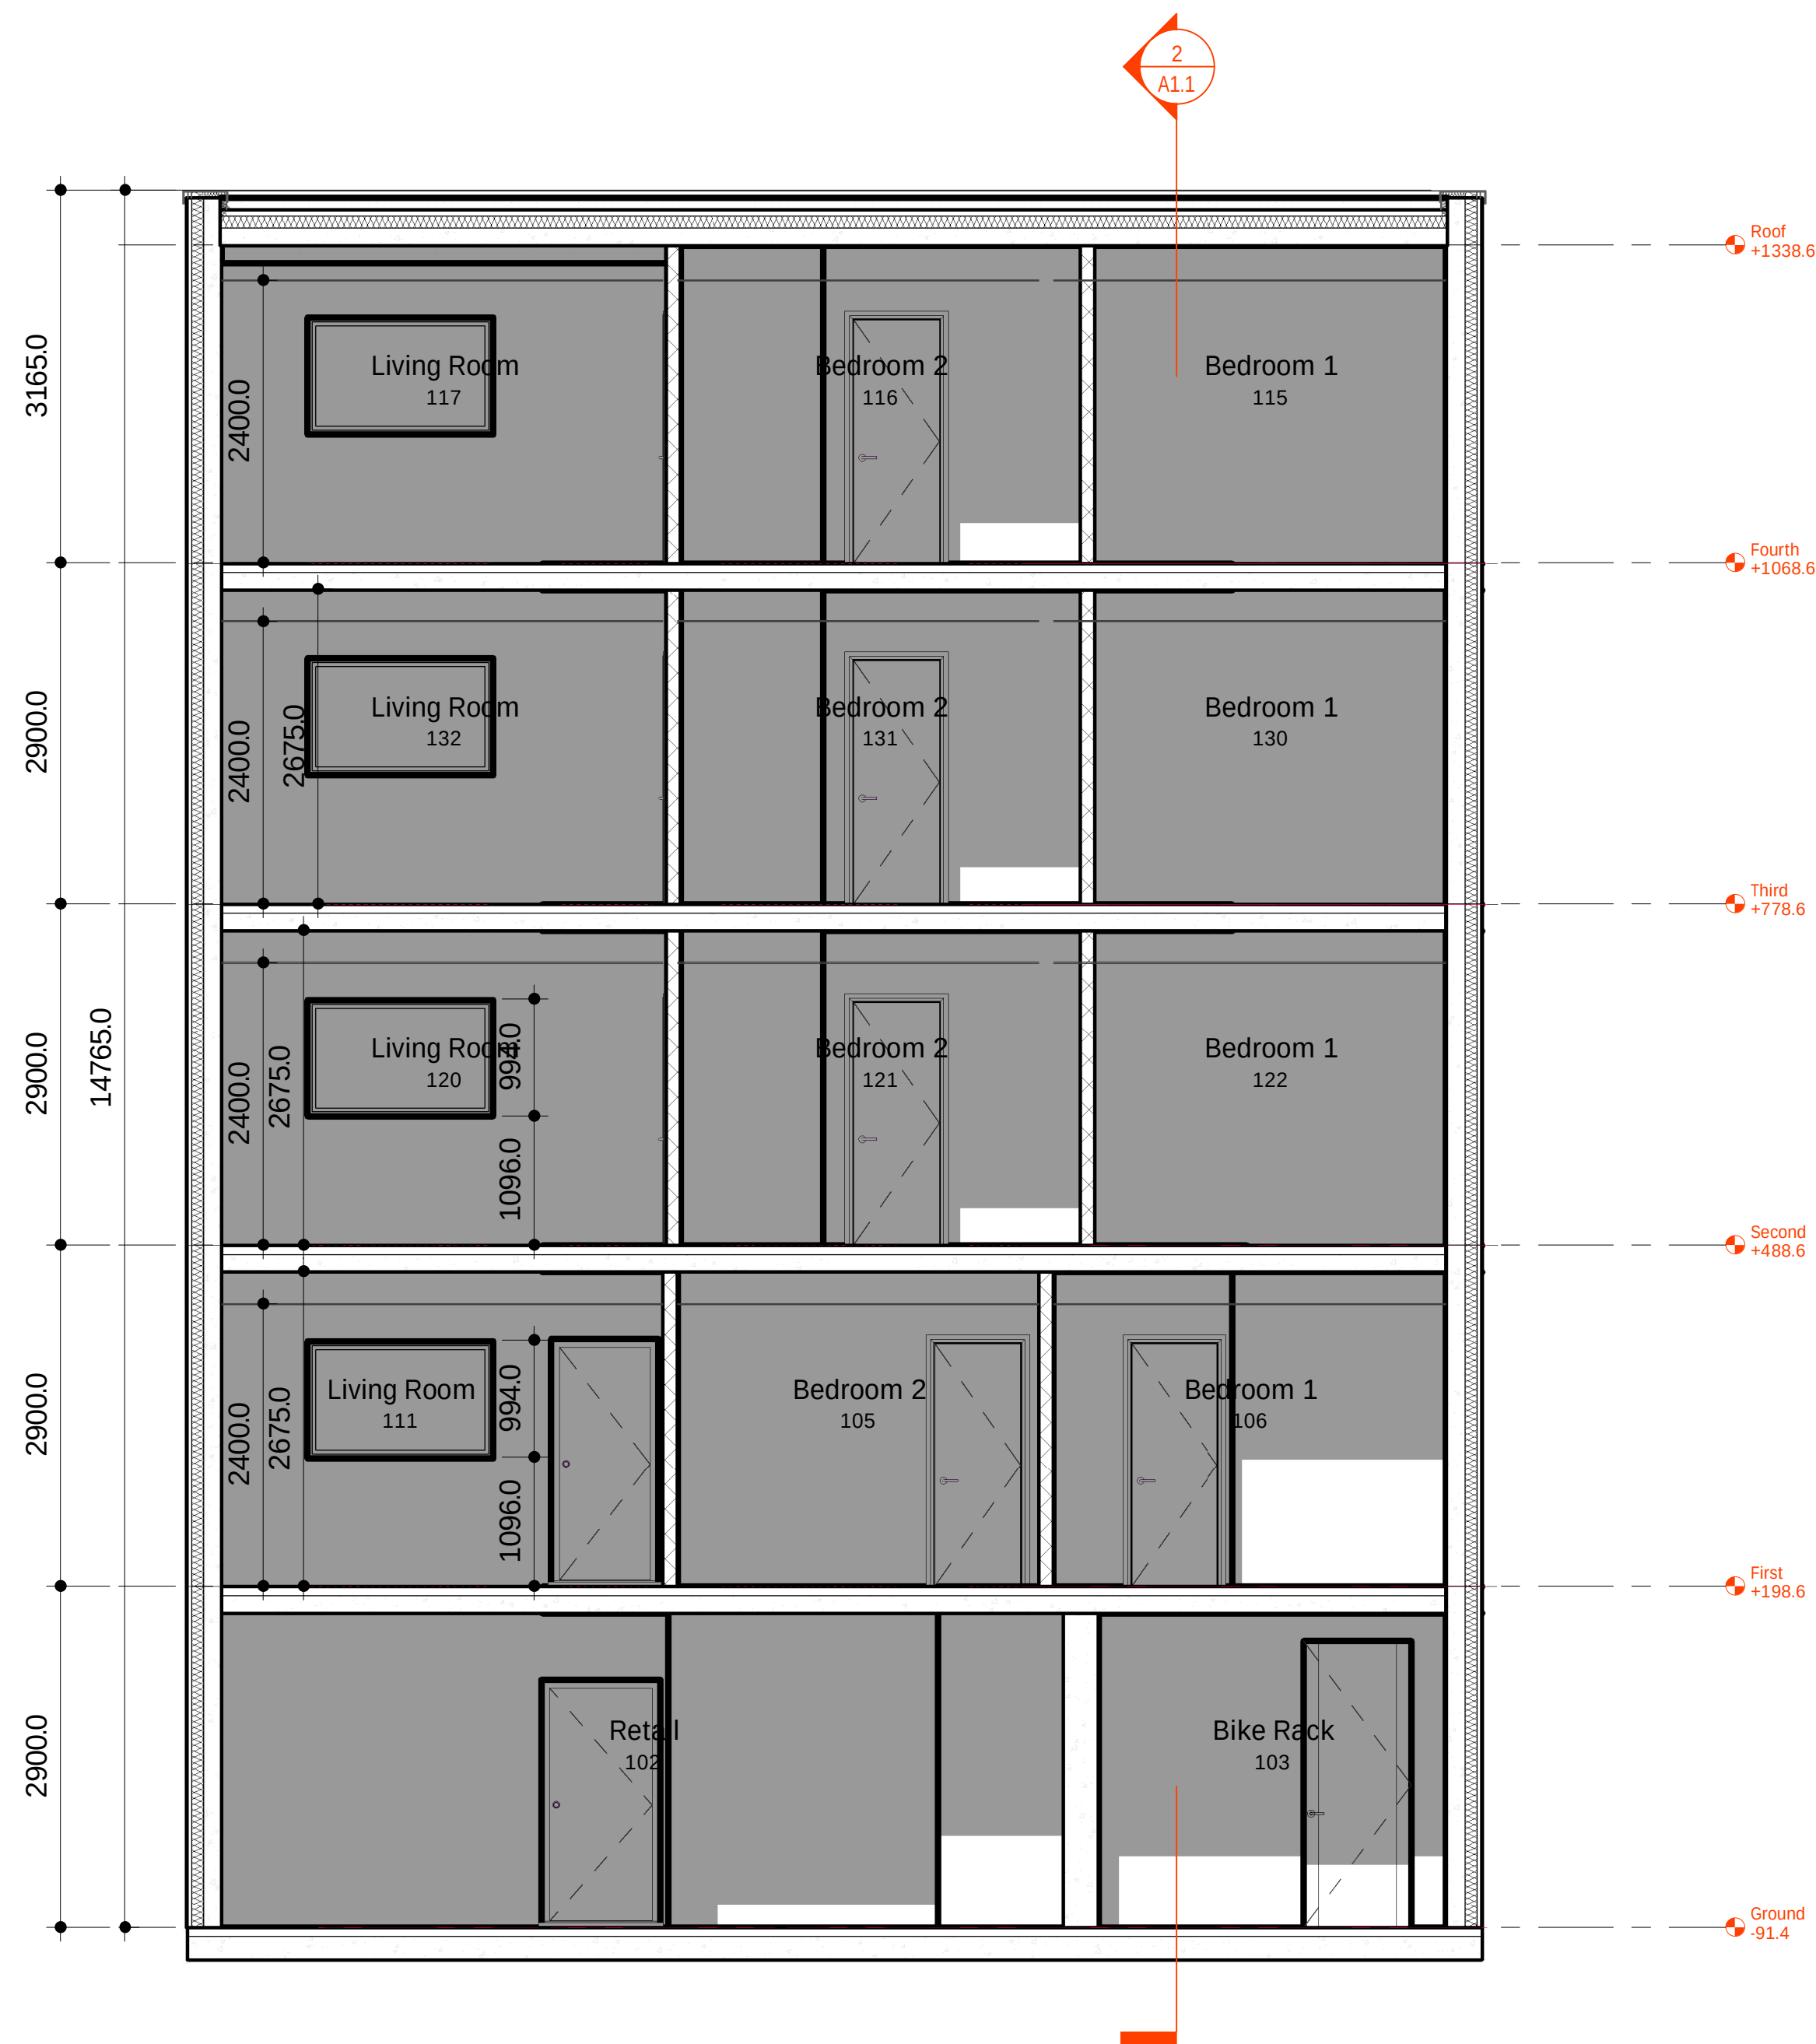

2 Section 2
SCALE: 1 : 50

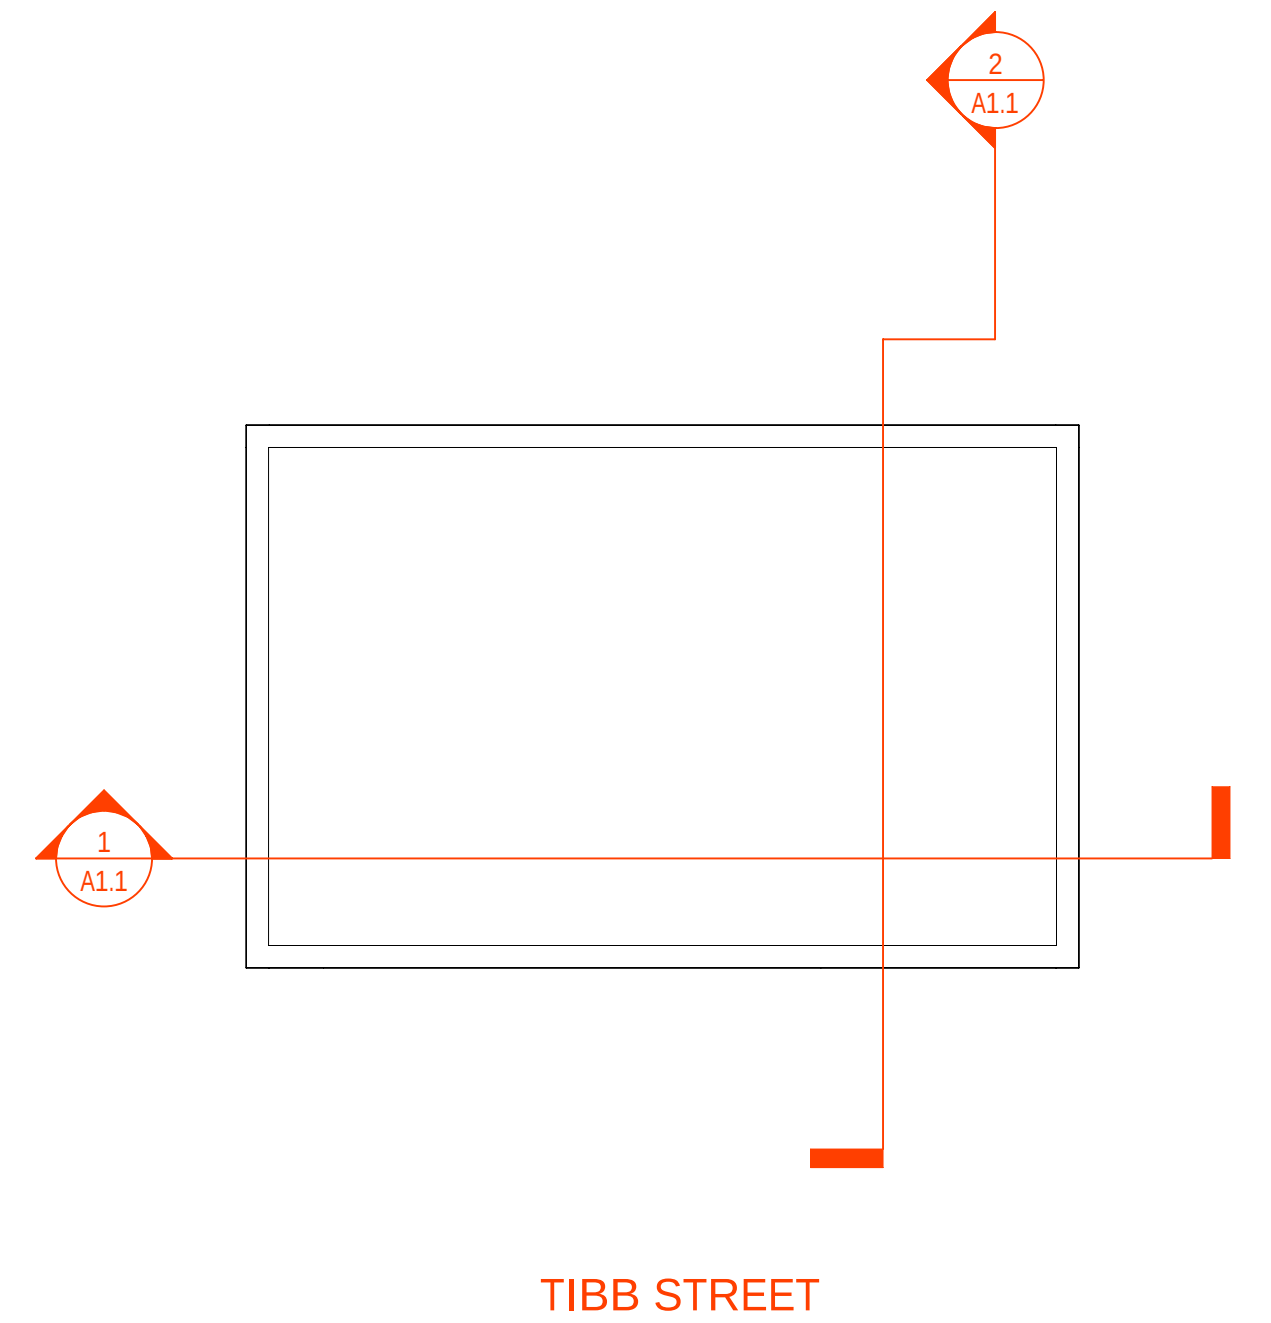

NOTES:
This drawing is to be read in conjunction with all relevant specifications and drawings issued.
The contractor is to check and verify all building and site dimensions and check levels before work commences and/or ordering any materials.
Any inaccuracies must be reported to the Contract Administrator (RUS Design) immediately.
This drawing may not be reproduced, or part reproduced without the express consent of propertysign.

PROJECT:
86-88 TIB STREET

MANCHESTER	
DATE:	03/03/23
PROJECT NO	19001
REVISION	DATE

PROPOSED
CROSS
SECTIONS

SCALE: As Indicated

A1.1

DRAWN BY: D.SWIFT