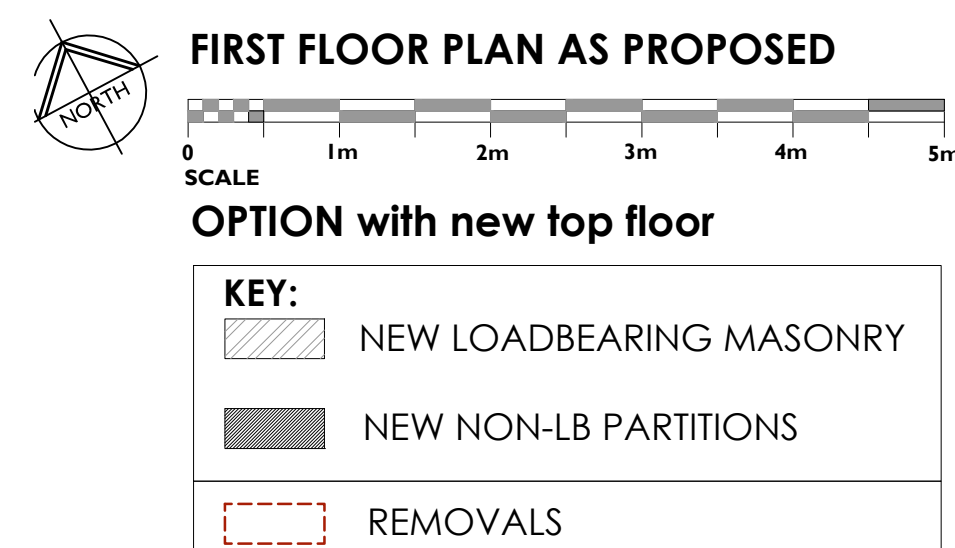
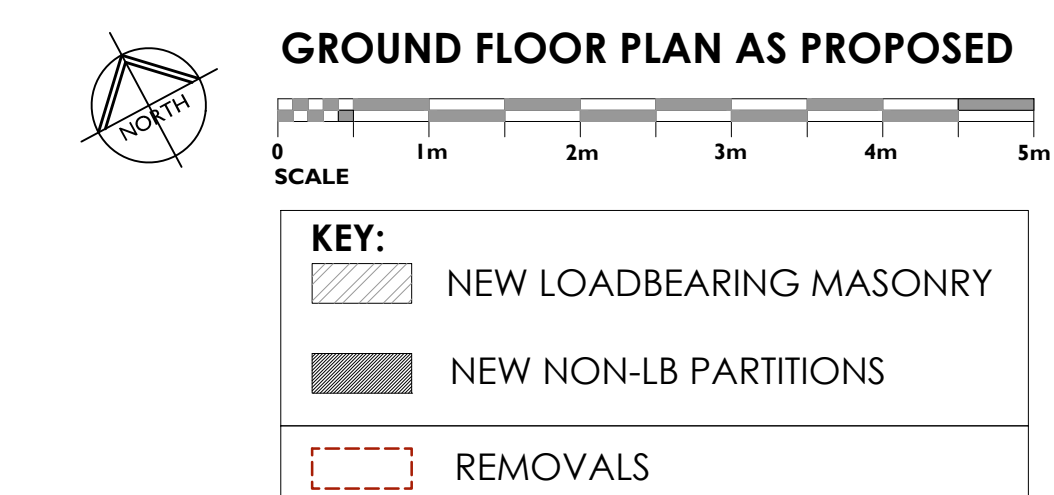
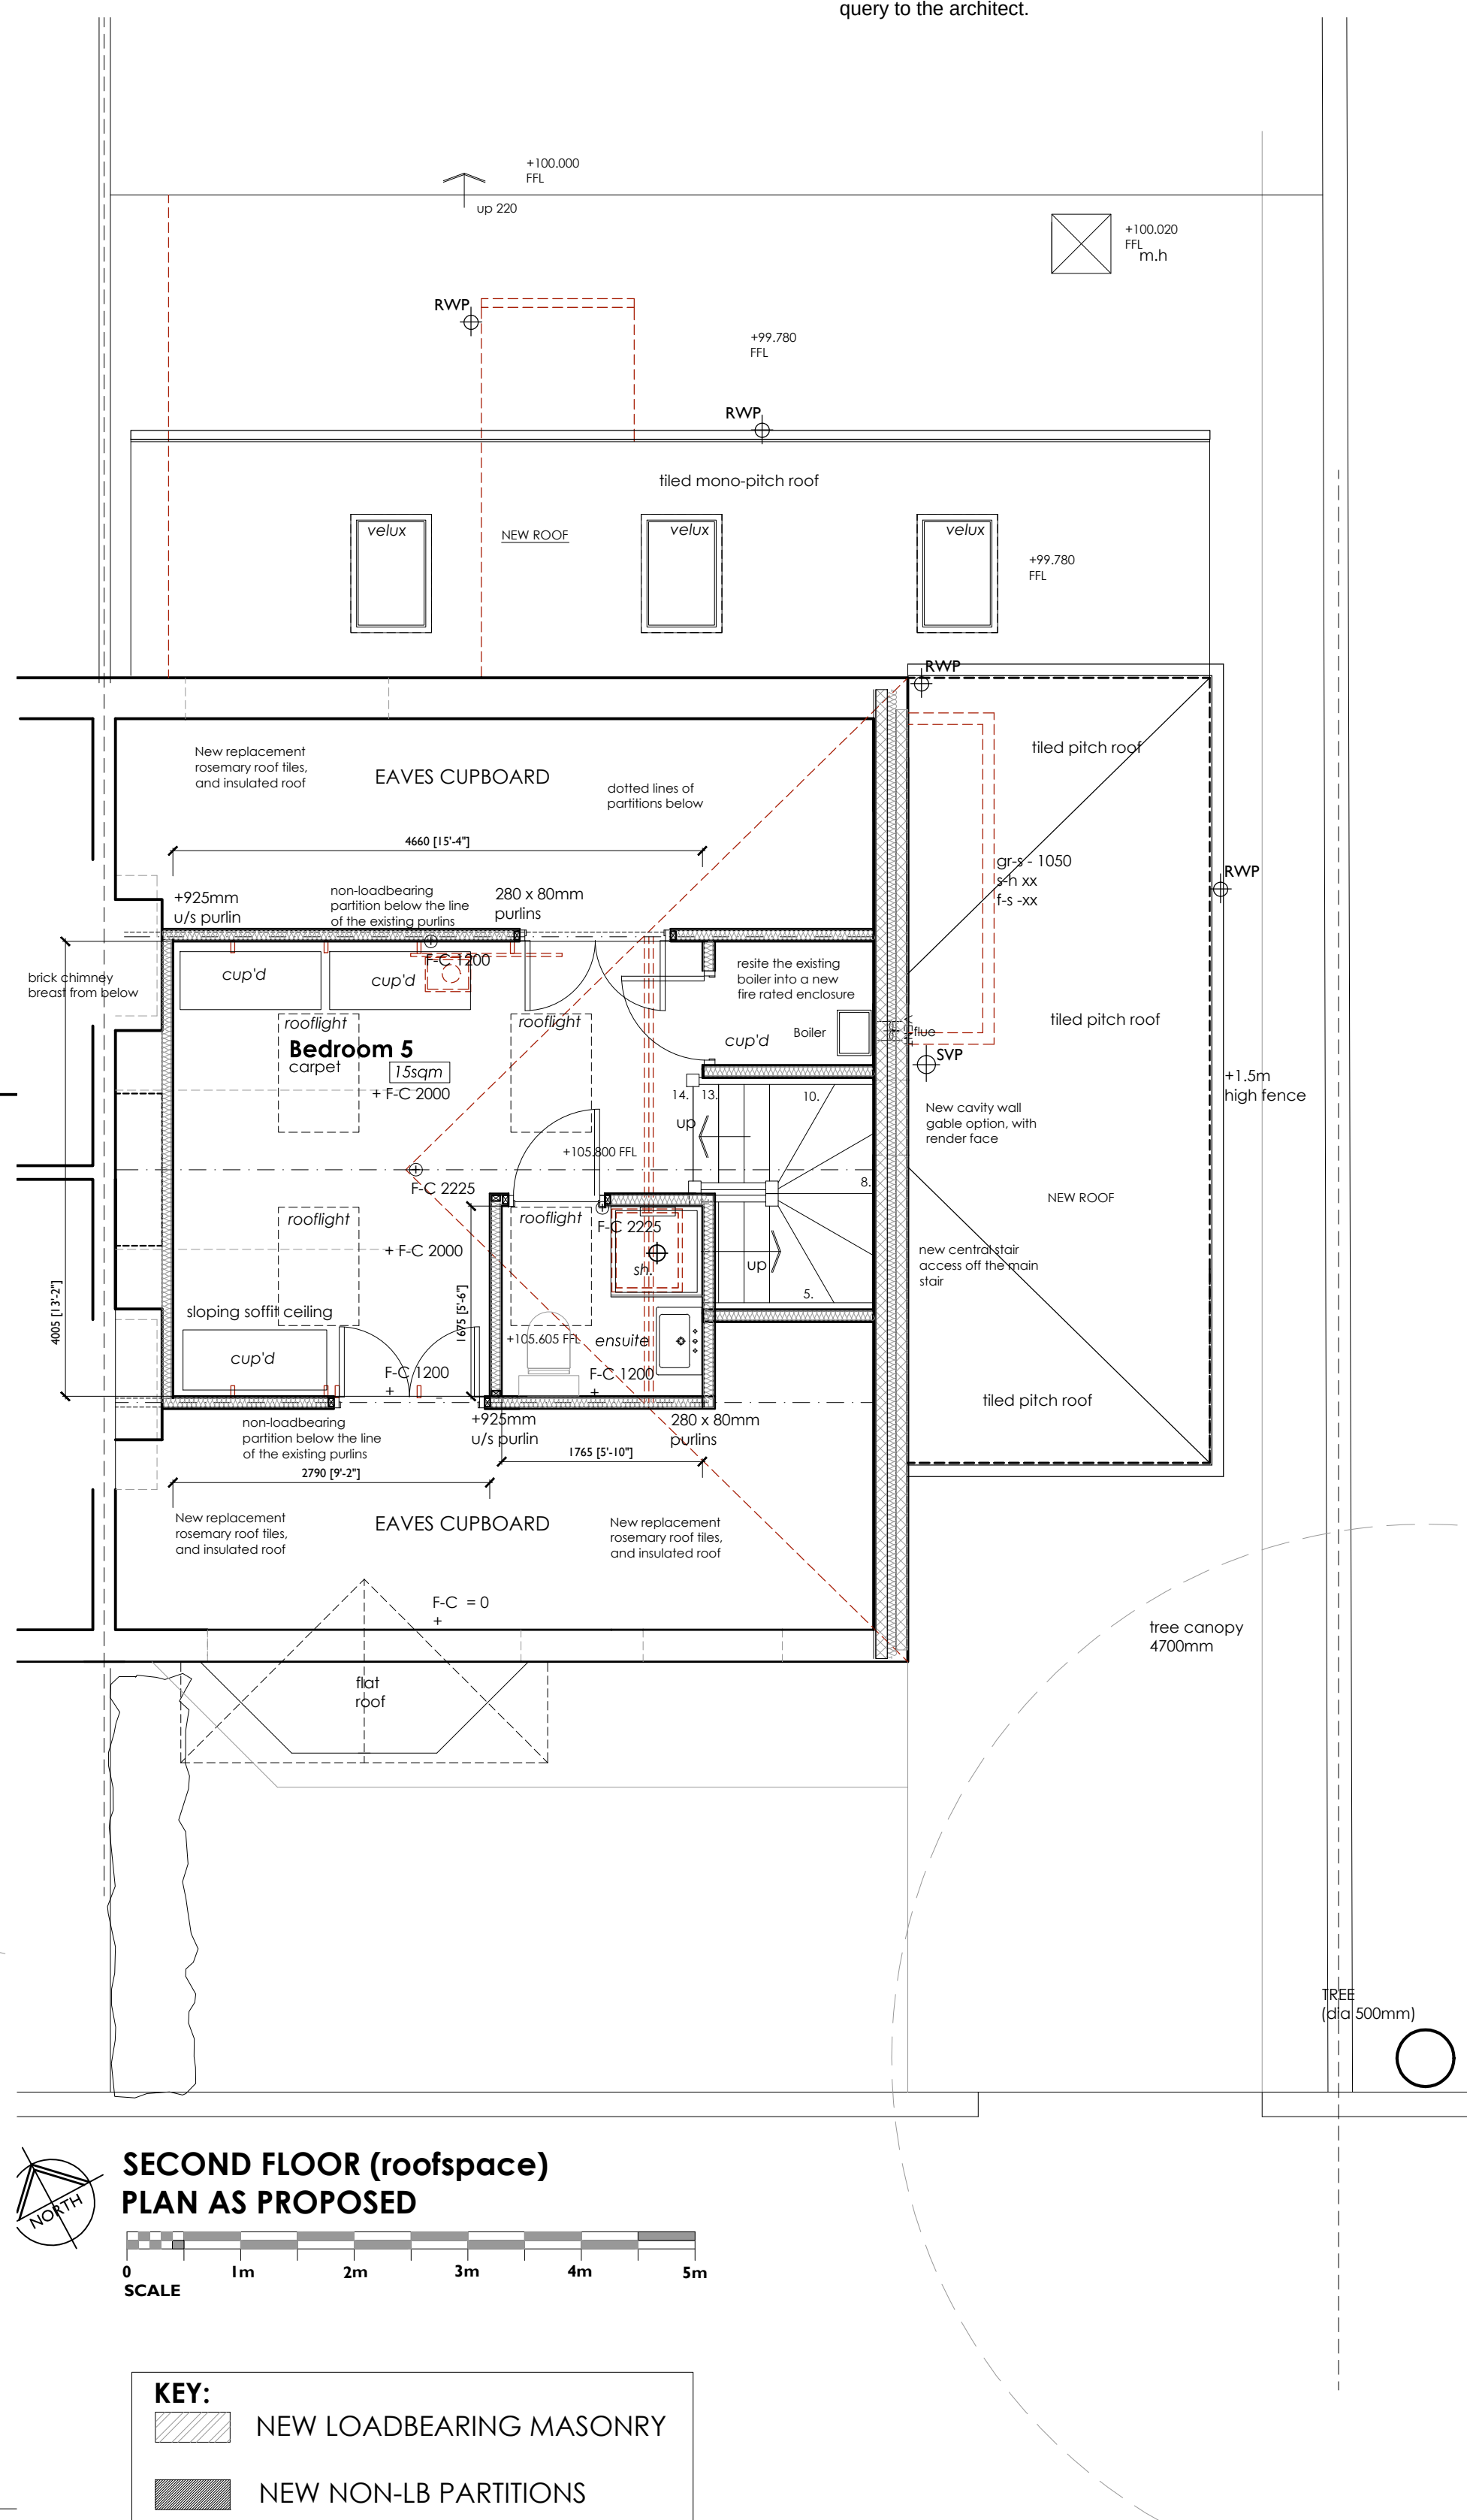
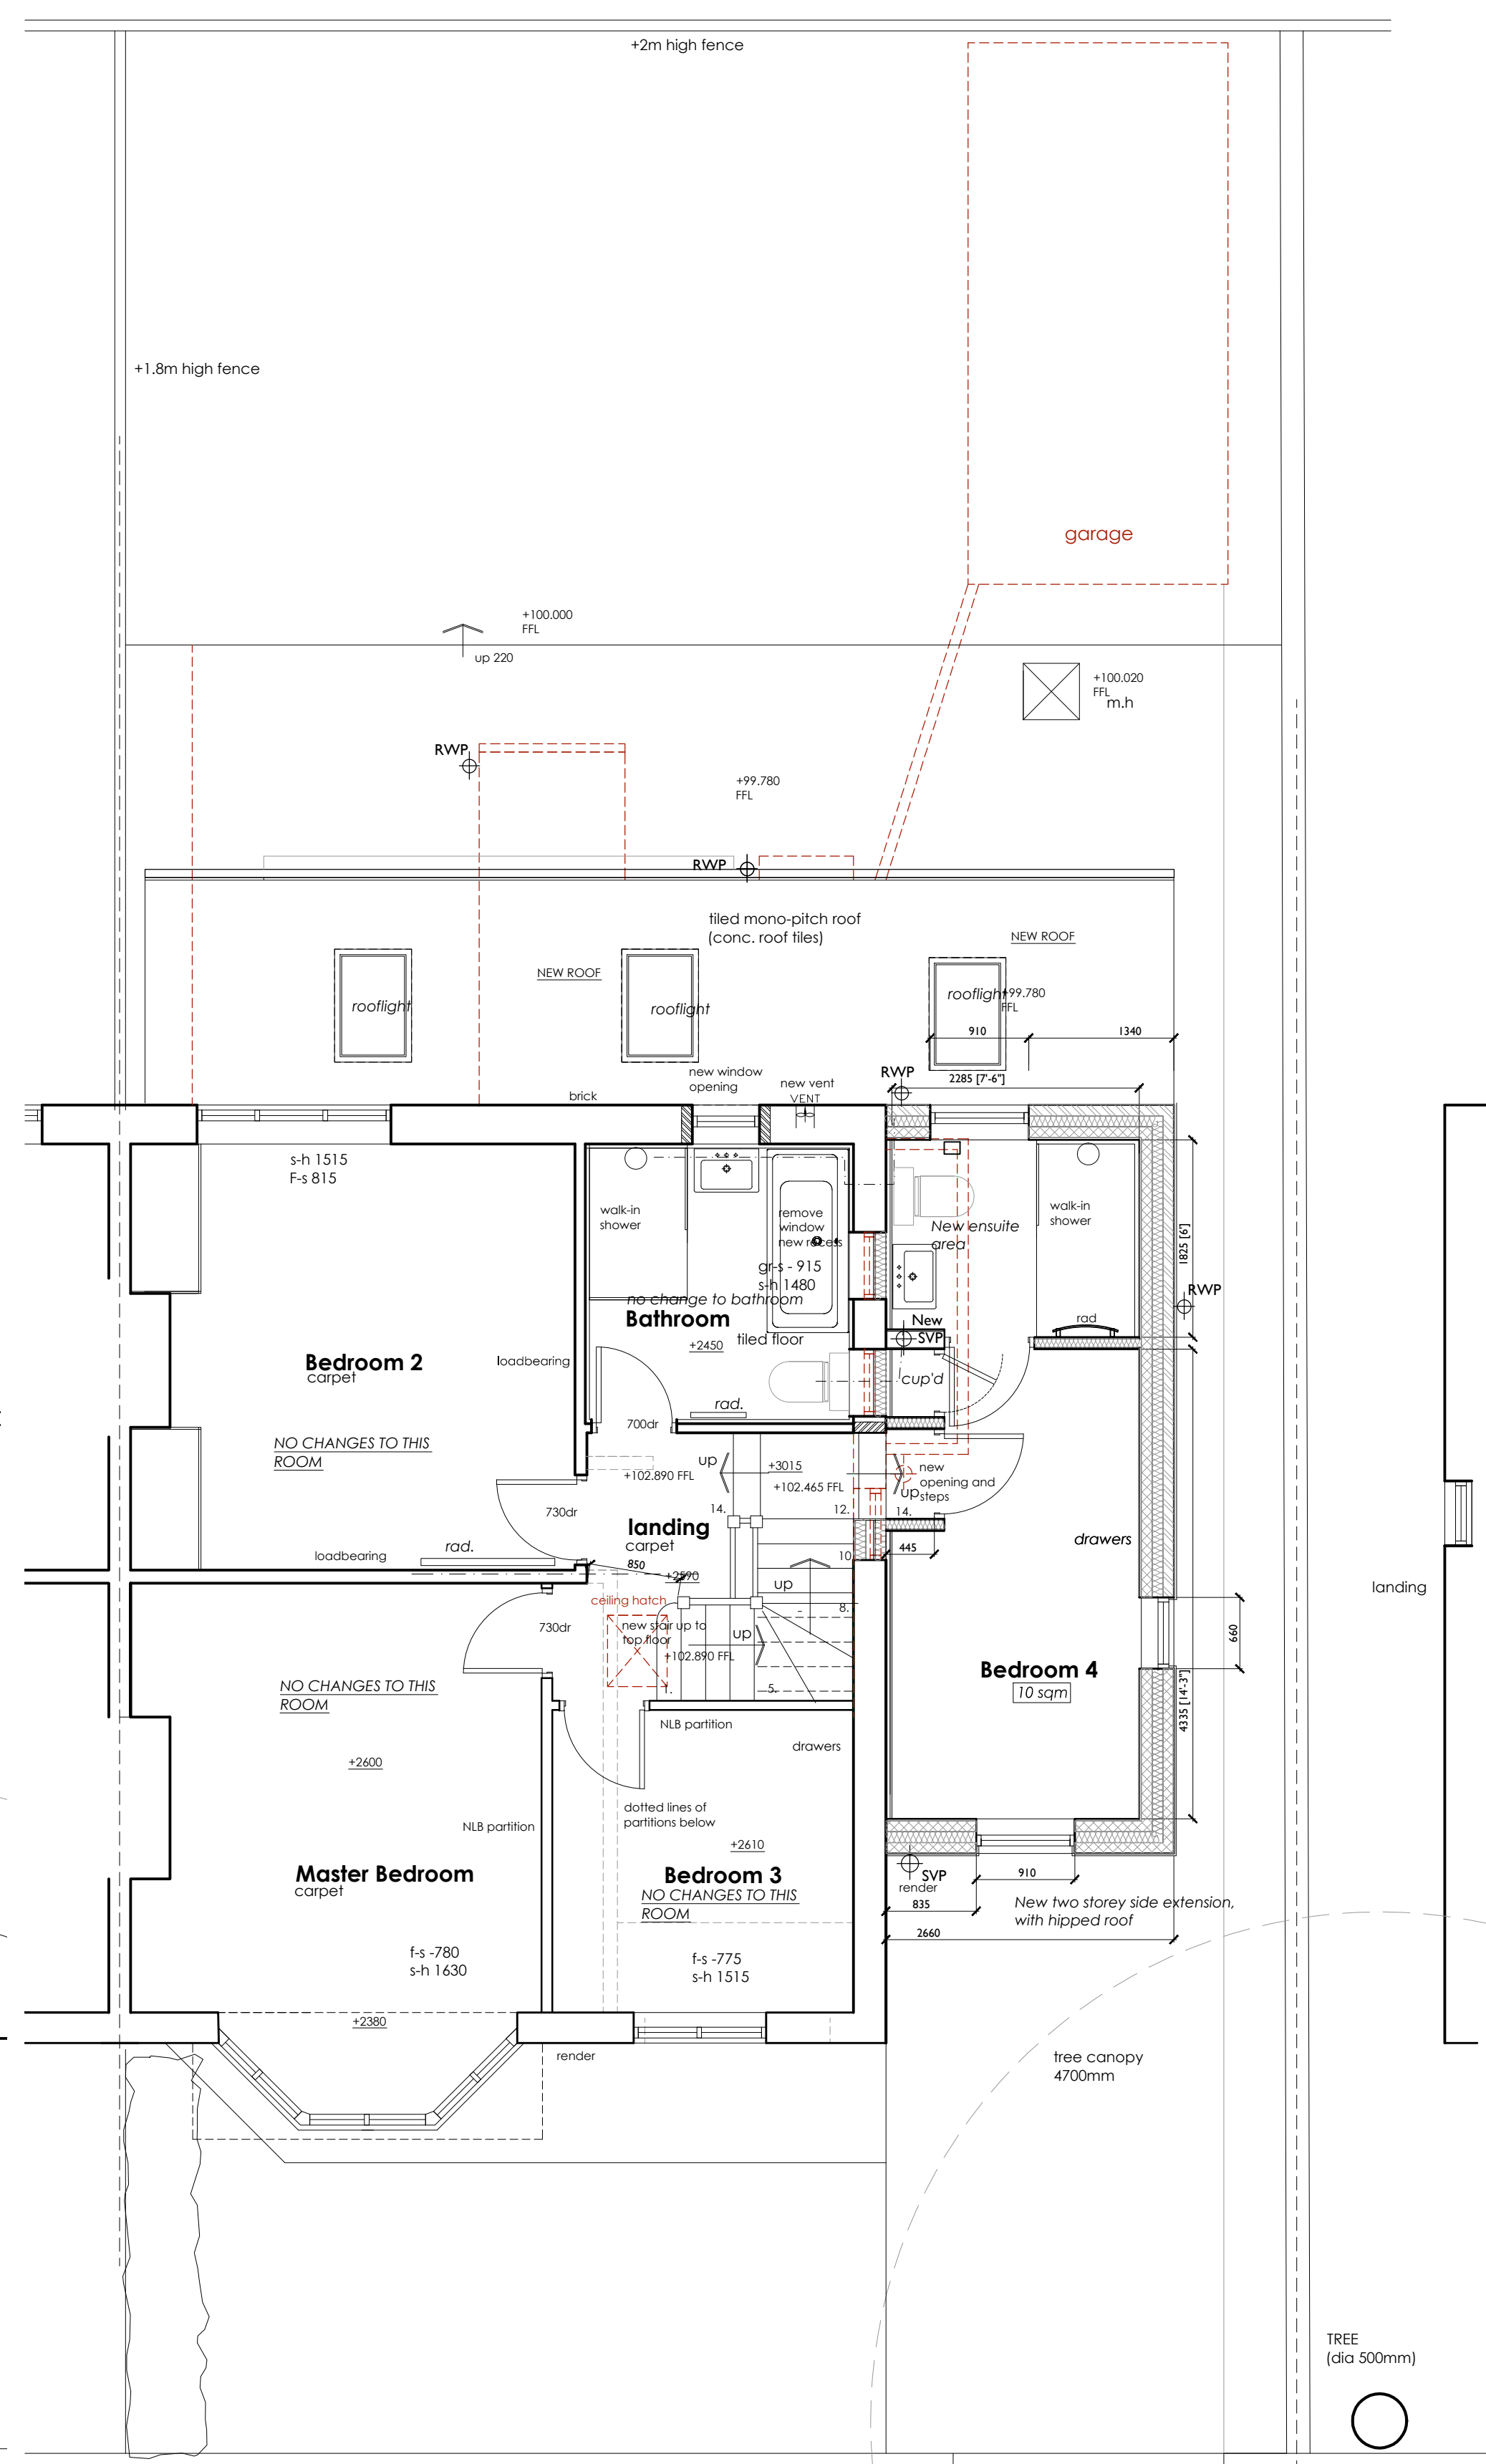
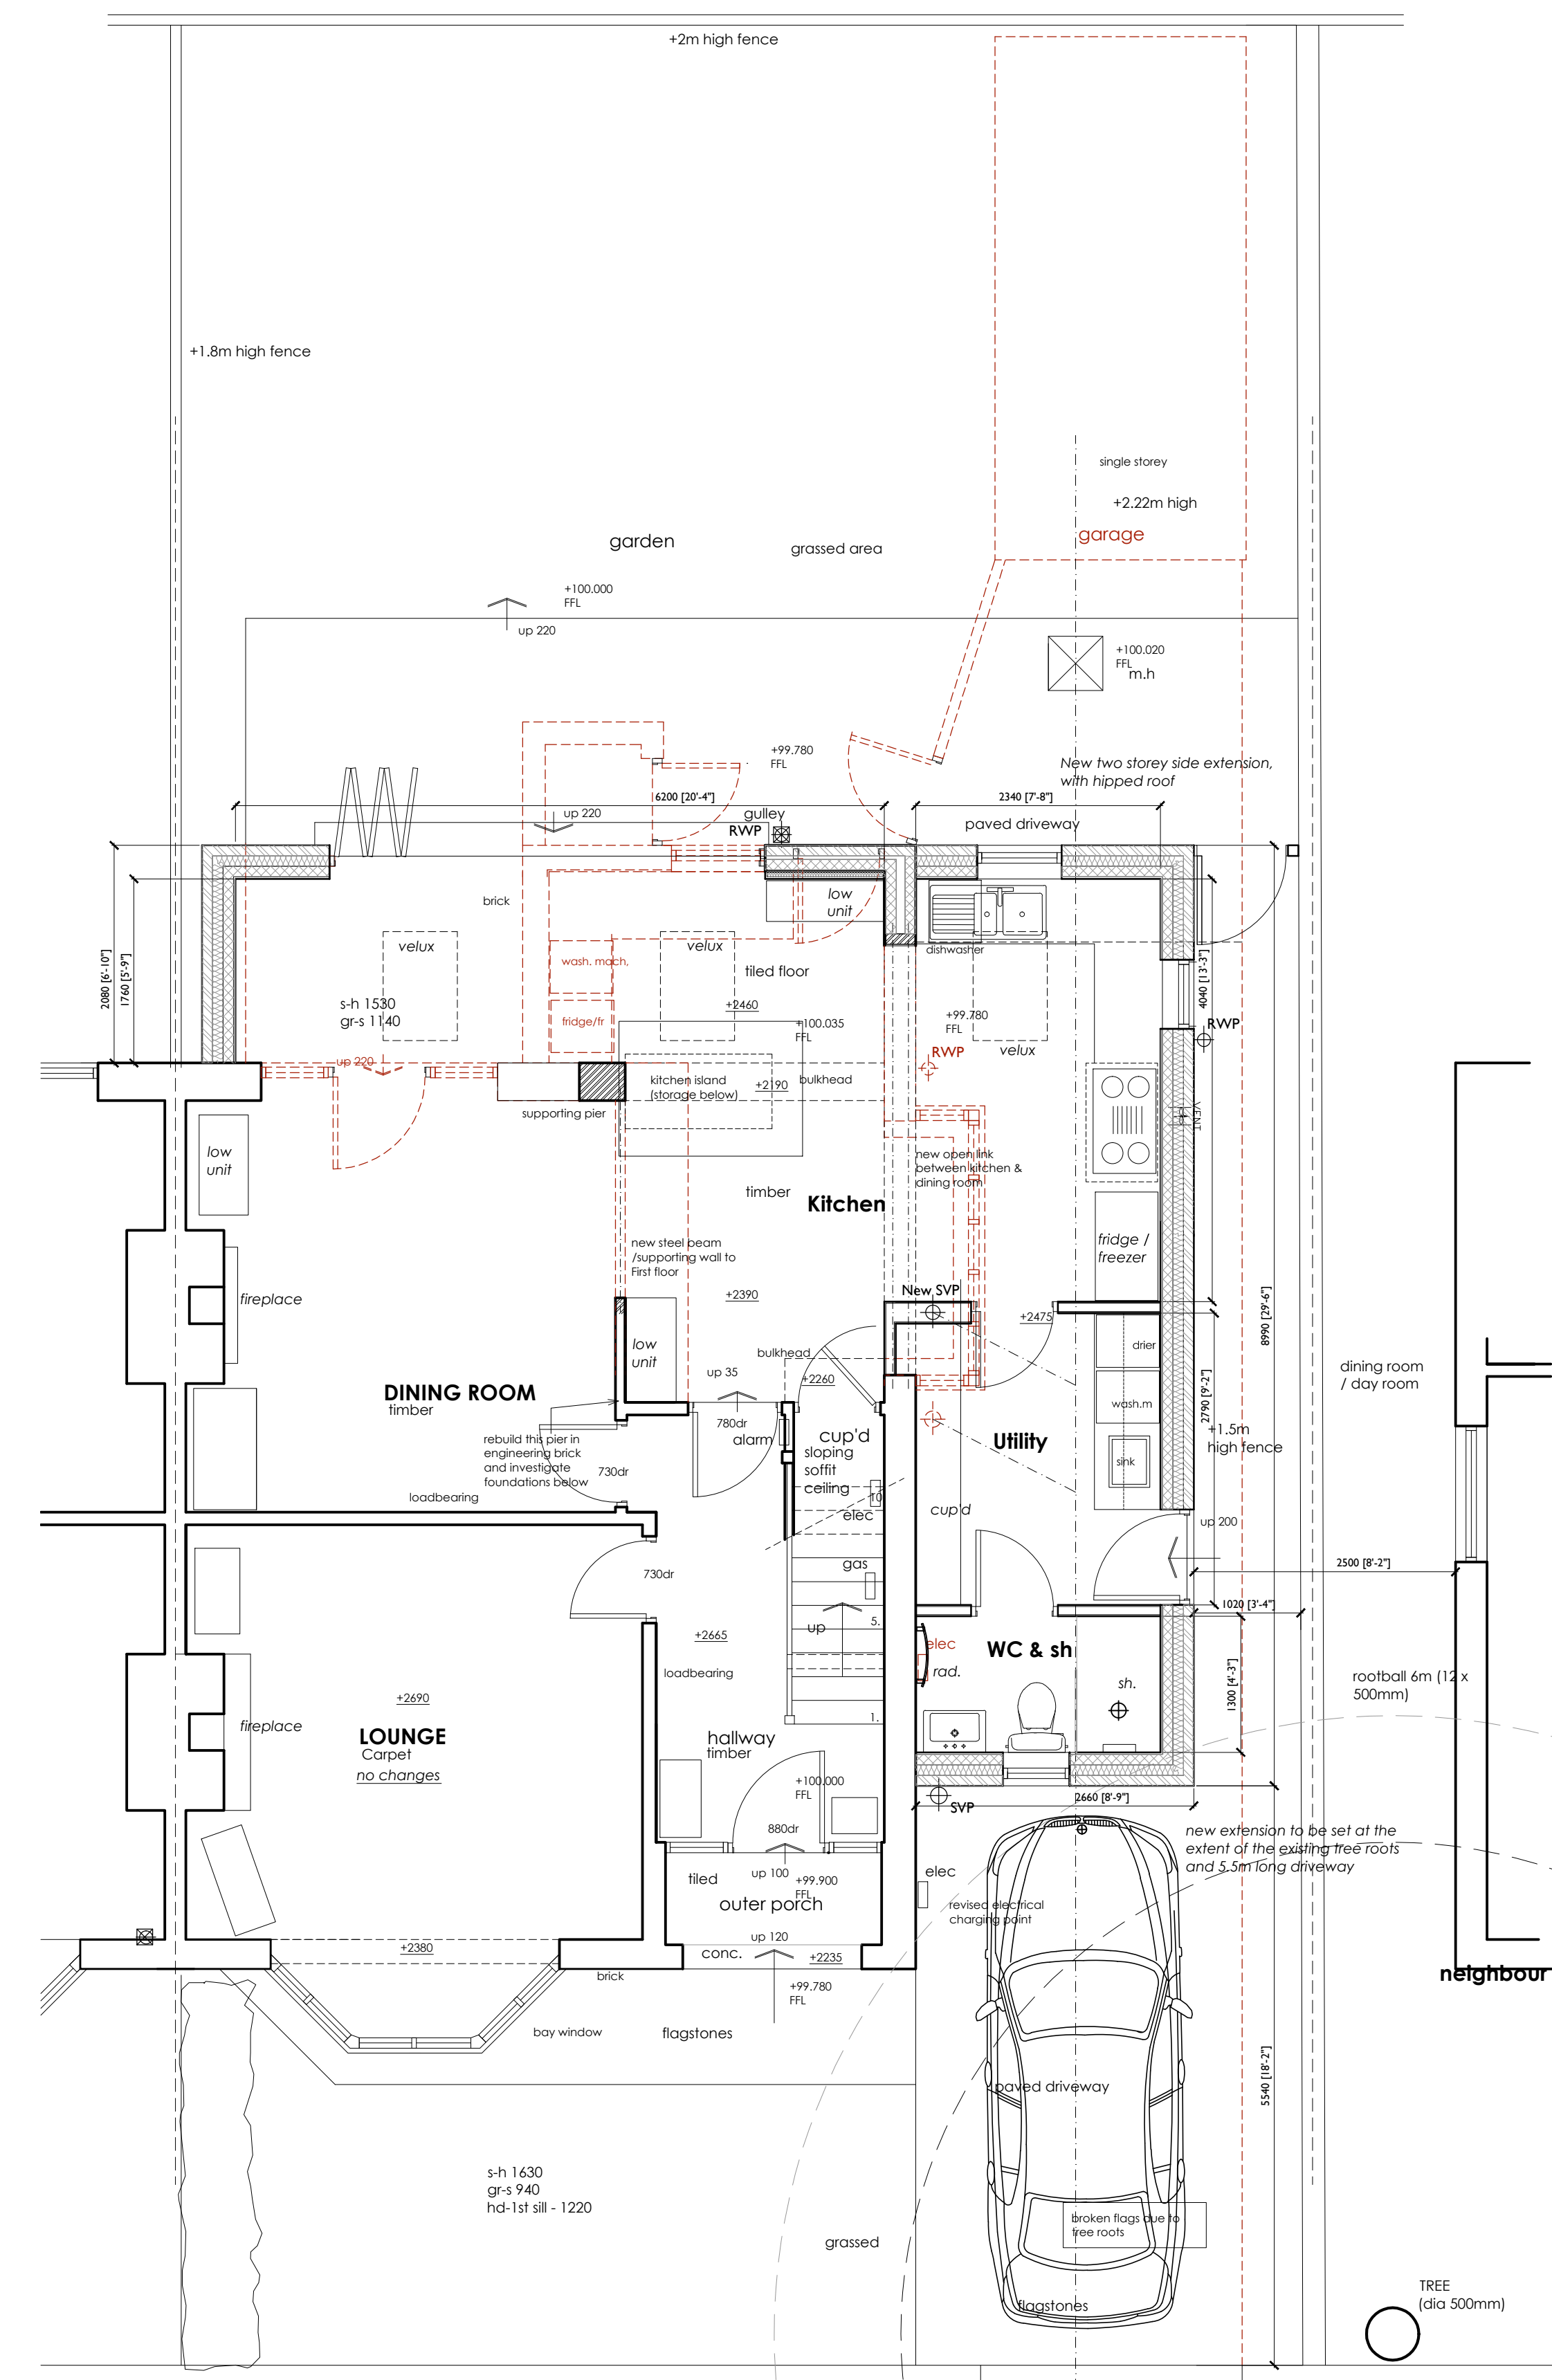


Copyright in this drawing remains with the architect. Responsibility is not accepted for errors made by others in scaling from this drawing. All construction information should be taken from figured dimensions only. Check all dimensions on site. In case of any discrepancy, refer query to the architect.

[illegible]

HOUSE REFURBISHMENT
27 Adria Road, Didsbury M20 6SQ

PLANS AS PROPOSED - REMOVALS

DRAWN	TH	DATE	2023	DRAWING NO.
SCALE	1:50 @ A1 1:100 @ A3	REV.	-	21017 - 203