



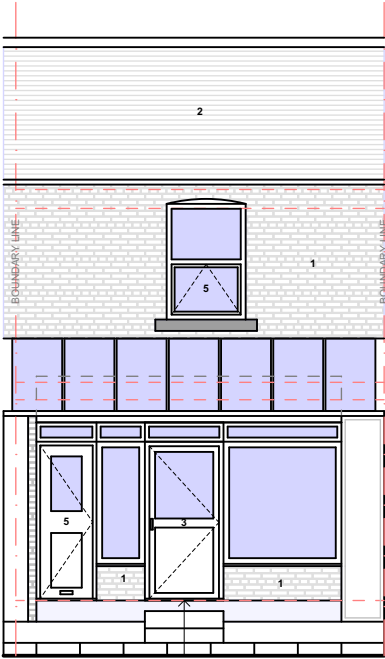


PROPOSED GA FRONT  
ELEVATION @1:100

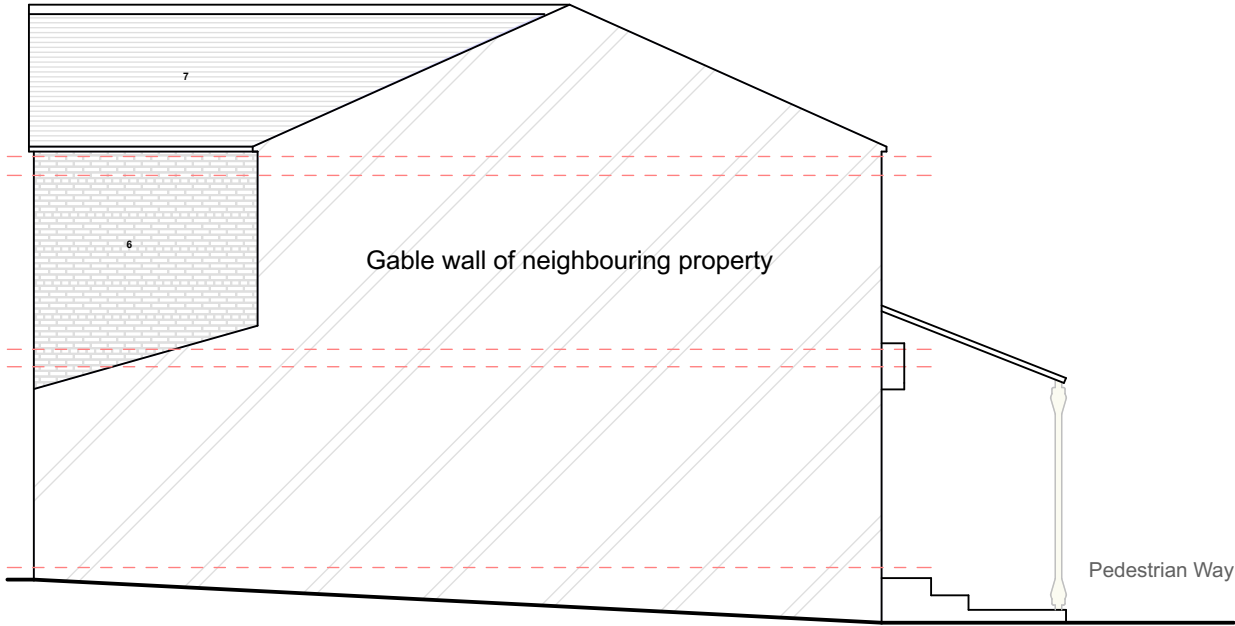


PROPOSED GA SIDE ELEVATION 1  
@1:100



PROPOSED GA REAR  
ELEVATION @1:100

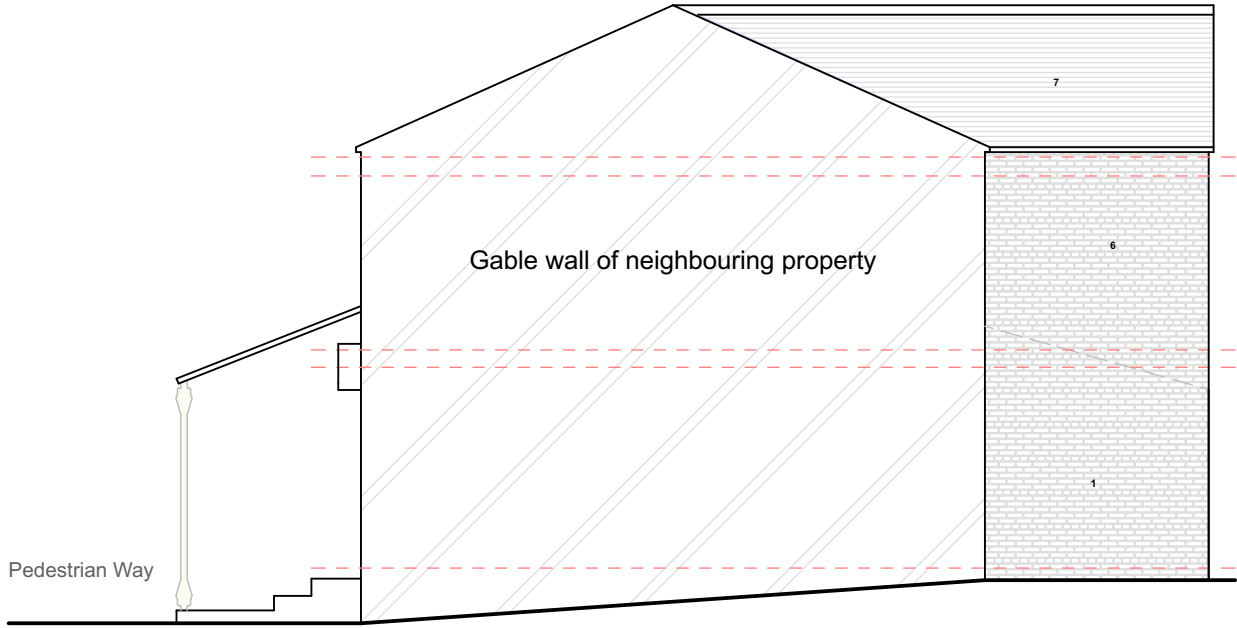

PROPOSED GA SIDE ELEVATION 2  
@1:100

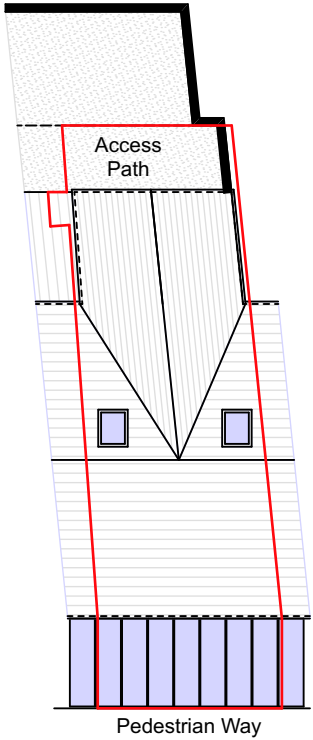

PROPOSED GA SITE PLAN  
@1:200


notes

This drawing is subject to a detailed building and site survey, therefore no guarantee of its accuracy can be given.  
This drawing has been draughted in accordance with the clients design requirements.  
All areas are approximate and are subject to a detailed building and site survey and further design development.  
All dimensions should be checked prior to commencement of construction on site. Measurements should not be taken off the drawing.

All dimensions shown are in millimetres (mm).

Text Key

- Existing facing brickwork
- Existing slate roof tiles
- Existing timber door/window
- Existing uPVC door/window
- Proposed uPVC door/window
- Proposed facing brickwork
- Proposed slate roof tiles
- Proposed skylight

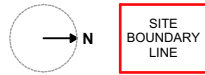

PL2 Red line boundary updated 07.12.22  
PL1 Bin storage relocated 26.10.22  
PL0 Planning Issue 25.08.22



NADA Architects Ltd  
169 Kingsway  
Burnage  
Manchester  
M19 2ND  
Mob: 07974 735527  
E: ahmed@nadaarchitects.com  
W: www.nadaarchitects.com

D - design PL - planning PT - pre-tender  
T - tender P - preliminary  
C - construction R - record

IJAZ AHMED

COMMERCIAL ALTERATIONS  
940 STOCKPORT,  
MANCHESTER, M19 3NN

PROPOSED GA SITE PLAN &  
ELEVATIONS

|            |          |       |         |
|------------|----------|-------|---------|
| scale      | date     | drawn | checked |
| 1:200 @ A3 | 25.08.22 | MH    | AC      |
| 1:100 @ A3 |          |       |         |

|        |            |        |          |
|--------|------------|--------|----------|
| job no | (category) | dwg no | revision |
|--------|------------|--------|----------|

22-1079 (04)001 PL2

Drawing measurements shall not be obtained by scaling. Verify all dims prior to construction. Immediately report any discrepancies on this drawing to Architect. This drawing shall be read in conjunction with associated specifications and related consultant's documents.