


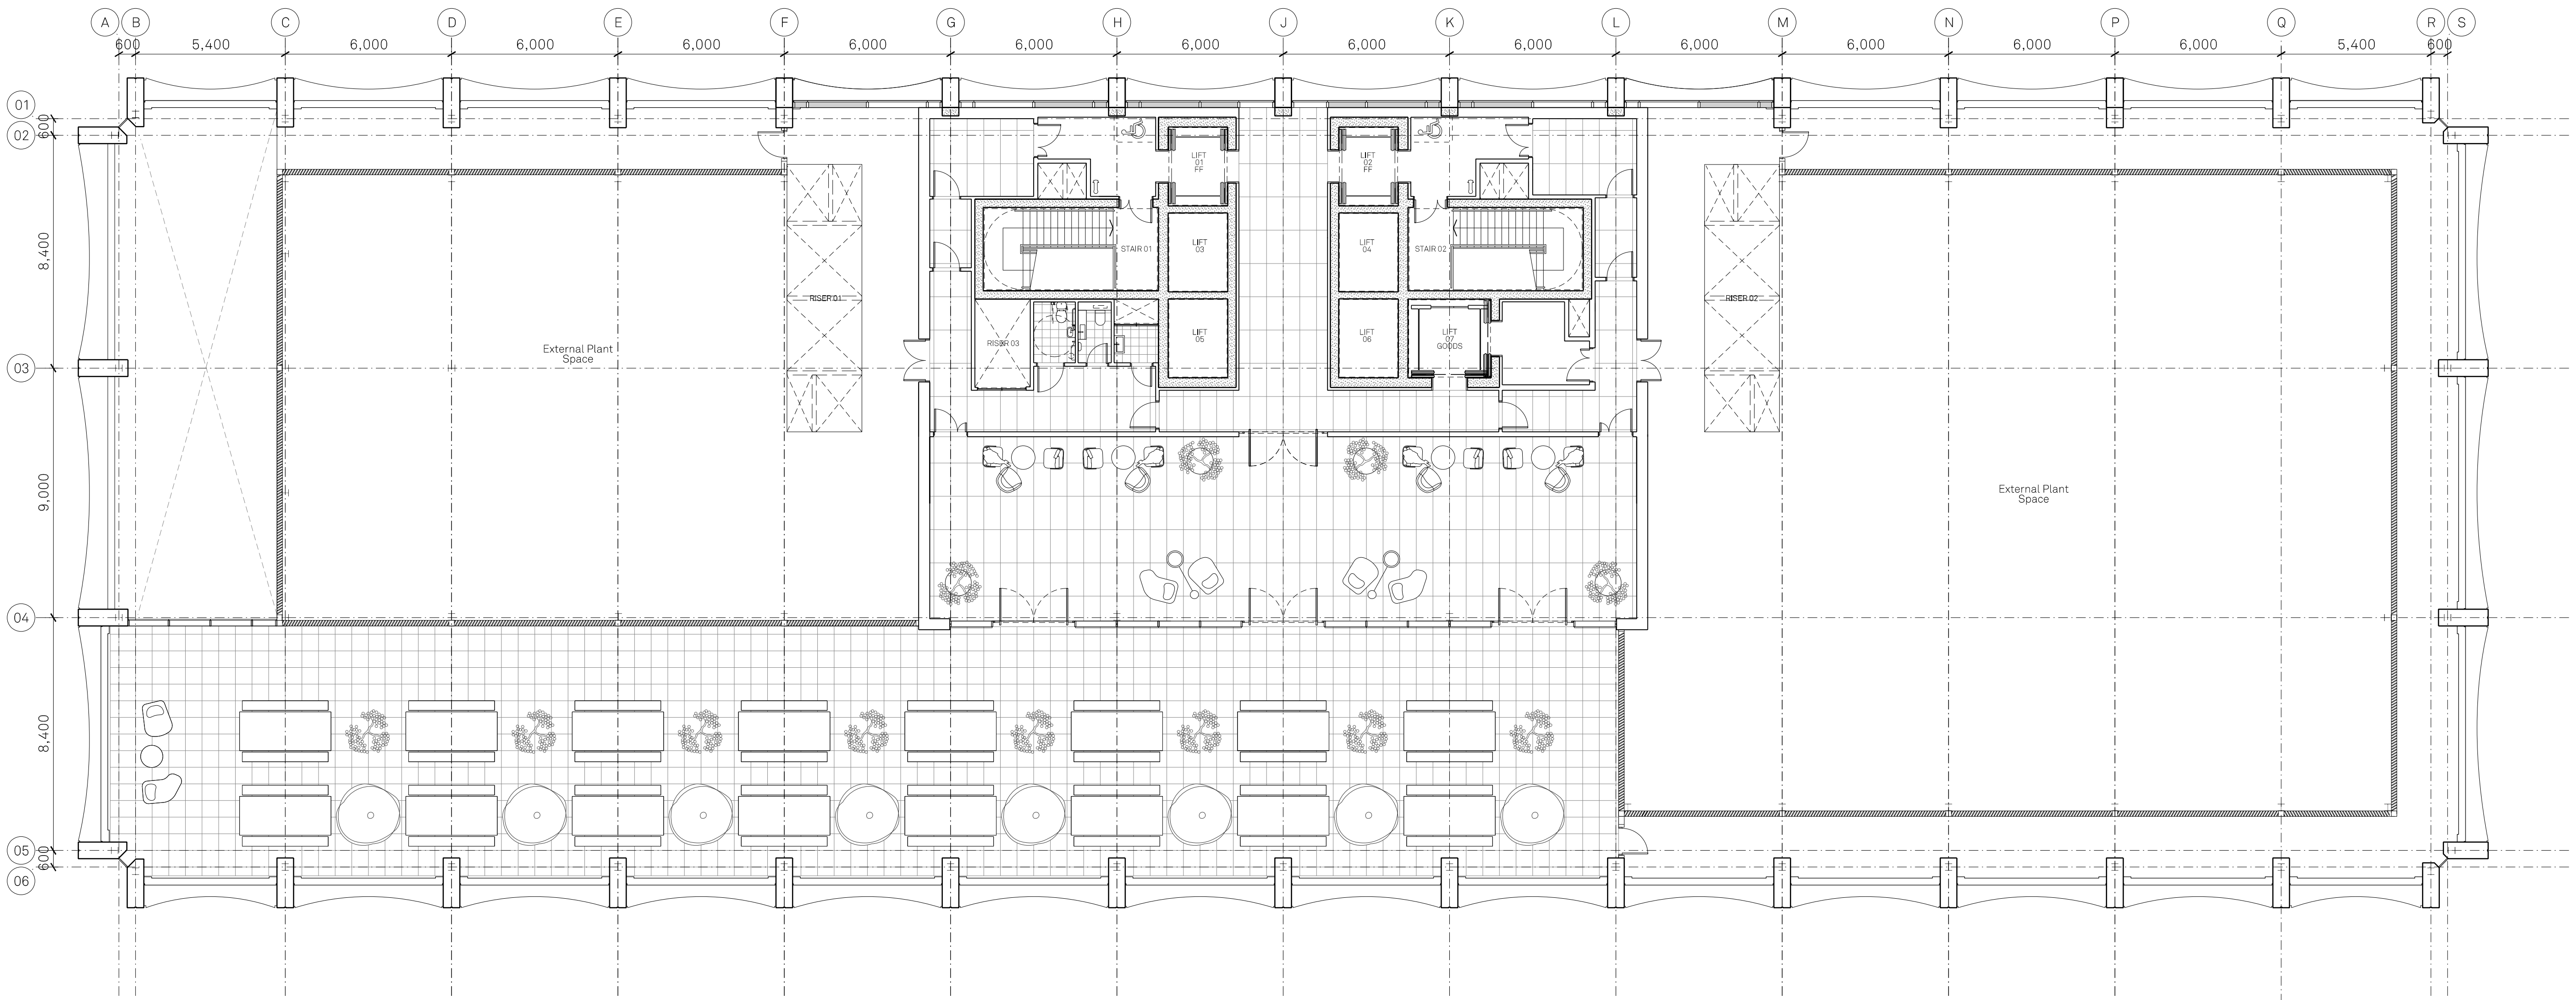

Notes:



Project Name:

Plot 10a

First Street

Drawn:

IB

Details:

13.01.23

Checked:

JC

Issued for Planning

105

Status:

Information

105

105

Project:

105

105

105

Drawing No:

B1_02_2212

B1_02_2212

B1_02_2212

Rev:

F

F

F

Title:

Proposed GA Plan

Floor 12

Floor 12

Scale:

1:125 @ A1

1:250 @ A3

1:250 @ A3

Jon Matthews Architects

Union, 2-10 Albert Square, Manchester, M2 6LW

0161 974 3690

Copyright of this drawing is vested in Jon Matthews Architects and must not be copied or reproduced without written consent. Figured dimensions only are to be taken from this drawing. Don not scale from this drawing. For full company disclosure please visit www.jonmatthewsarchitects.com

www.jonmatthewsarchitects.com