


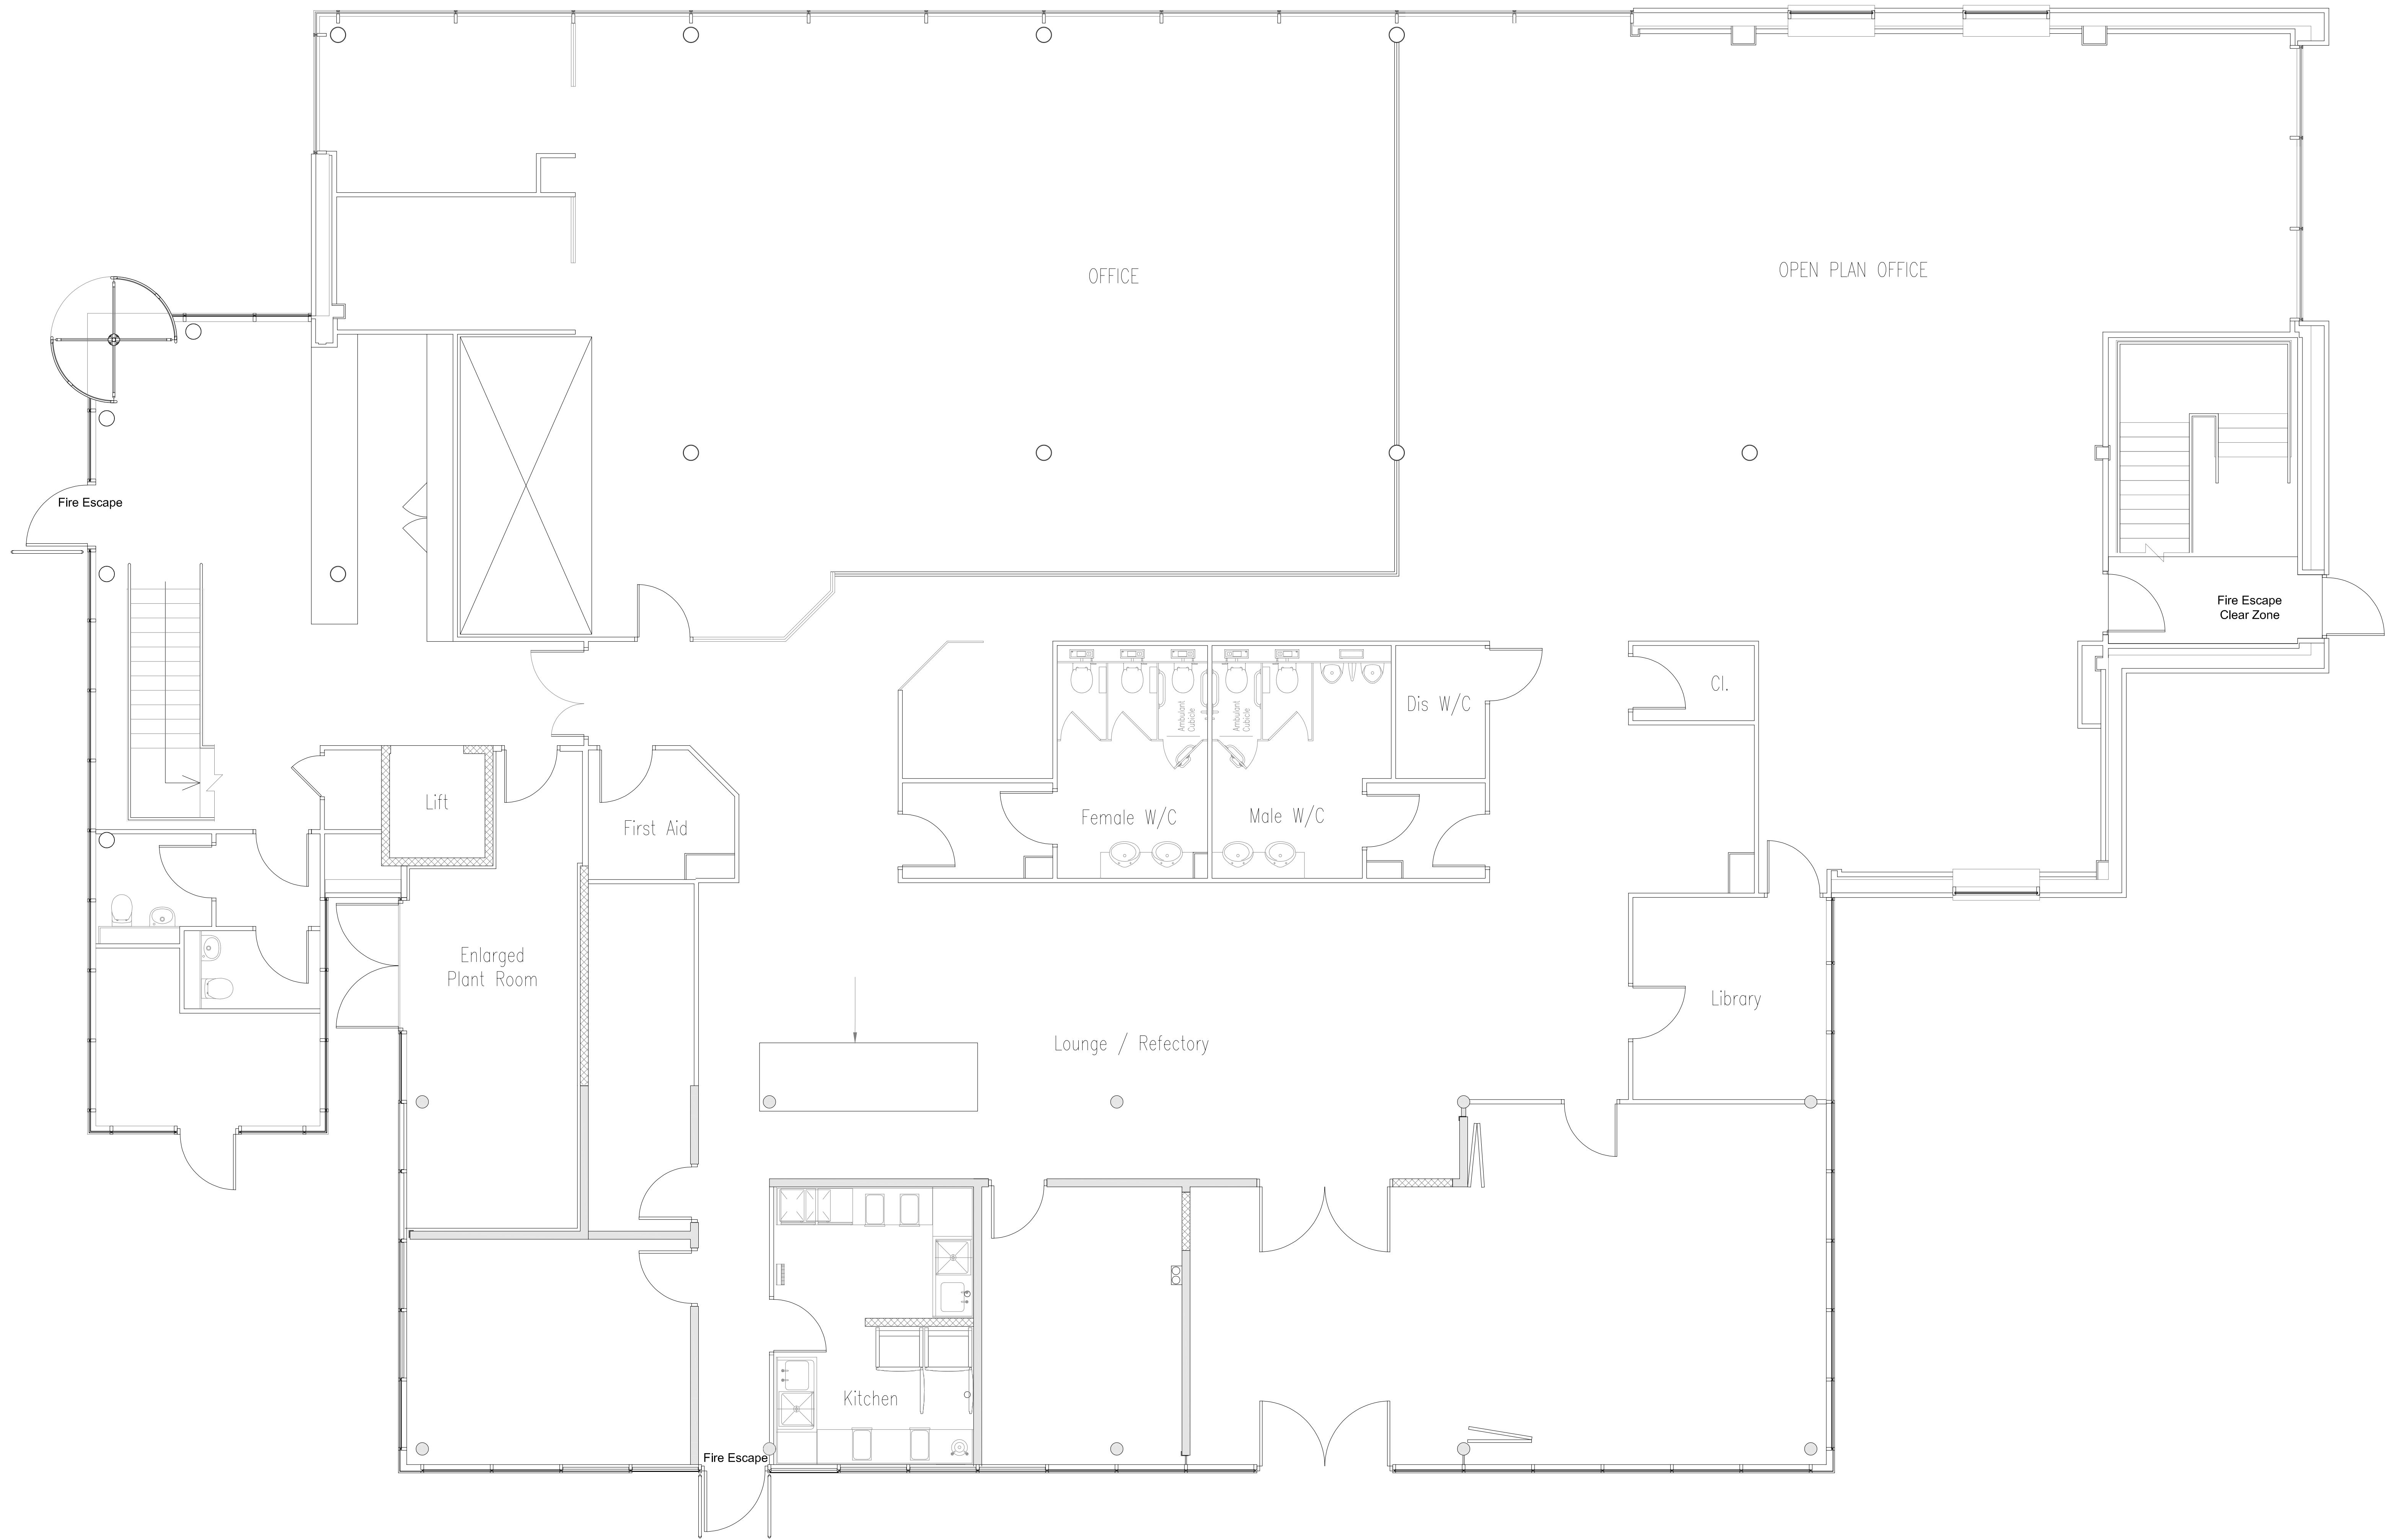

For Information

Client Logo:



Rev:	Details:	By:	Date:

Client: MFC		
Project: CITY AT HOME STORE		
Drawing Title: EXISTING LAYOUT PLAN GF		
Project Number: 23008	Drawing Number: 23008/005-009-1-02	Revision: --
Scale: 1:50	Drawn By: Y	Issue: --

SPACE INVADER

Email: info@spaceinvaderdesign.co.uk
Web: www.spaceinvaderdesign.co.uk