


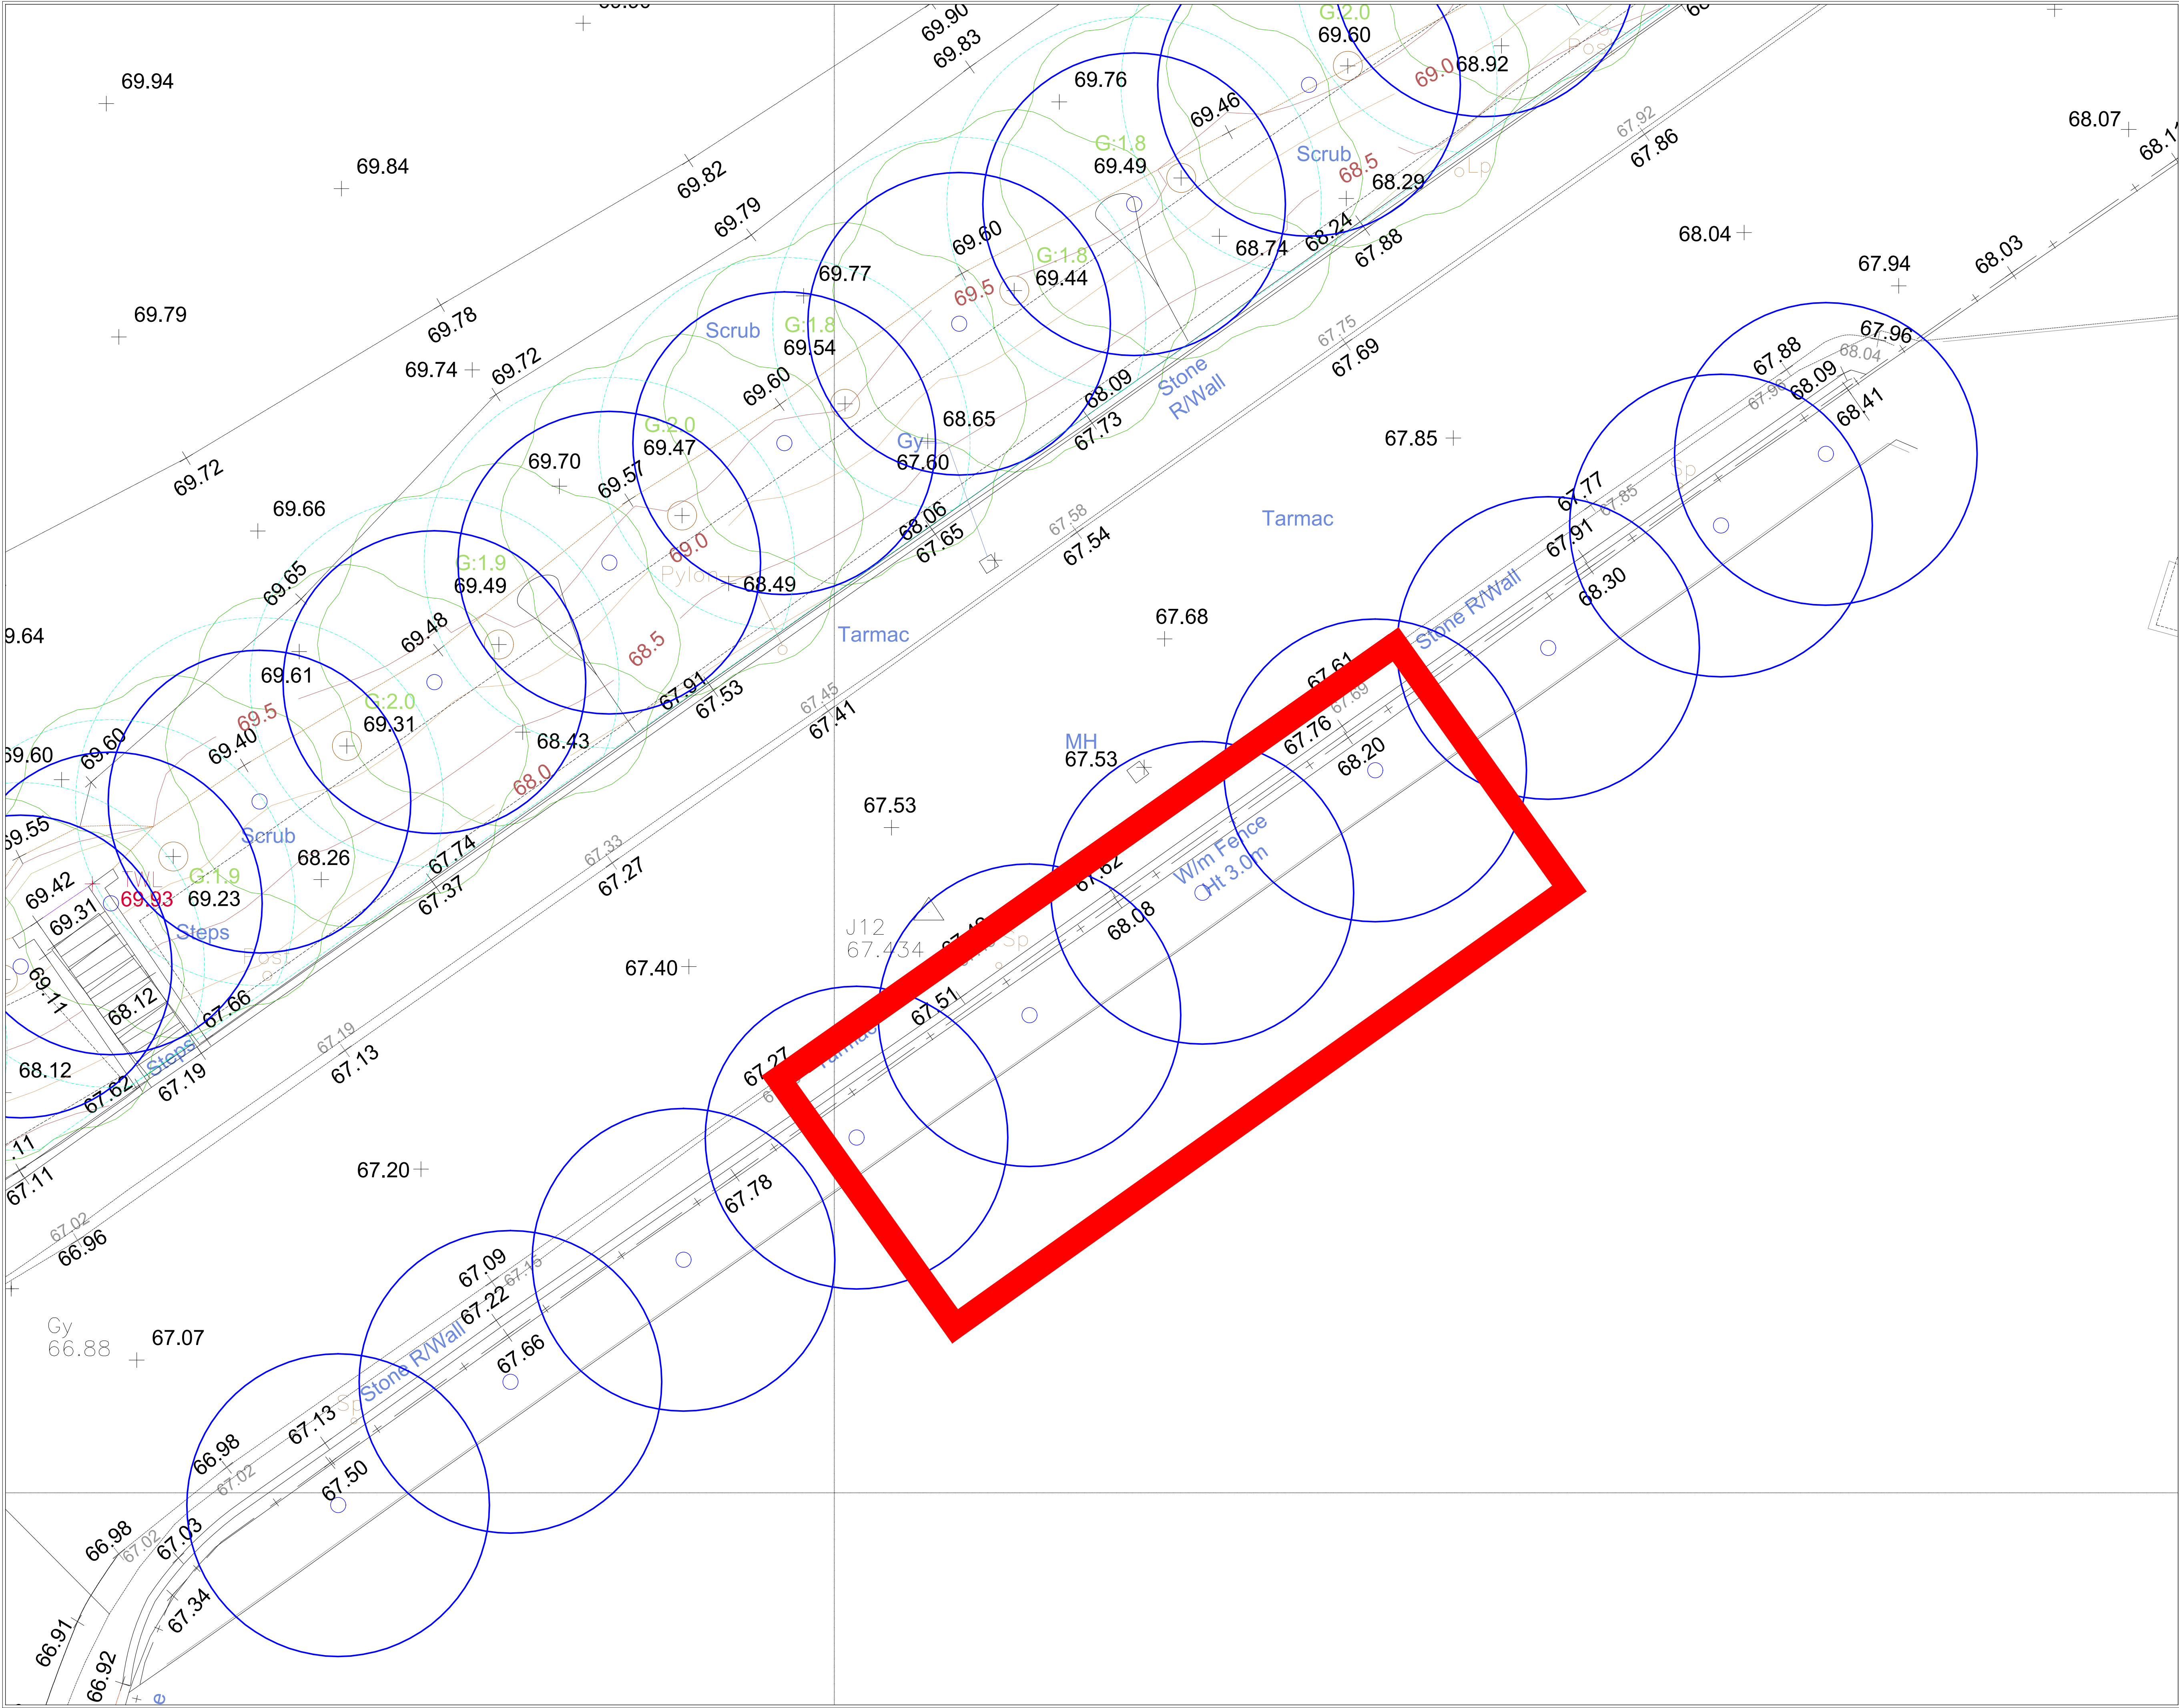

Disclaimer:
Subject to survey.
The topographical information shown is based on the
topographical survey by Greenhatch Group
Survey project no. 37505_T Rev1, dated January2021

Notes:

Site Boundary
(248m²/ 0.06 acres /0.02ha)

N

-	Planning Issue	11.01.23	BGU	HA
Rev:	Notes:	Date:	Dwn:	Iss:

012345

Scale bar - 1:100m @A1

Client:

CANMOOR

hale

ARCHITECTURE

22c Leathermarket Street, London, SE1 3HP

Project:
Grimshaw Lane, Manchester

Drawing Title:
Site Location Plan

Project No: 20066	Scale @ A1 @ A3 1:100 / 1:200	Revision: -
----------------------	----------------------------------	----------------

Drawing No:
PL - 2001