

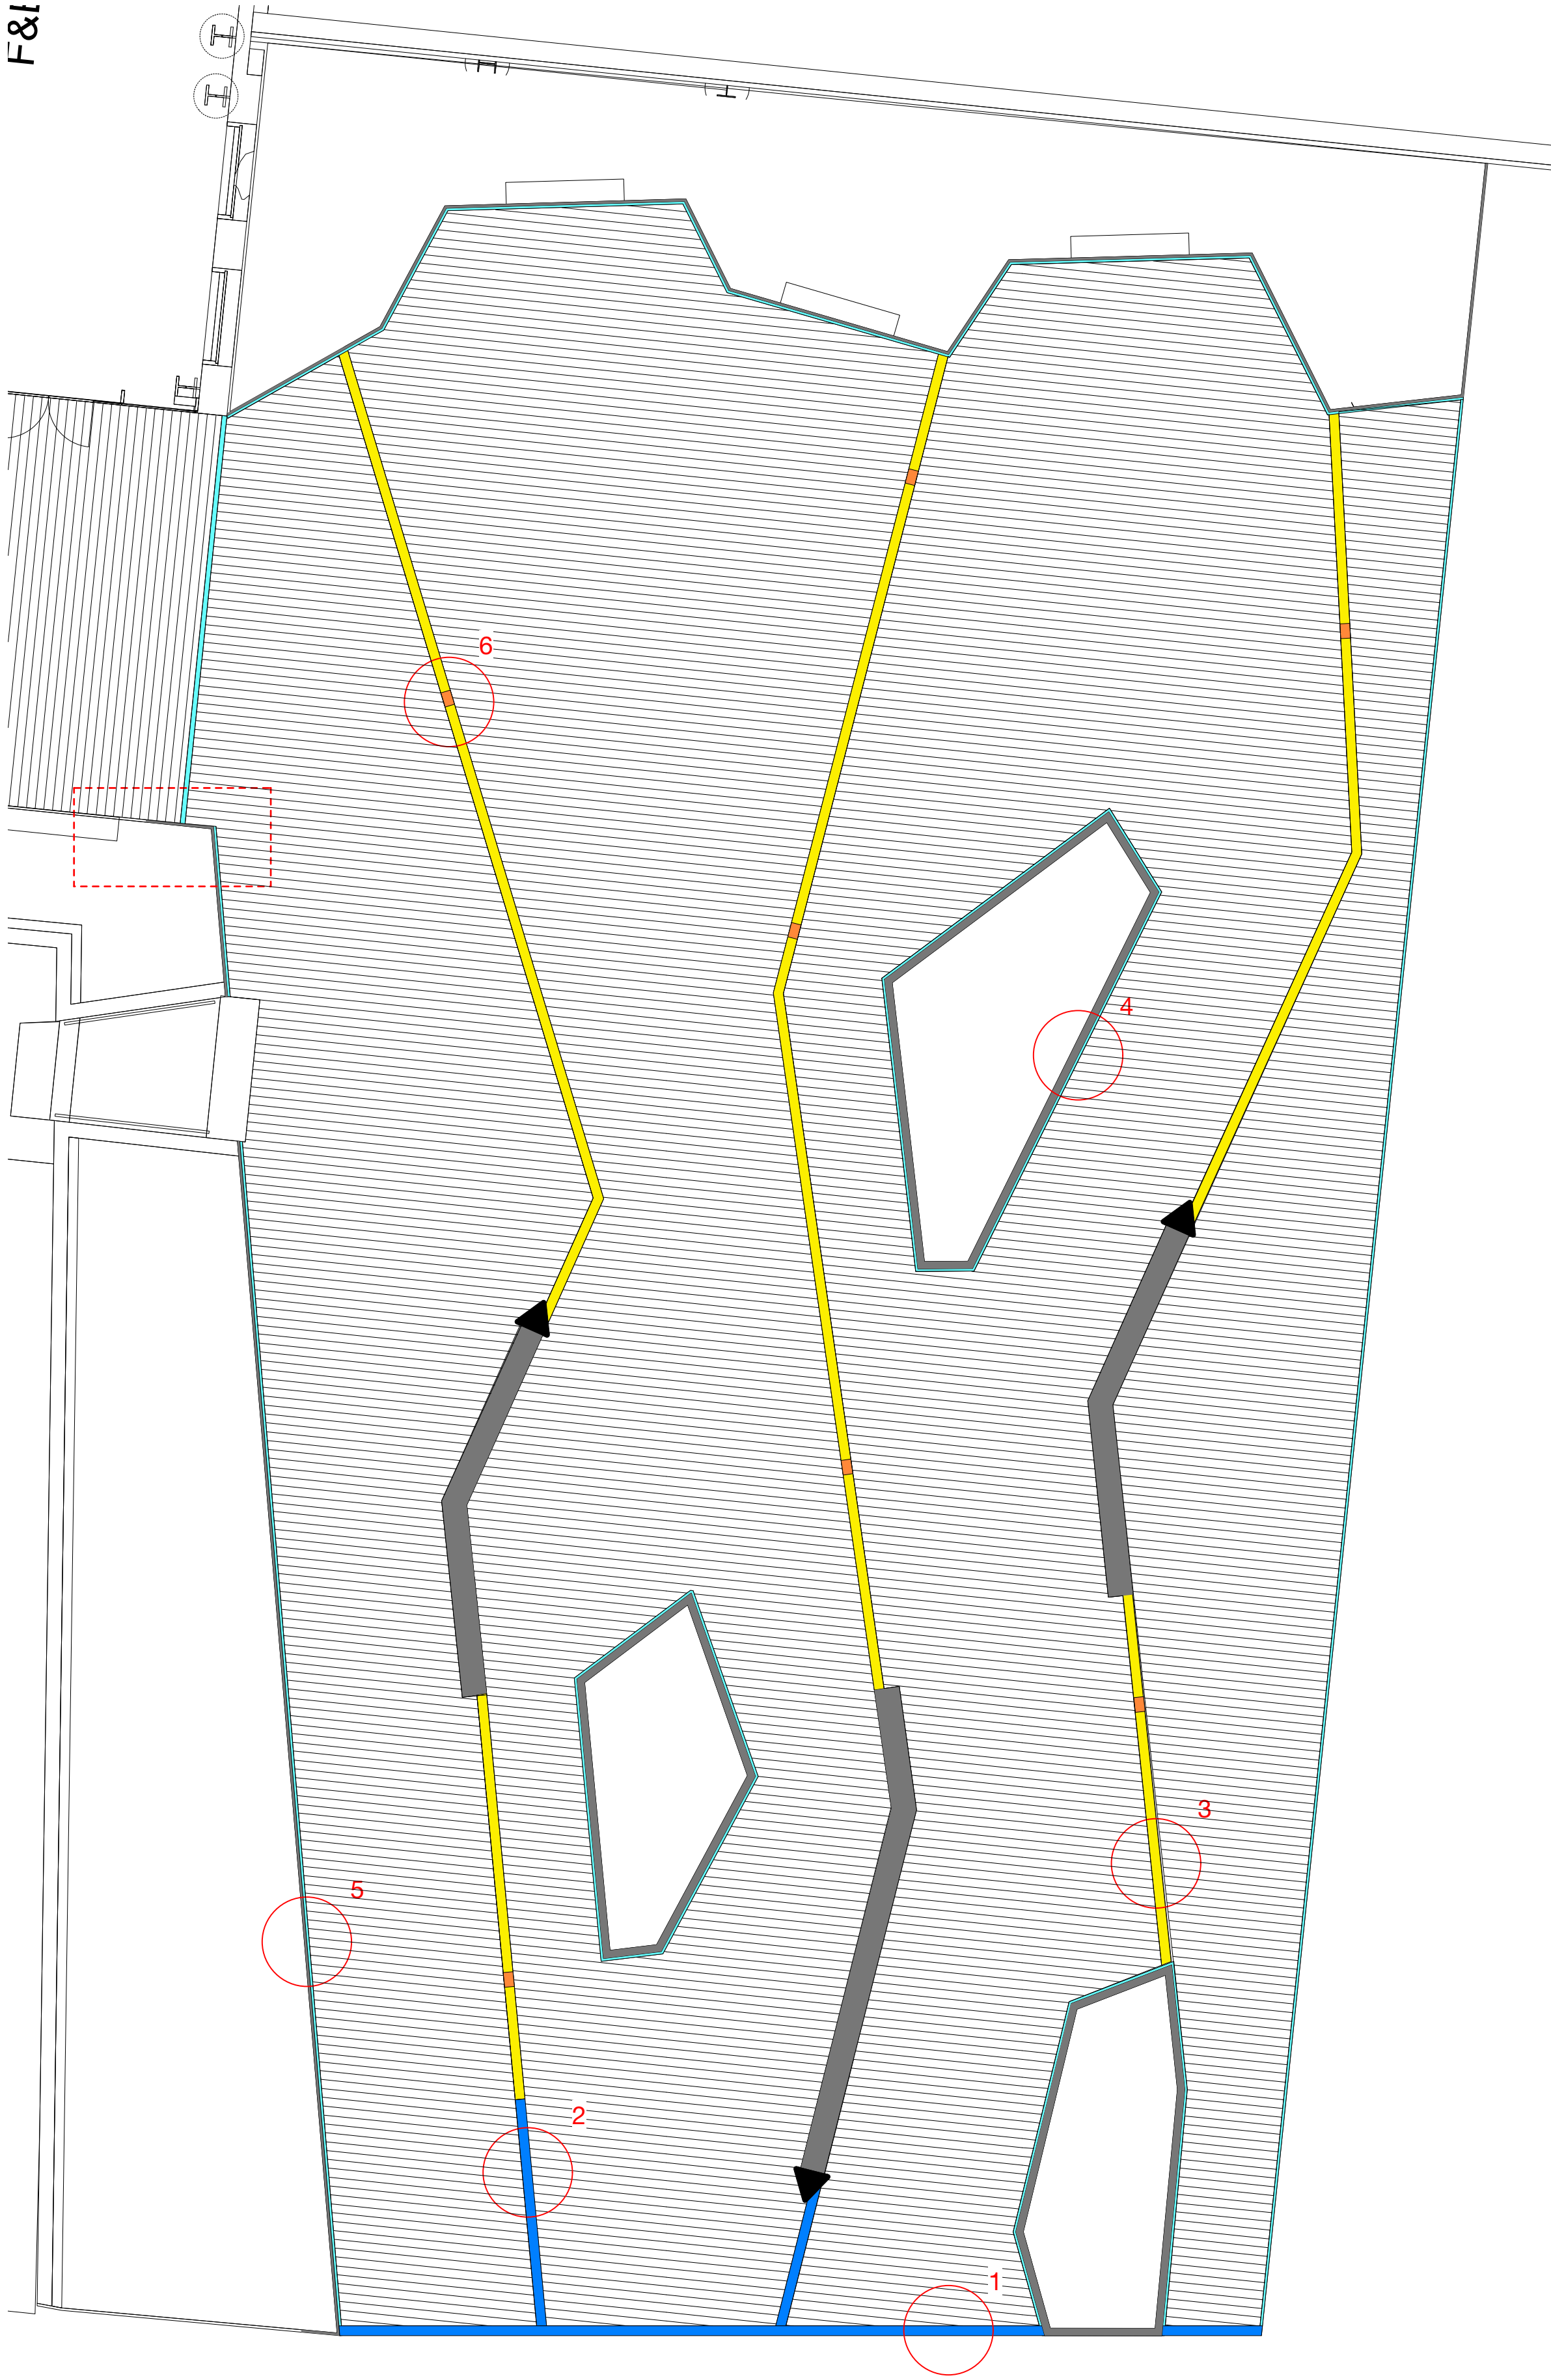
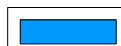
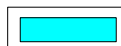



F&I

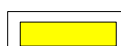


-  Clay blocks
Pattern: Stack bond
-  Clay blocks
Pattern: Single soldier course
-  YB1 Yorkstone flush banding
-  HCB Bespoke hand moulded clay blocks

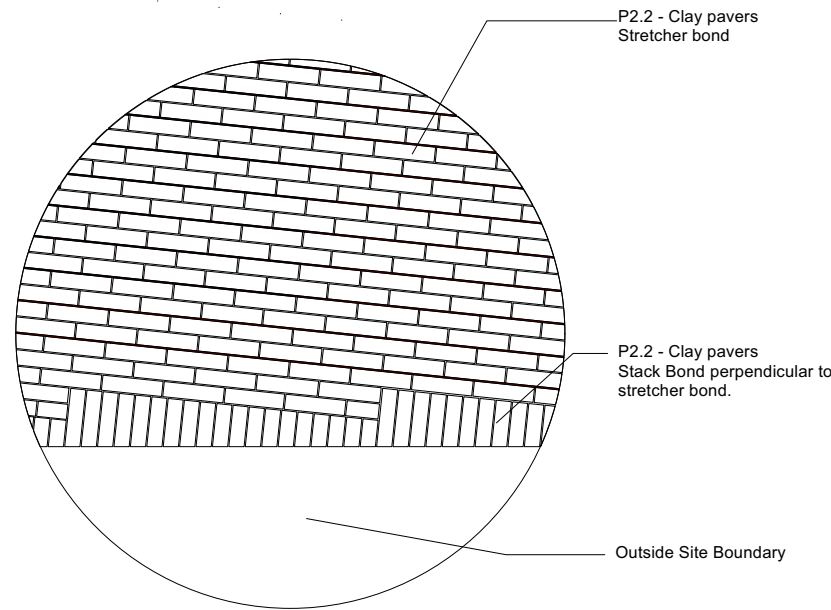


1 Detail Area 1
Scale: 1:25

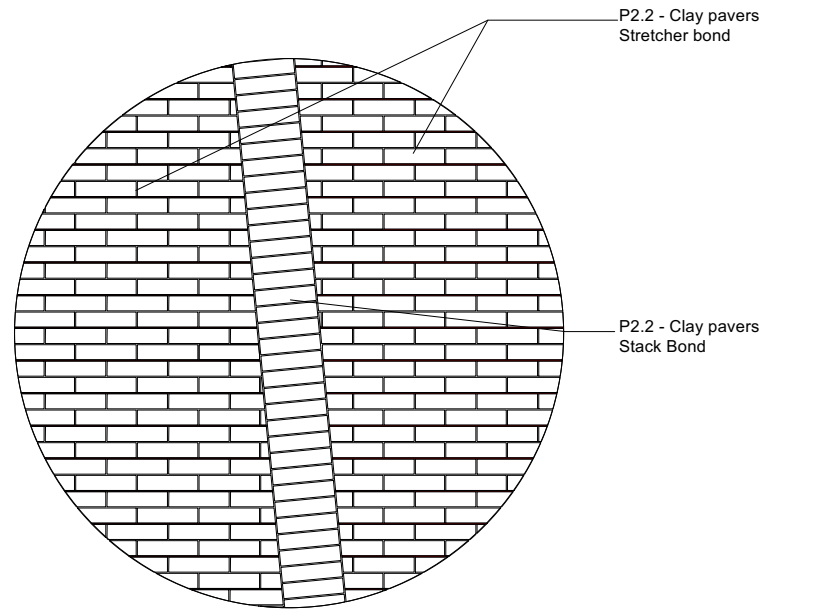


2 Detail Area 2
Scale: 1:25

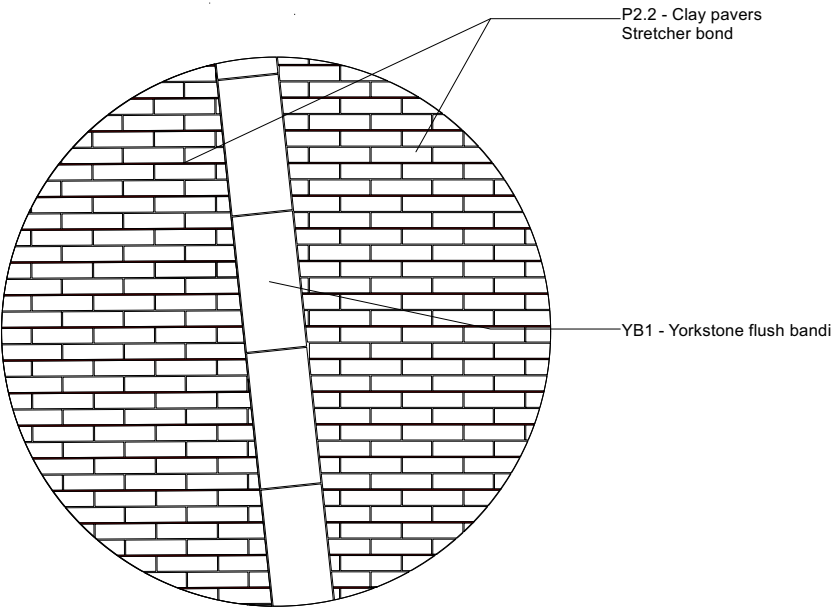


3 Detail Area 3
Scale: 1:25

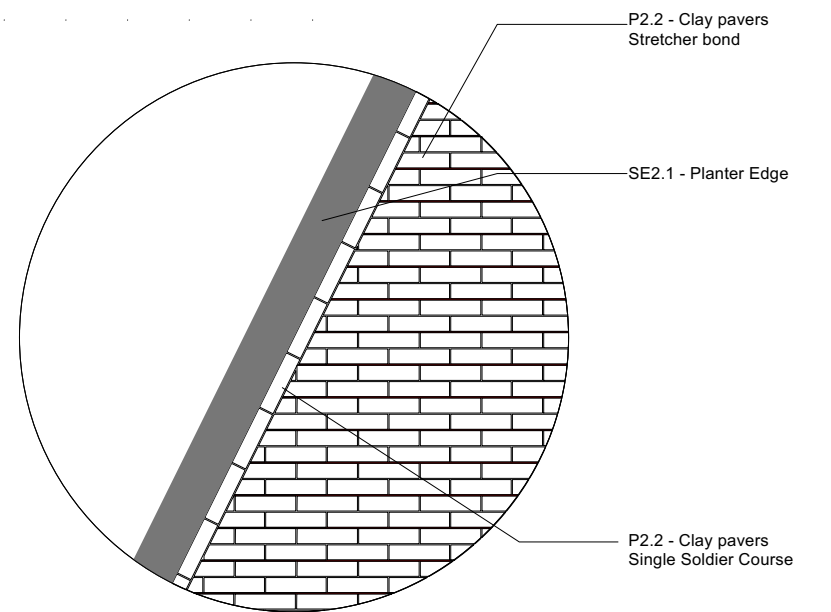

4 Detail Area 4
Scale: 1:25

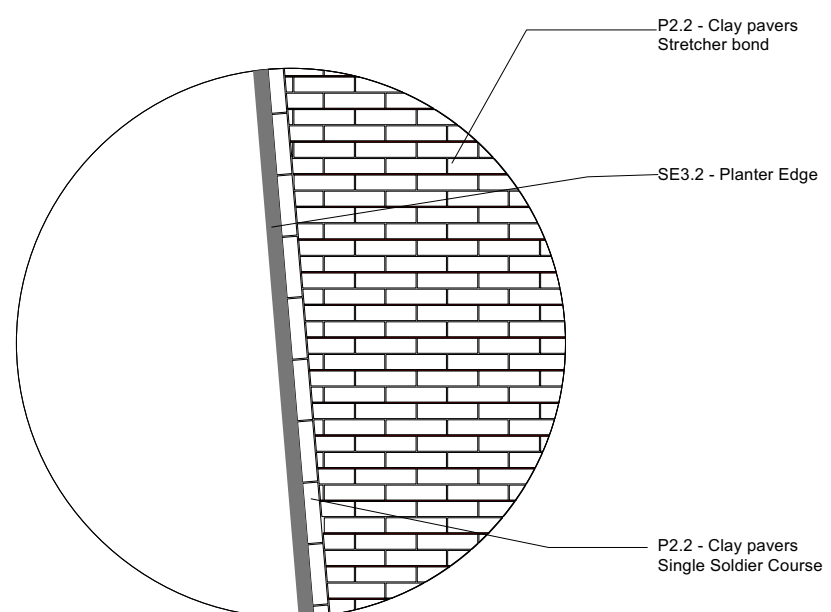

5 Detail Area 5
Scale: 1:25

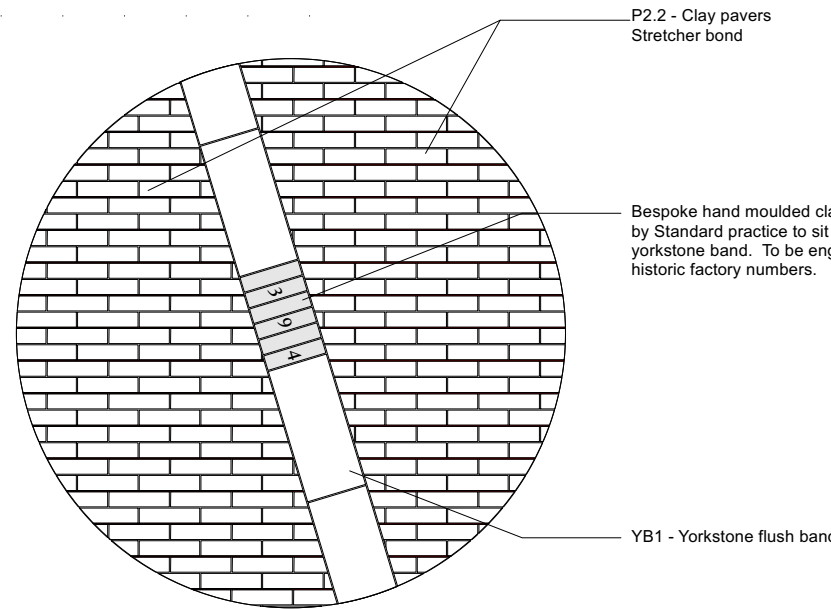

6 Detail Area 6
Scale: 1:25

Refer to drawing NP4-PLA-04-XX-DR-L-5008 for clay paving interface details along the colonnade

Refer to drawing NP4-PLA-04-XX-DR-L-1000 for hardworks drawing

D4-C01	14-03-22	Stage 5	TF	KR
S3-P02	04-12-21	Stage 5	TF	KR
S4-P01	04-12-20	Stage 4	AT	KR
Revision	Date	Description	Drawn	Apprvd.

Client	MEPC
Project	Noma, Plot P, Manchester
Org Title	Main Square Paving Interface Details
Created on	05.04.19
Created by	AT
Approved by	KR
Scale	1:100/1:25
Size	A1
Workstage	Stage 5
Drg No.	NP4-PLA-04-XX-DR-L-5007
Suitability	D4
Revision	C01



Planit I.E. Limited
E: info@planit-ie.com W: planit-ie.com
MANCHESTER
2 Back Grafton St., Altrincham, WA14 1DY
T: 0161 928 9281
LONDON
Unit 6 Waterside, 44-48 Wharf Road, London, N1 7UX
T: 0207 253 5678
LIVERPOOL
No. 8 Princes Parade, Princes Dock, Liverpool, L3 1DL
T: 0151 705 6746

THIS DRAWING IS COPYRIGHT PROTECTED AND MAY NOT BE REPRODUCED IN WHOLE OR PART WITHOUT WRITTEN AUTHORITY FROM THE OWNER.

NOTES:
1. Do not scale from this drawing.
2. Always work to noted dimensions.
3. All dimensions are in millimetres unless otherwise stated.
4. All setting out, levels and dimensions to be agreed on site.
5. The dimensions of all materials must be checked on site before being laid out.
6. This drawing must be read with the relevant specification clauses and detail drawings.
7. Order of construction and setting out to be agreed on site.