


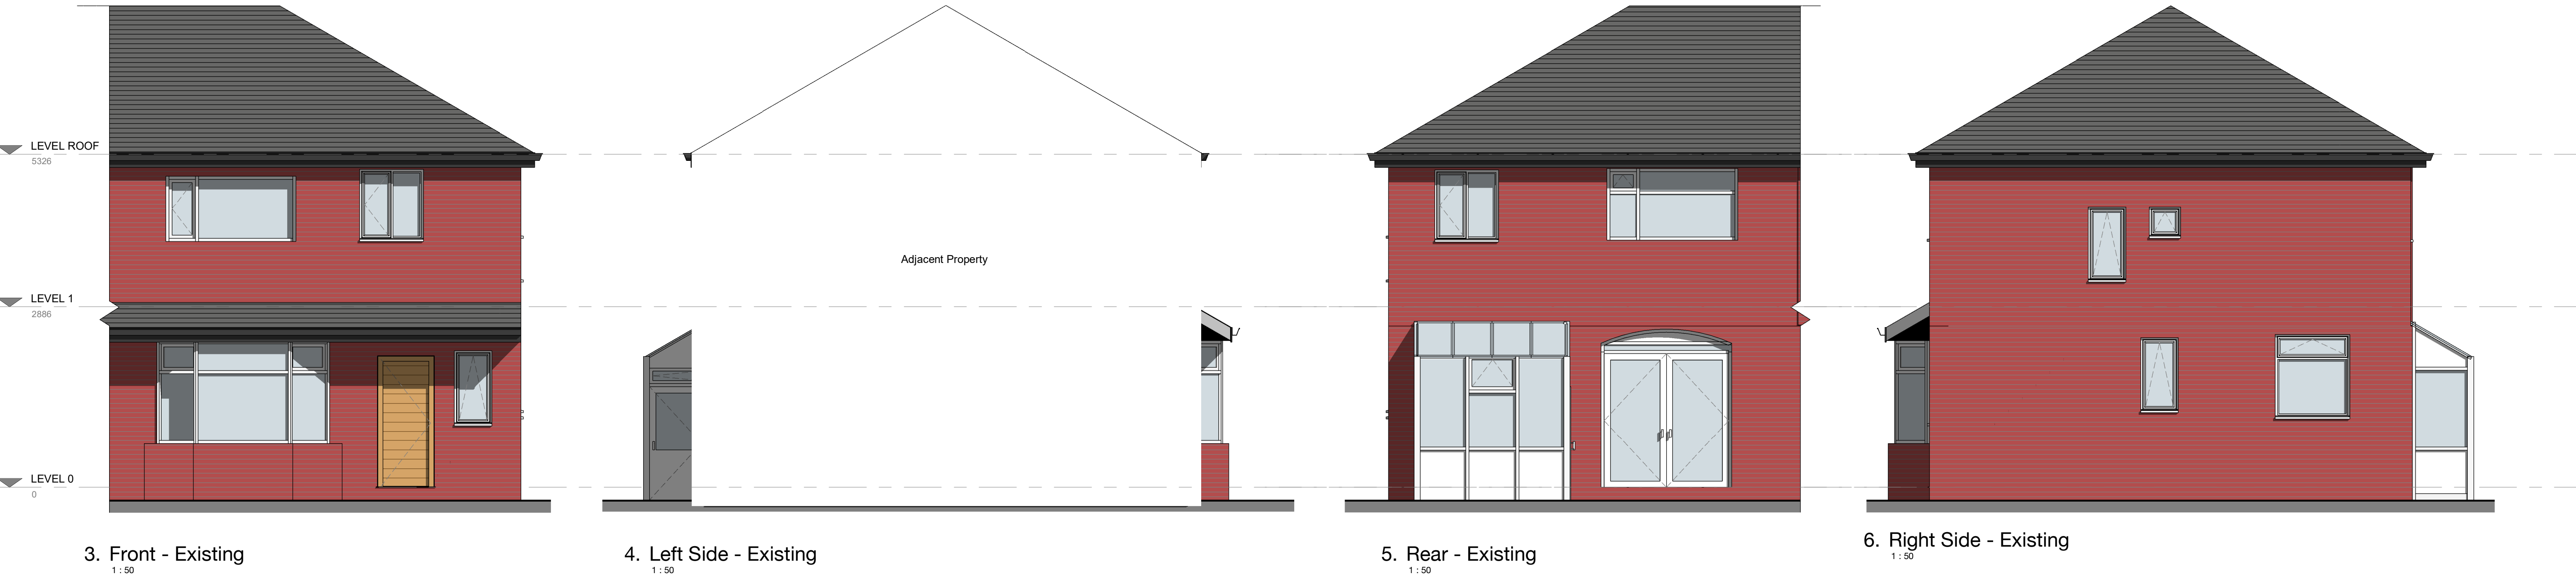


3. Front - Existing
1 : 50


4. Left Side - Existing
1 : 50

5. Rear - Existing
1 : 50

6. Right Side - Existing
1 : 50

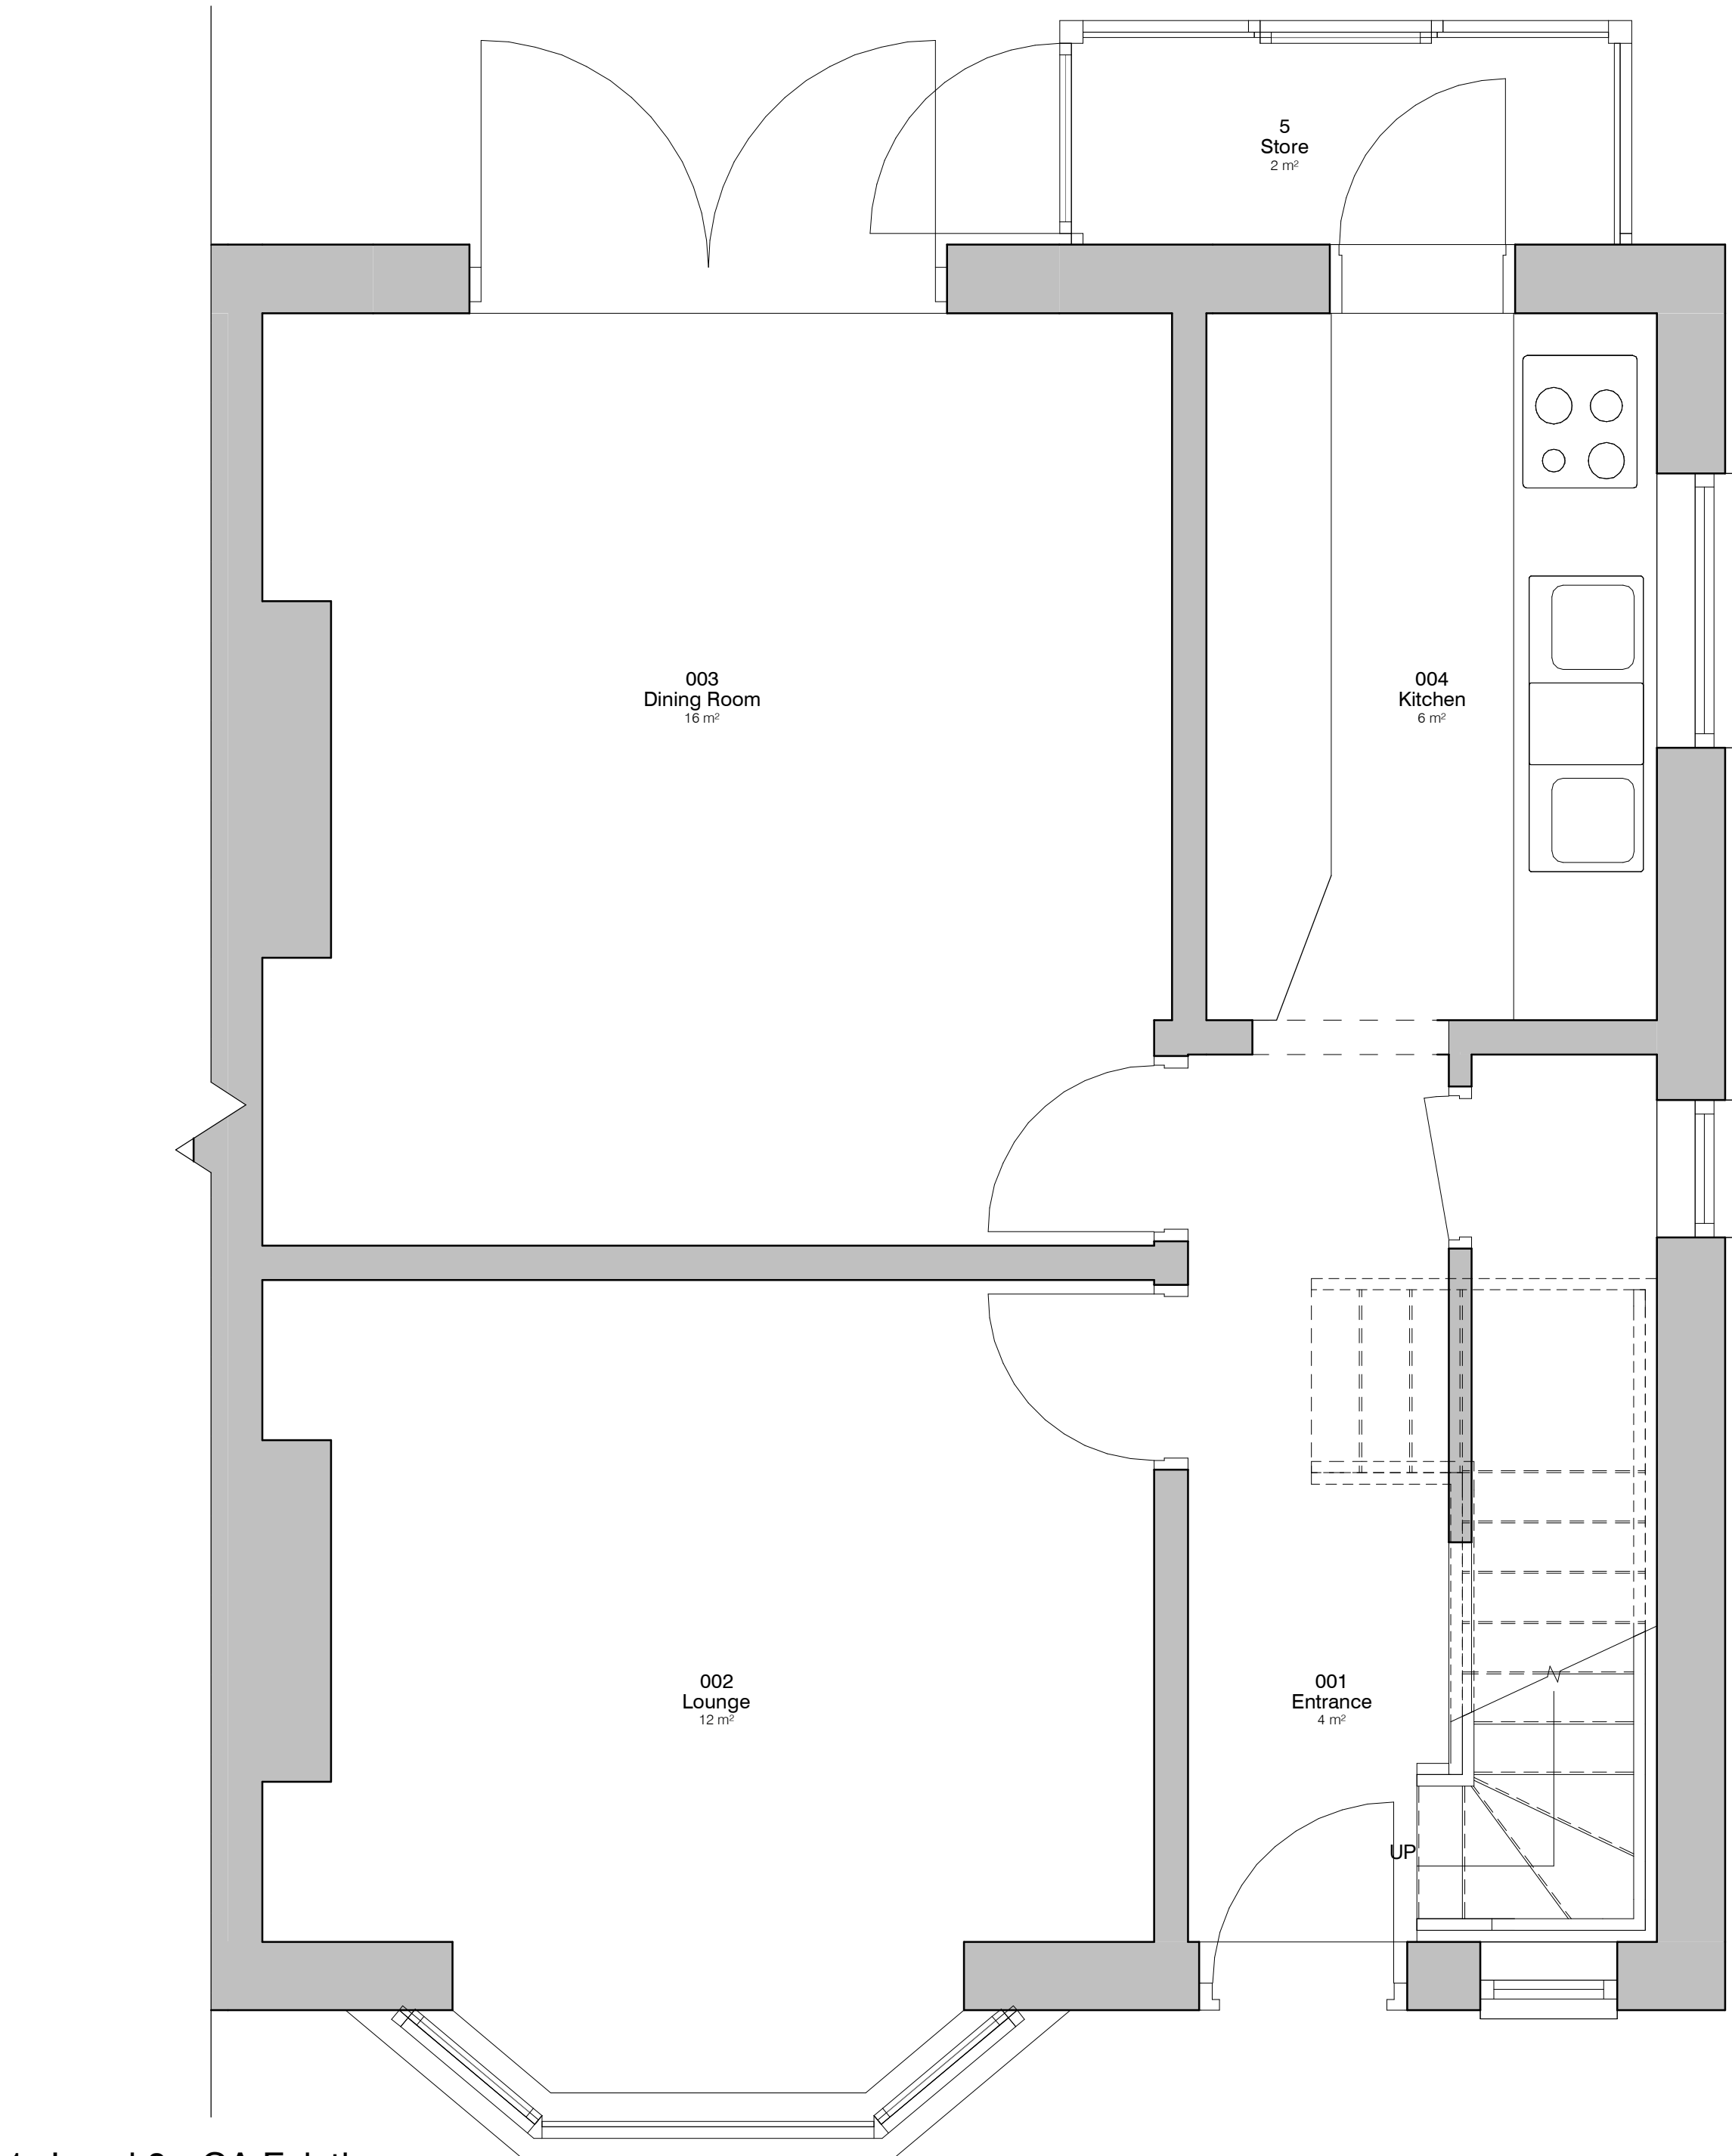

1. Level 0 - GA Existing
1 : 25

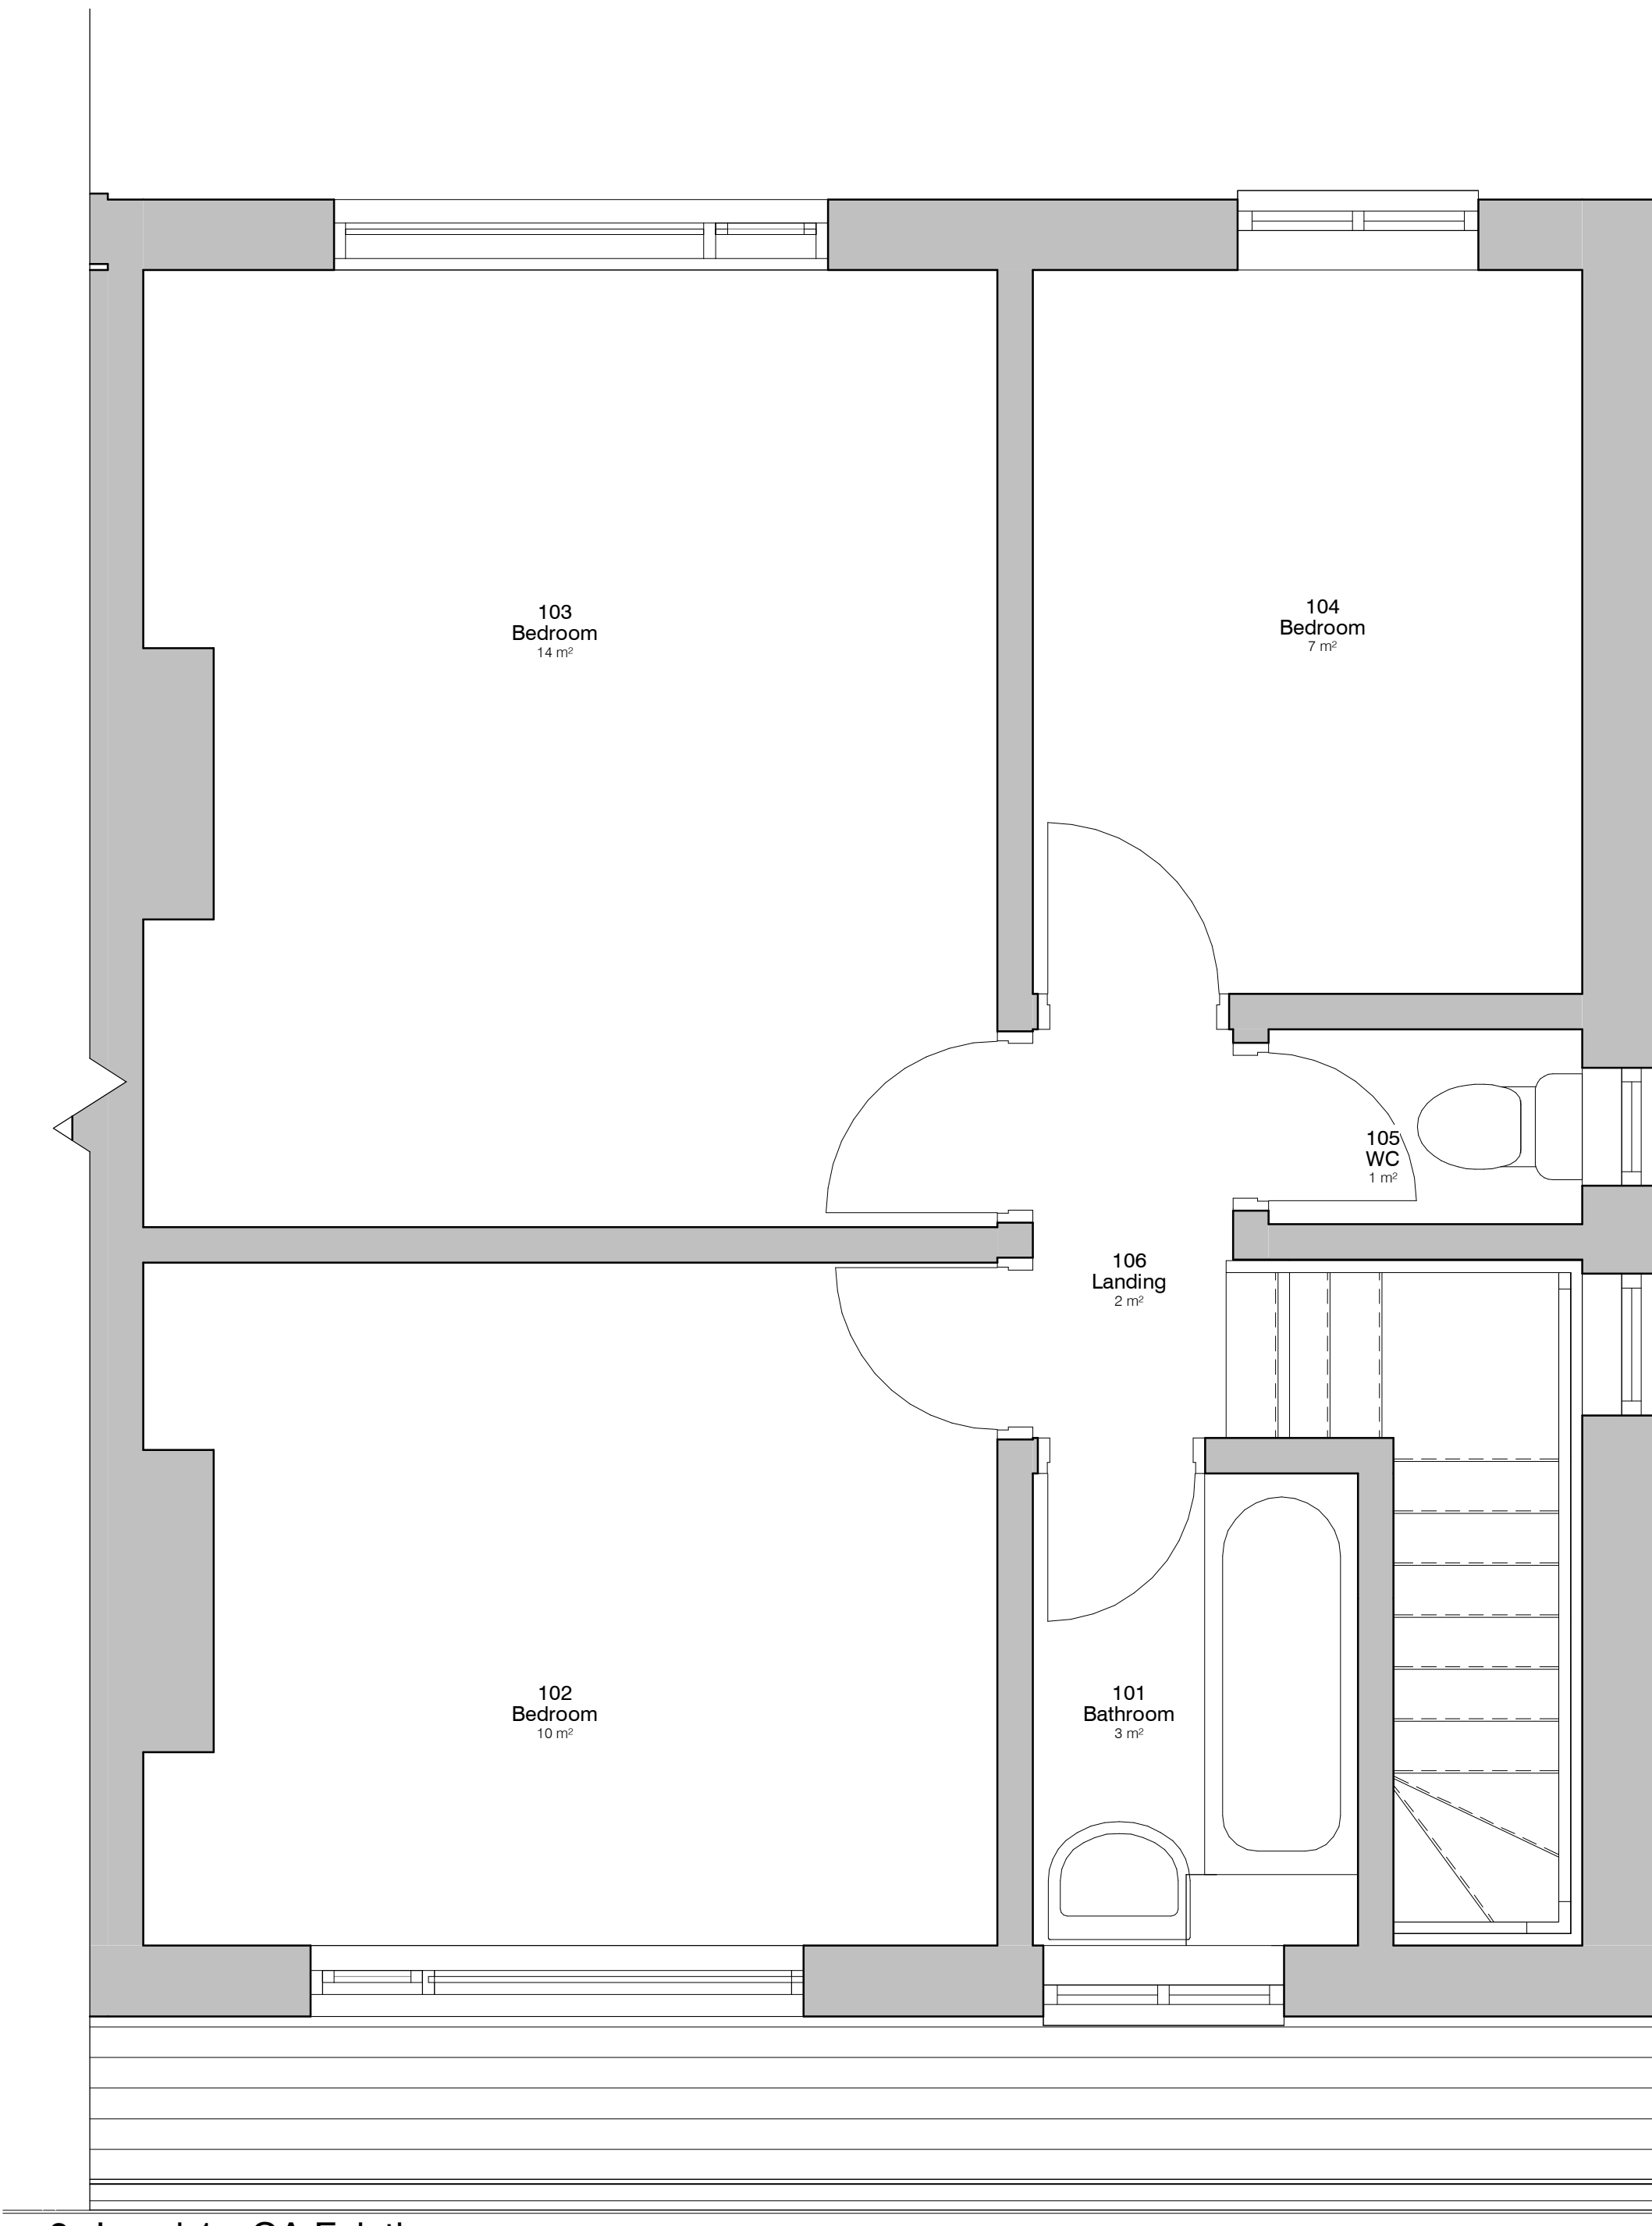

2. Level 1 - GA Existing
1 : 25

200 0 200 400 600 800 1000
SCALE 1: 25
mm

0.5 0 0.5 1 1.5 2 2.5
SCALE 1: 50
m

PROJECT	SCALE & A1	DATE	DRAWN BY
55 Edilom Road	As indicated	09 JAN 2023	YM
CLIENT	STATUS		
Chaim Fromer	Client		
TITLE	PROJECT NO.	DRAWING NO.	REV.
Existing GA Plans and Elevations	DA22108.	002.	
NOTES			
THIS DRAWING MUST NOT BE REPRODUCED WITHOUT PRIOR WRITTEN CONSENT. ALL DIMENSIONS AND MATERIALS SHALL BE CHECKED AND CONFIRMED IN THE FIELD AND CORRECTED TO BE IN ACCORDANCE WITH THE DRAWING. IT IS THE RESPONSIBILITY OF THE CLIENT TO PROVIDE ALL NECESSARY INFORMATION AND APPROVALS IN ACCORDANCE WITH THE CURRENT STATUTORY REGULATION. ALL DIMENSIONS ON THIS DRAWING ARE IN MILLIMETERS UNLESS OTHERWISE STATED.			

DA DEBTAL
ARCHITECTURE
www.debtal.co.uk