

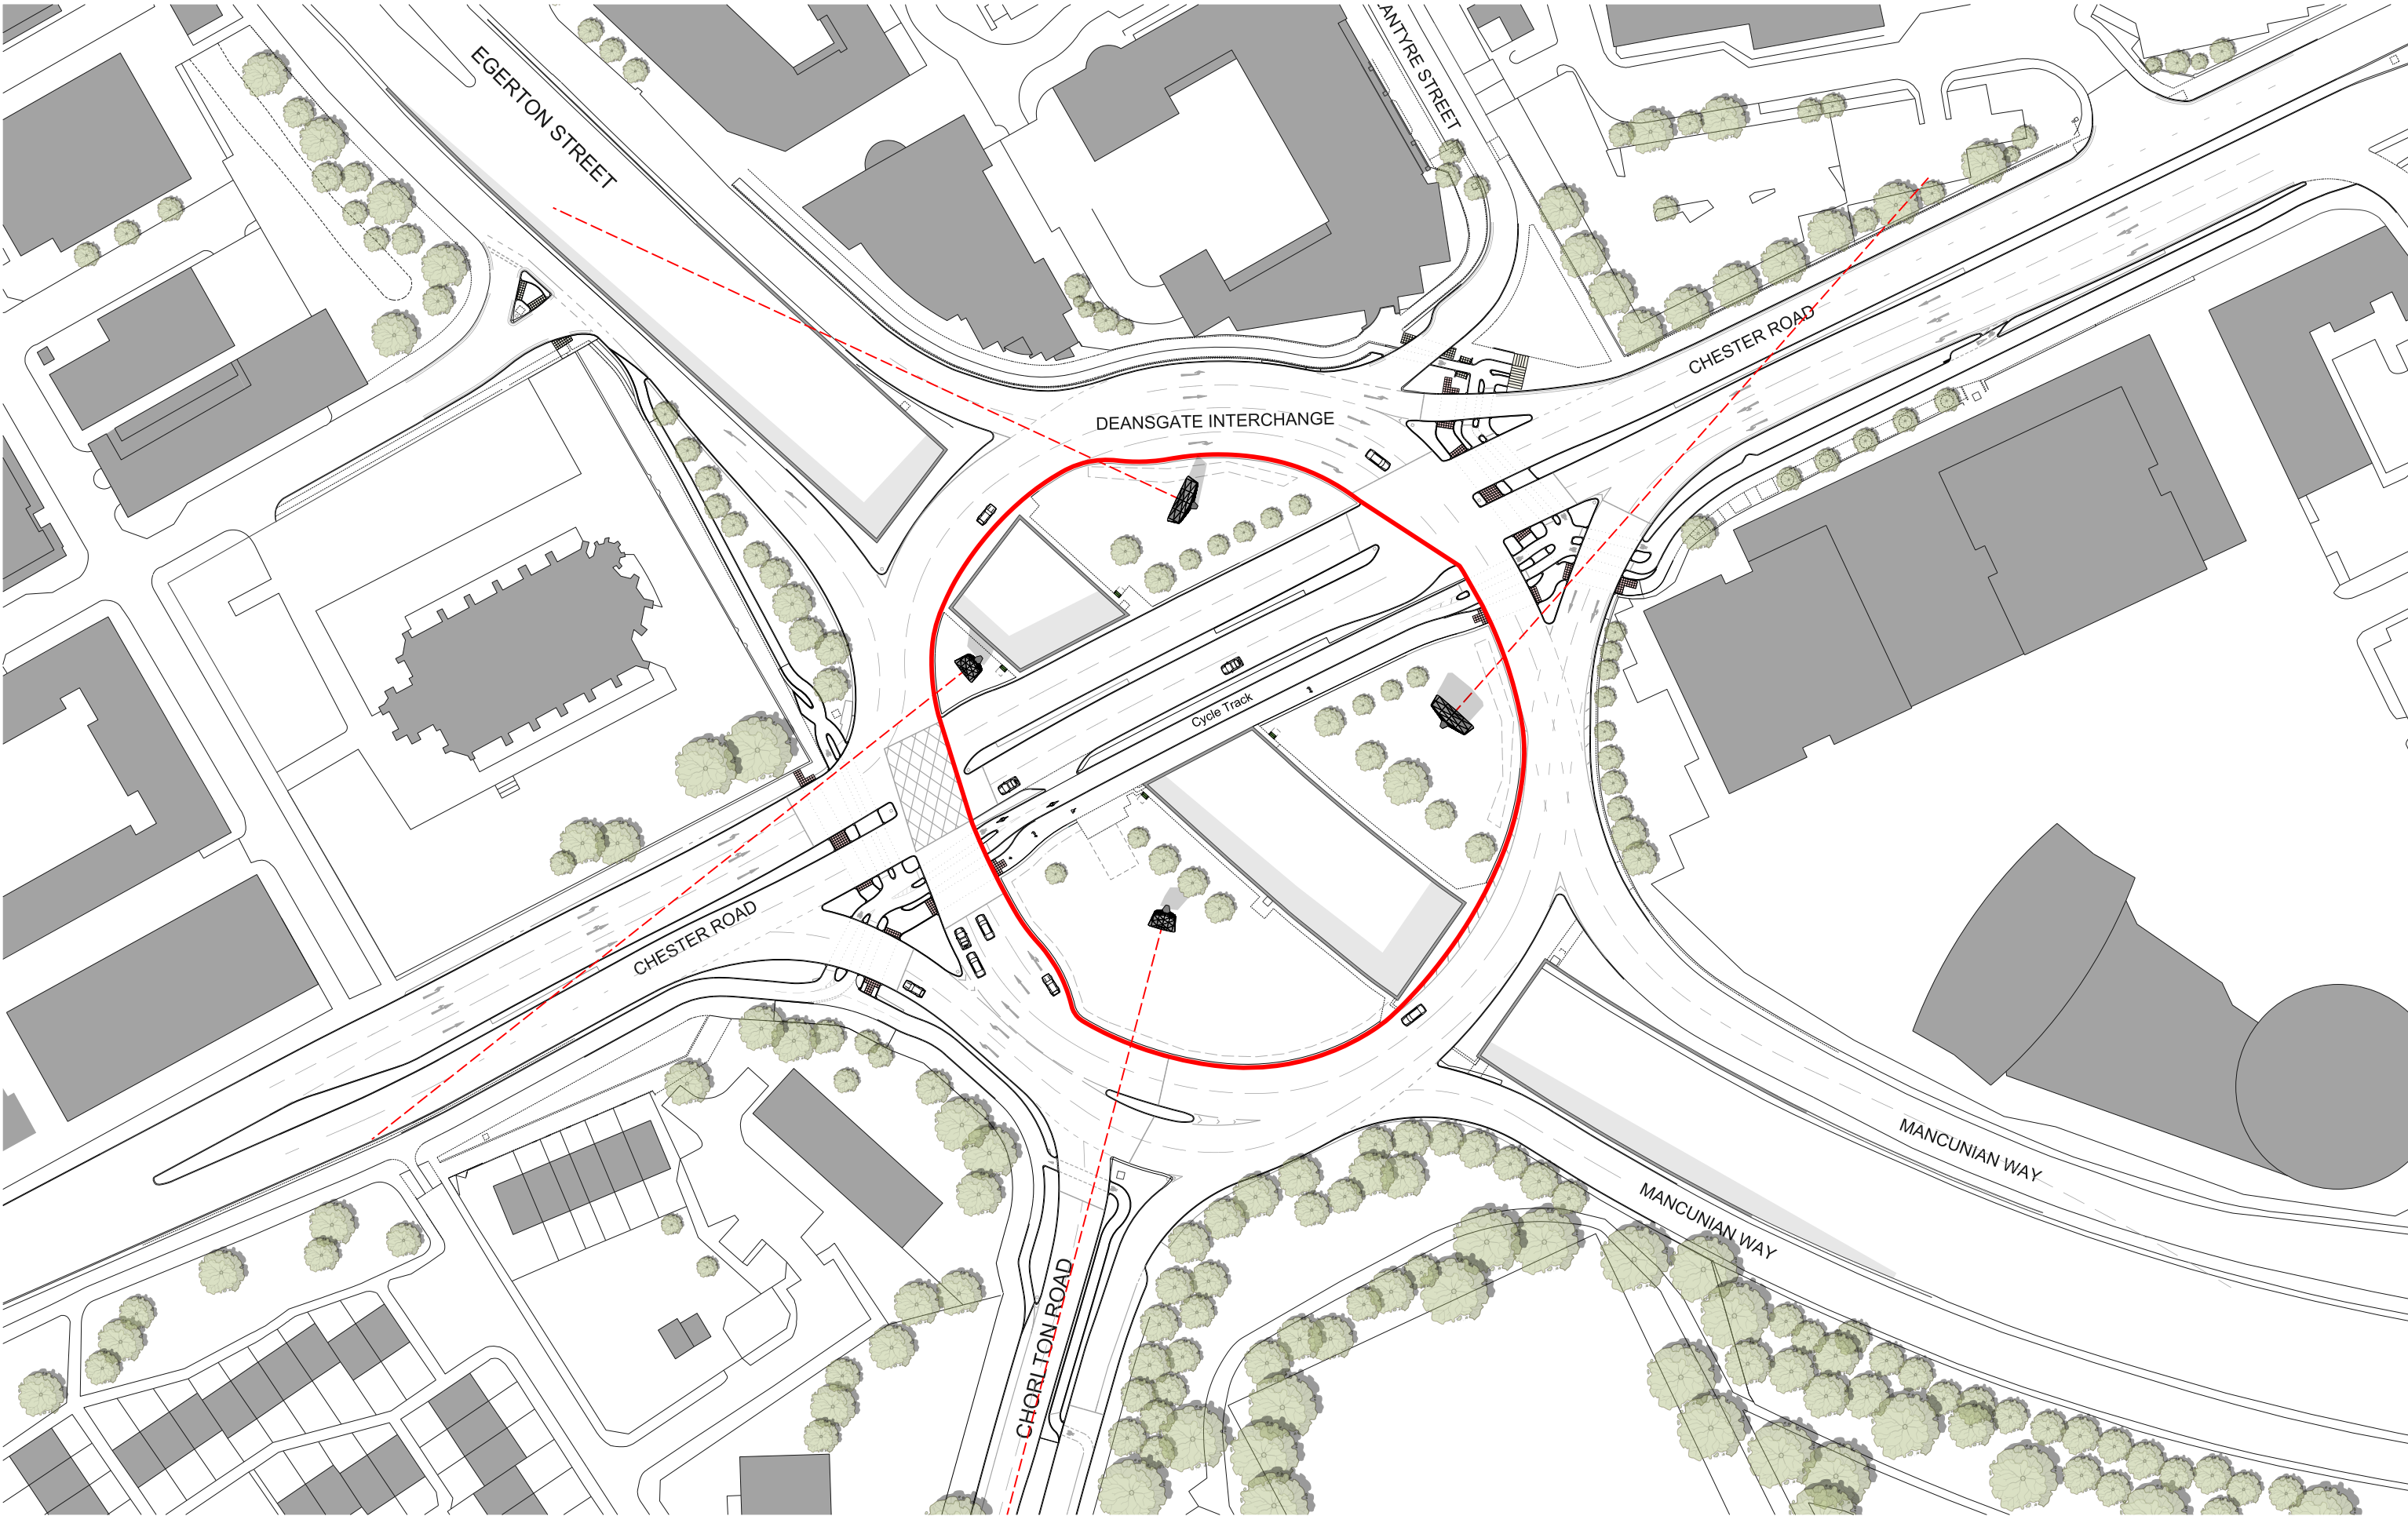


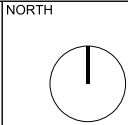

This drawing is copyright.
Do not scale off dimensions.
All dimensions to be checked on site by contractor.
Contractor to report any dimensional discrepancies,
errors or omissions prior to commencing on site.

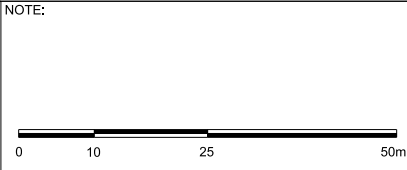

Rev	Date	Description
P01	27-01-2023	Planning Issue

Project Title	
Chester Road Roundabout	
Status	
Planning	

Drawing Title		
Line of Sight Plan		
Job No	Scale	Date
10293	1:500@A1 / 1:1000@A3	January 2023
Drawing No	Revision	
10293-SHP-A-B5D7-G100-PL-XX-101	P01	

simpsonhaugh

MANCHESTER
Riverside, 4 Commercial St
Manchester M15 4RD
+44 (0)161 835 2345
www.simpsonhaugh.com

LONDON
5-8 Roberts Place
London EC1R 9BB
+44 (0)20 7549 4000
mail@simpsonhaugh.com