


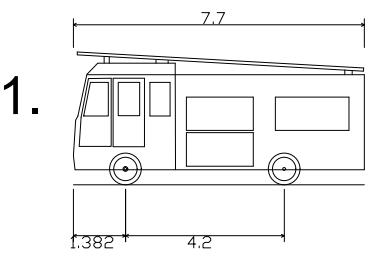

1. DENNIS SABRE FIRE TENDER (LWB)


- NOTES:
- THE CONTRACTOR IS RESPONSIBLE FOR CHECKING DIMENSIONS, TOLERANCES & REFERENCES. ANY DISCREPANCY TO BE VERIFIED WITH THE ARCHITECT BEFORE PROCEEDING WITH THE WORKS.
 - WHERE AN ITEM IS COVERED BY DRAWINGS OF DIFFERENT SCALES, THE LARGER SCALE DRAWING TO BE WORKED TO.
 - DO NOT SCALE FROM THE DRAWING. FIGURED DIMENSIONS TO BE WORKED TO IN ALL CASES.
 - THIS DRAWING TO BE READ IN CONJUNCTION WITH:

(Software: Autodesk Vehicle Tracking 2022)
Tracking based on vehicles/data shown below:




Dennis Sabre Fire Tender (LWB)

Overall Length	7.700m
Overall Width	2.400m
Overall Body Height	2.400m
Min Body Ground Clearance	0.397m
Track Width	2.080m
Lock to lock time	5.00s
Kerb to Kerb Turning Radius	7.400m

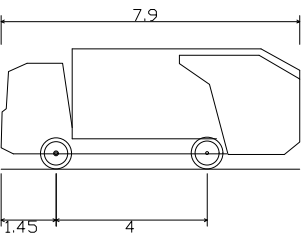

DB32 Refuse Vehicle

Overall Length	7.900m
Overall Width	2.400m
Overall Body Height	3.182m
Min Body Ground Clearance	0.388m
Max Track Width	2.400m
Lock to lock time	6.00s
Kerb to Kerb Turning Radius	9.625m

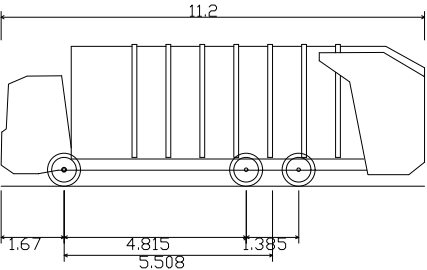


Phoenix 2 Duo (P2-15W with Elite 6x4 chassis)

Overall Length	11.200m
Overall Width	2.500m
Overall Body Height	2.500m
Min Body Ground Clearance	0.304m
Track Width	2.500m
Lock to lock time	4.00s
Kerb to Kerb Turning Radius	9.500m



2. SMALL REFUSE LORRY (2-AXLE)

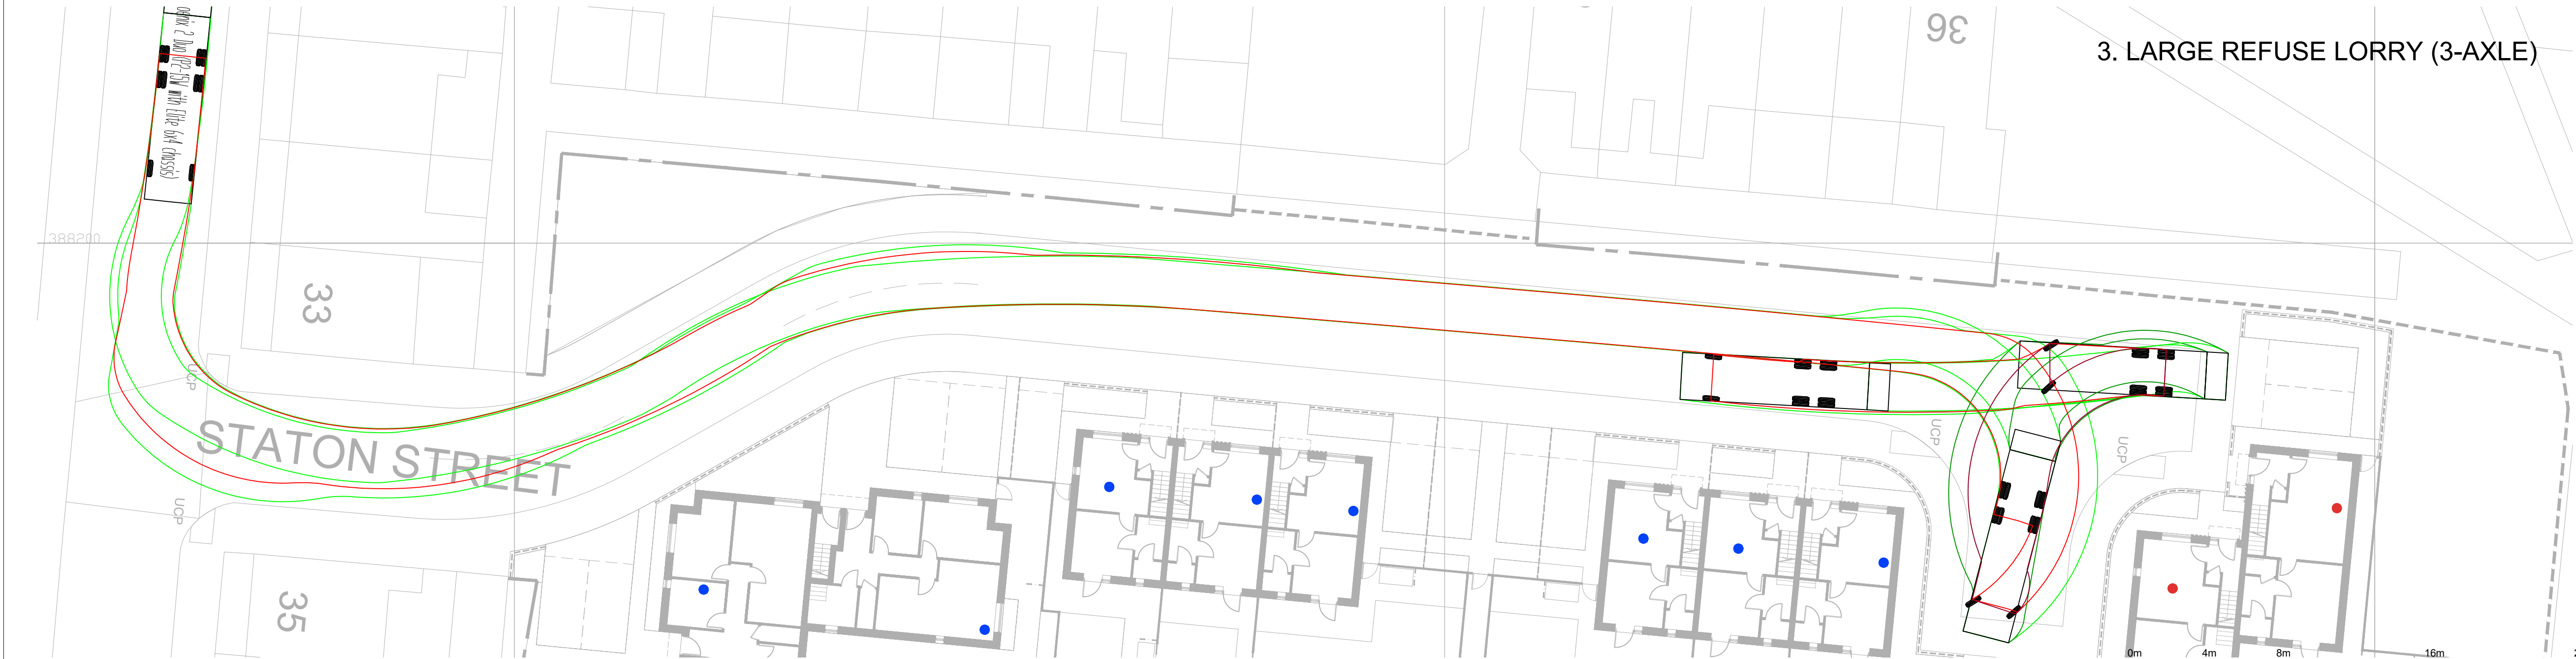

3. LARGE REFUSE LORRY (3-AXLE)

Rev Date By

Client:

One Manchester

Project:

Project500.Ph1.Brigham Street
Openshaw

Description:

Vehicle Tracking

Purpose of issue:

PLANNING

Drawn by: JH

Checked by: MT

Scale: 1:200@A1

Date: Sept 22

Project No: 20-051

Drawing No: 10

TRIANGLE
ARCHITECTS

Manchester office: Raven House, 113 Farnfield Street, Manchester, M12 4LS. Tel 0161 272 3000 Fax 0161 272 3001
studio@trianglearchitects.co.uk www.trianglearchitects.co.uk www.trianglearchitects.co.uk