


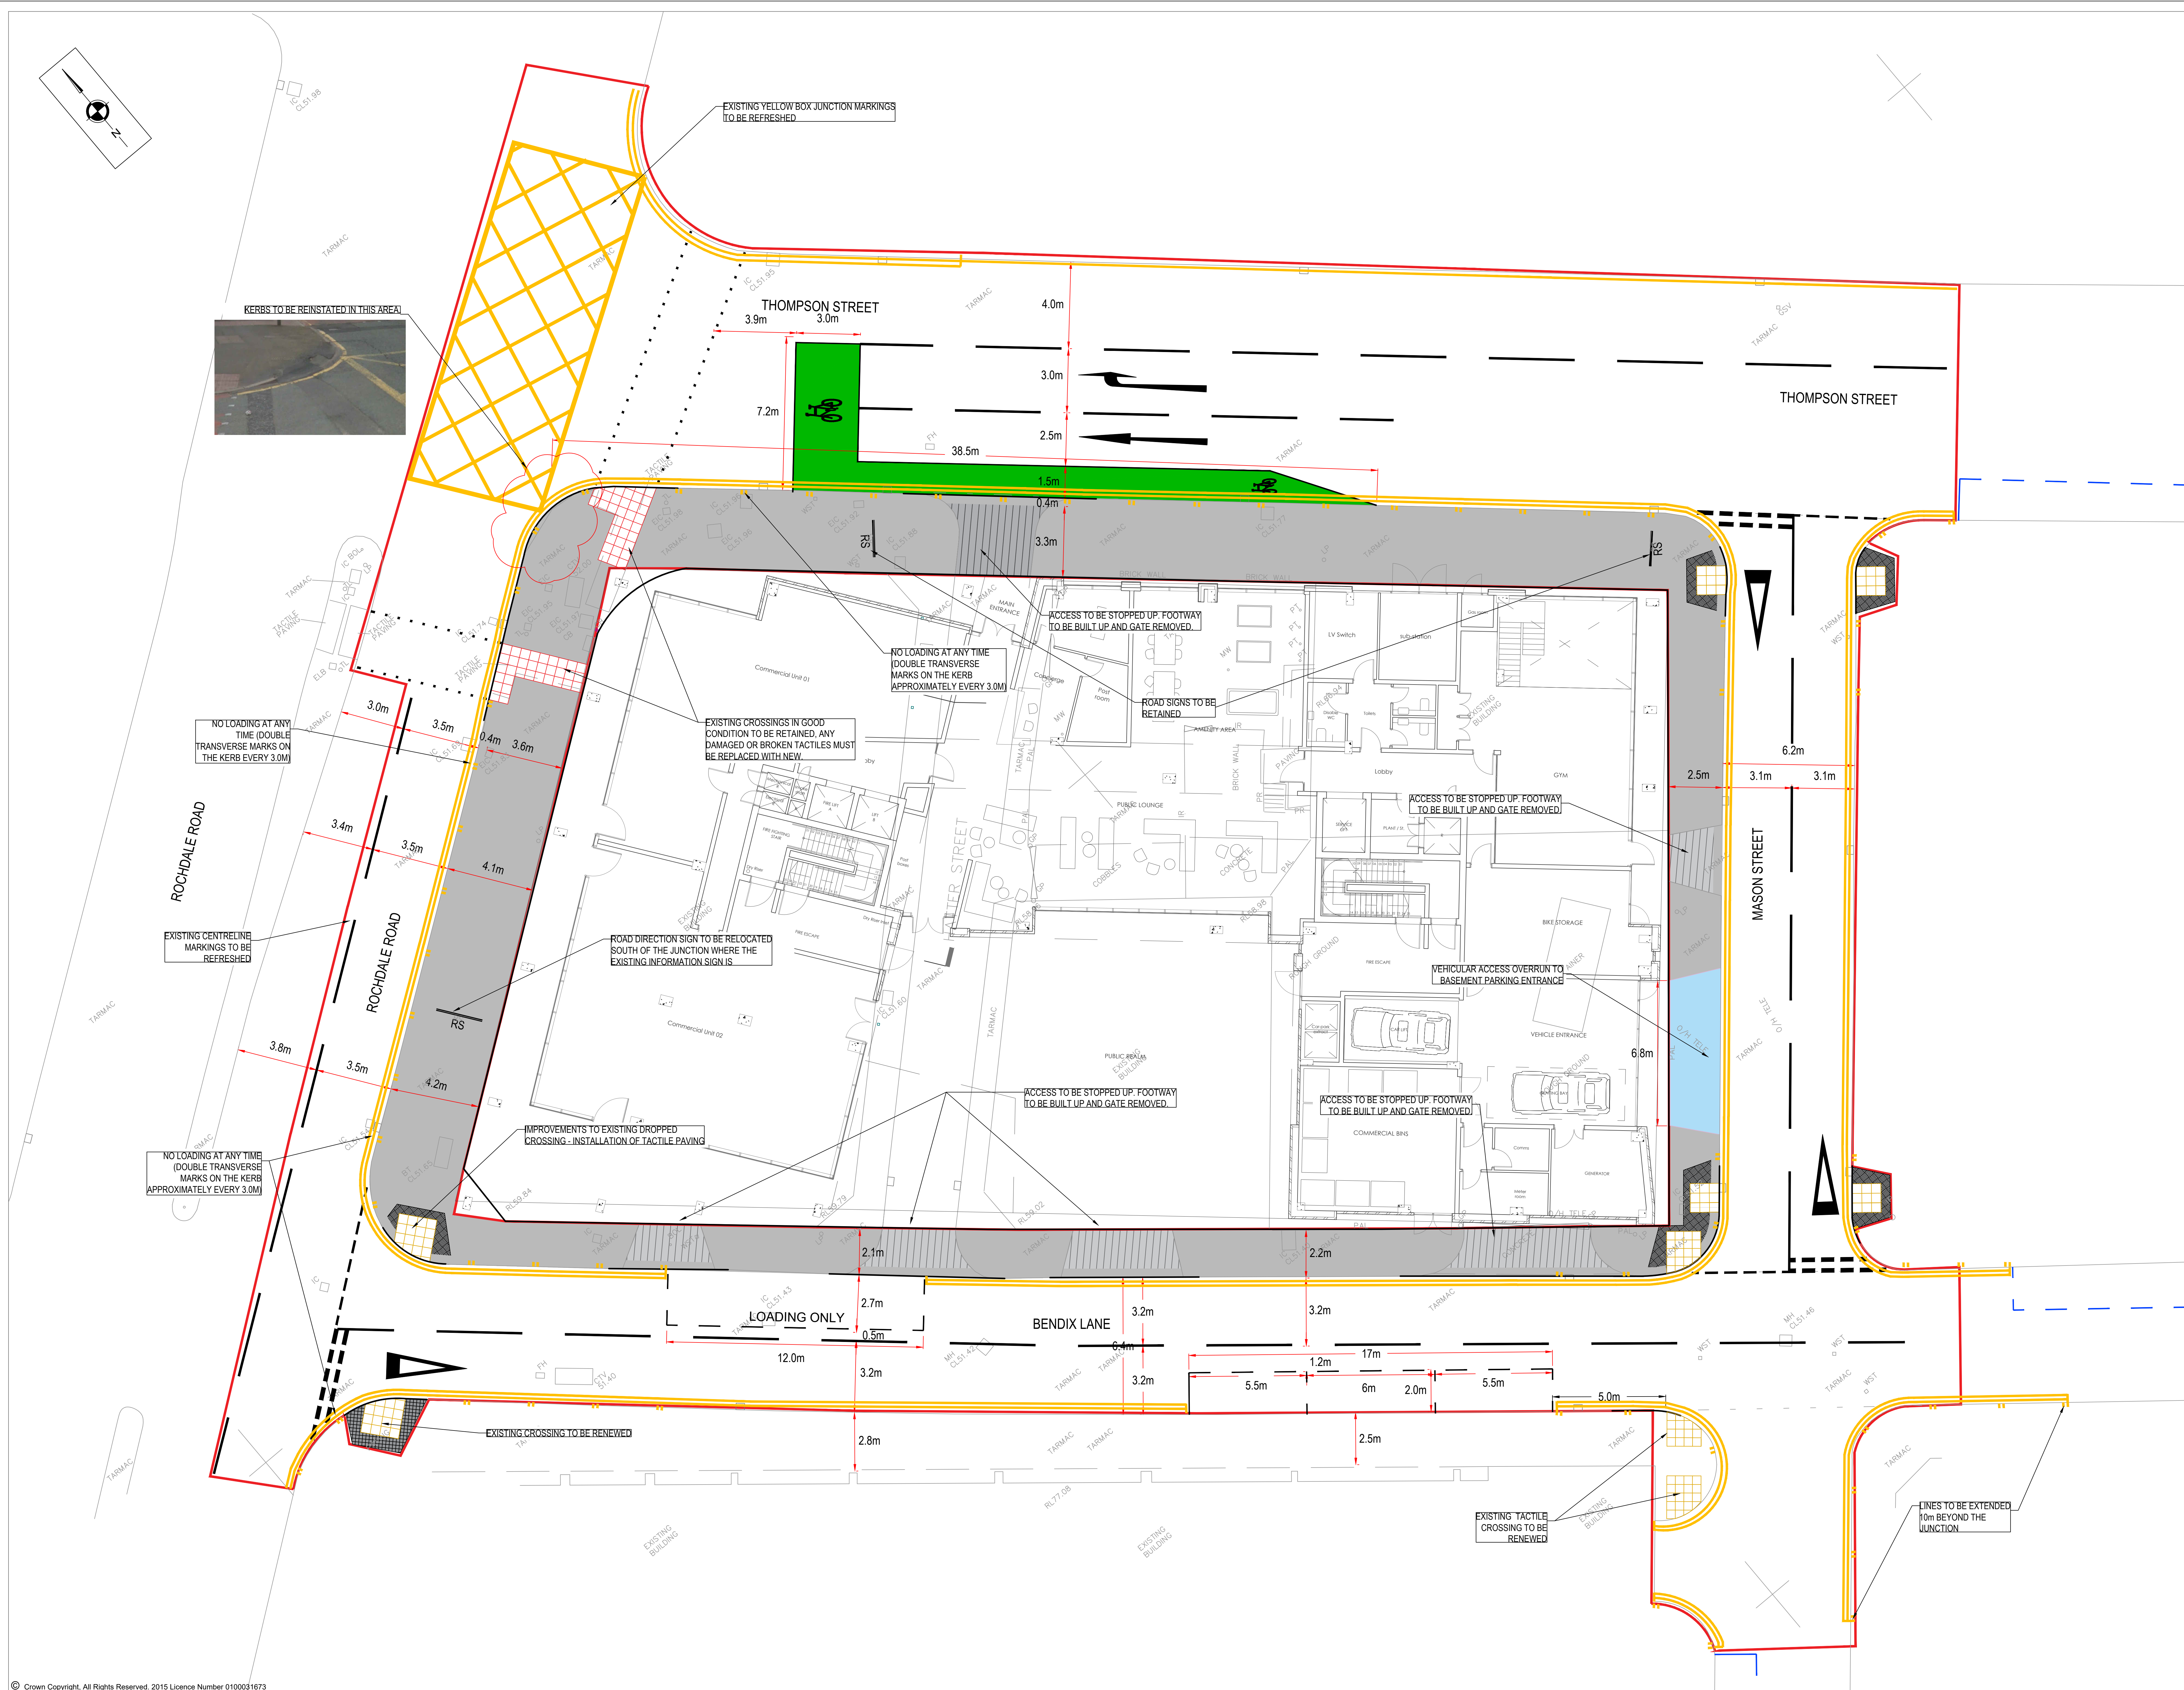

- ## NOTES
1. ALL DISCREPANCIES ON THIS DRAWING ARE TO BE BROUGHT TO THE ATTENTION OF SCP.
 2. DRAWINGS ARE IN METRES UNLESS OTHERWISE STATED.
 3. ALL DIMENSIONS ARE TO BE CHECKED BEFORE COMMENCEMENT OF WORK ON SITE.
 4. THE CONTRACTOR IS TO LIAISE WITH STATUTORY UNDERTAKERS FOR ANY DIVERSIONARY WORKS REQUIRED.
 5. TRAFFIC MANAGEMENT IS TO BE ORGANISED BY THE CONTRACTOR.
 6. THE CONTRACTOR IS RESPONSIBLE FOR THE DESIGN AND INSTALLATION OF ALL STREET LIGHTING WITHIN THE SECTION 278 AREA OF WORKS.
 7. CONSTRUCTION MATERIALS TO BE APPROVED BY MANCHESTER CITY COUNCIL..
 8. PROPOSED 400mm PAVING TRIM IS ACCORDING TO MCC "NEW CROSS PUBLIC REALM STRATEGY"

REVISIONS			
REV	DESCRIPTION	DATE	BY
-	ISSUED FOR INFORMATION	07.07.22	JC

Client Name:



BEECH
DESIGN & BUILD

BEECH DESIGN AND BUILD

Drawing Title:

GENERAL ARRANGEMENT