


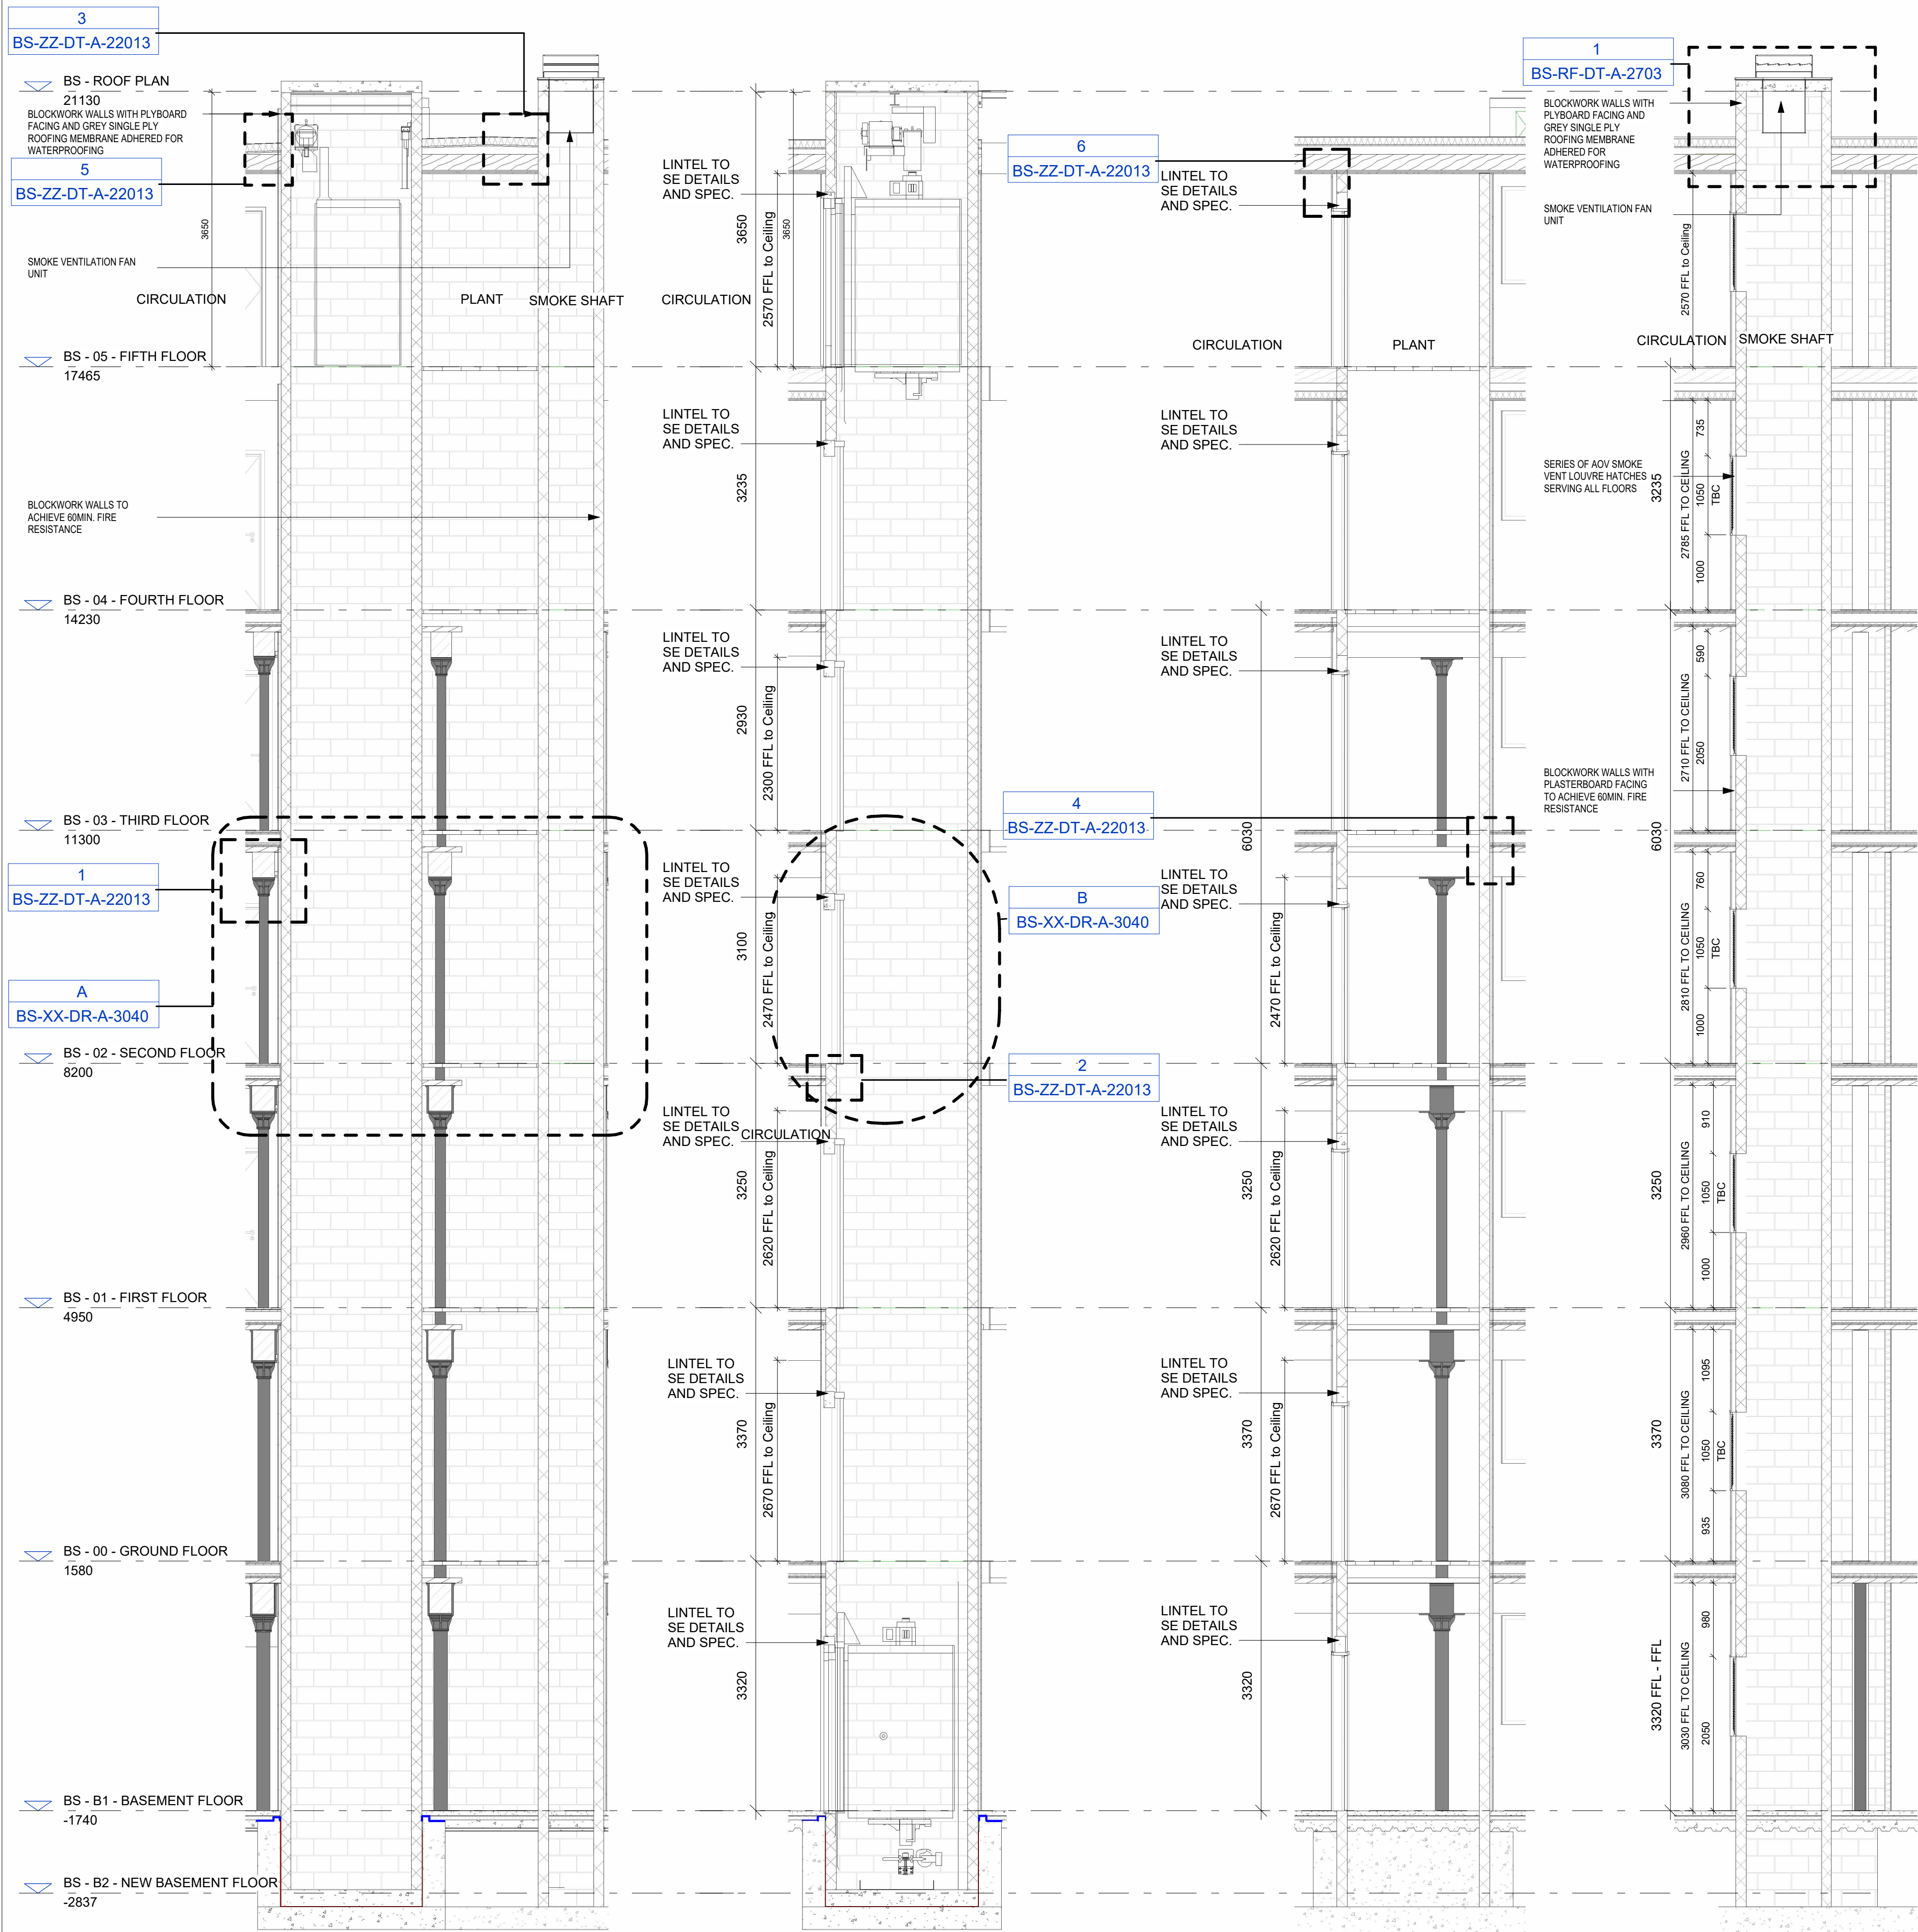


A | SECTION A - CORE
1 : 50

B | SECTION B - CORE
1 : 50

C | SECTION C - CORE
1 : 50

D | SECTION D - CORE
1 : 50

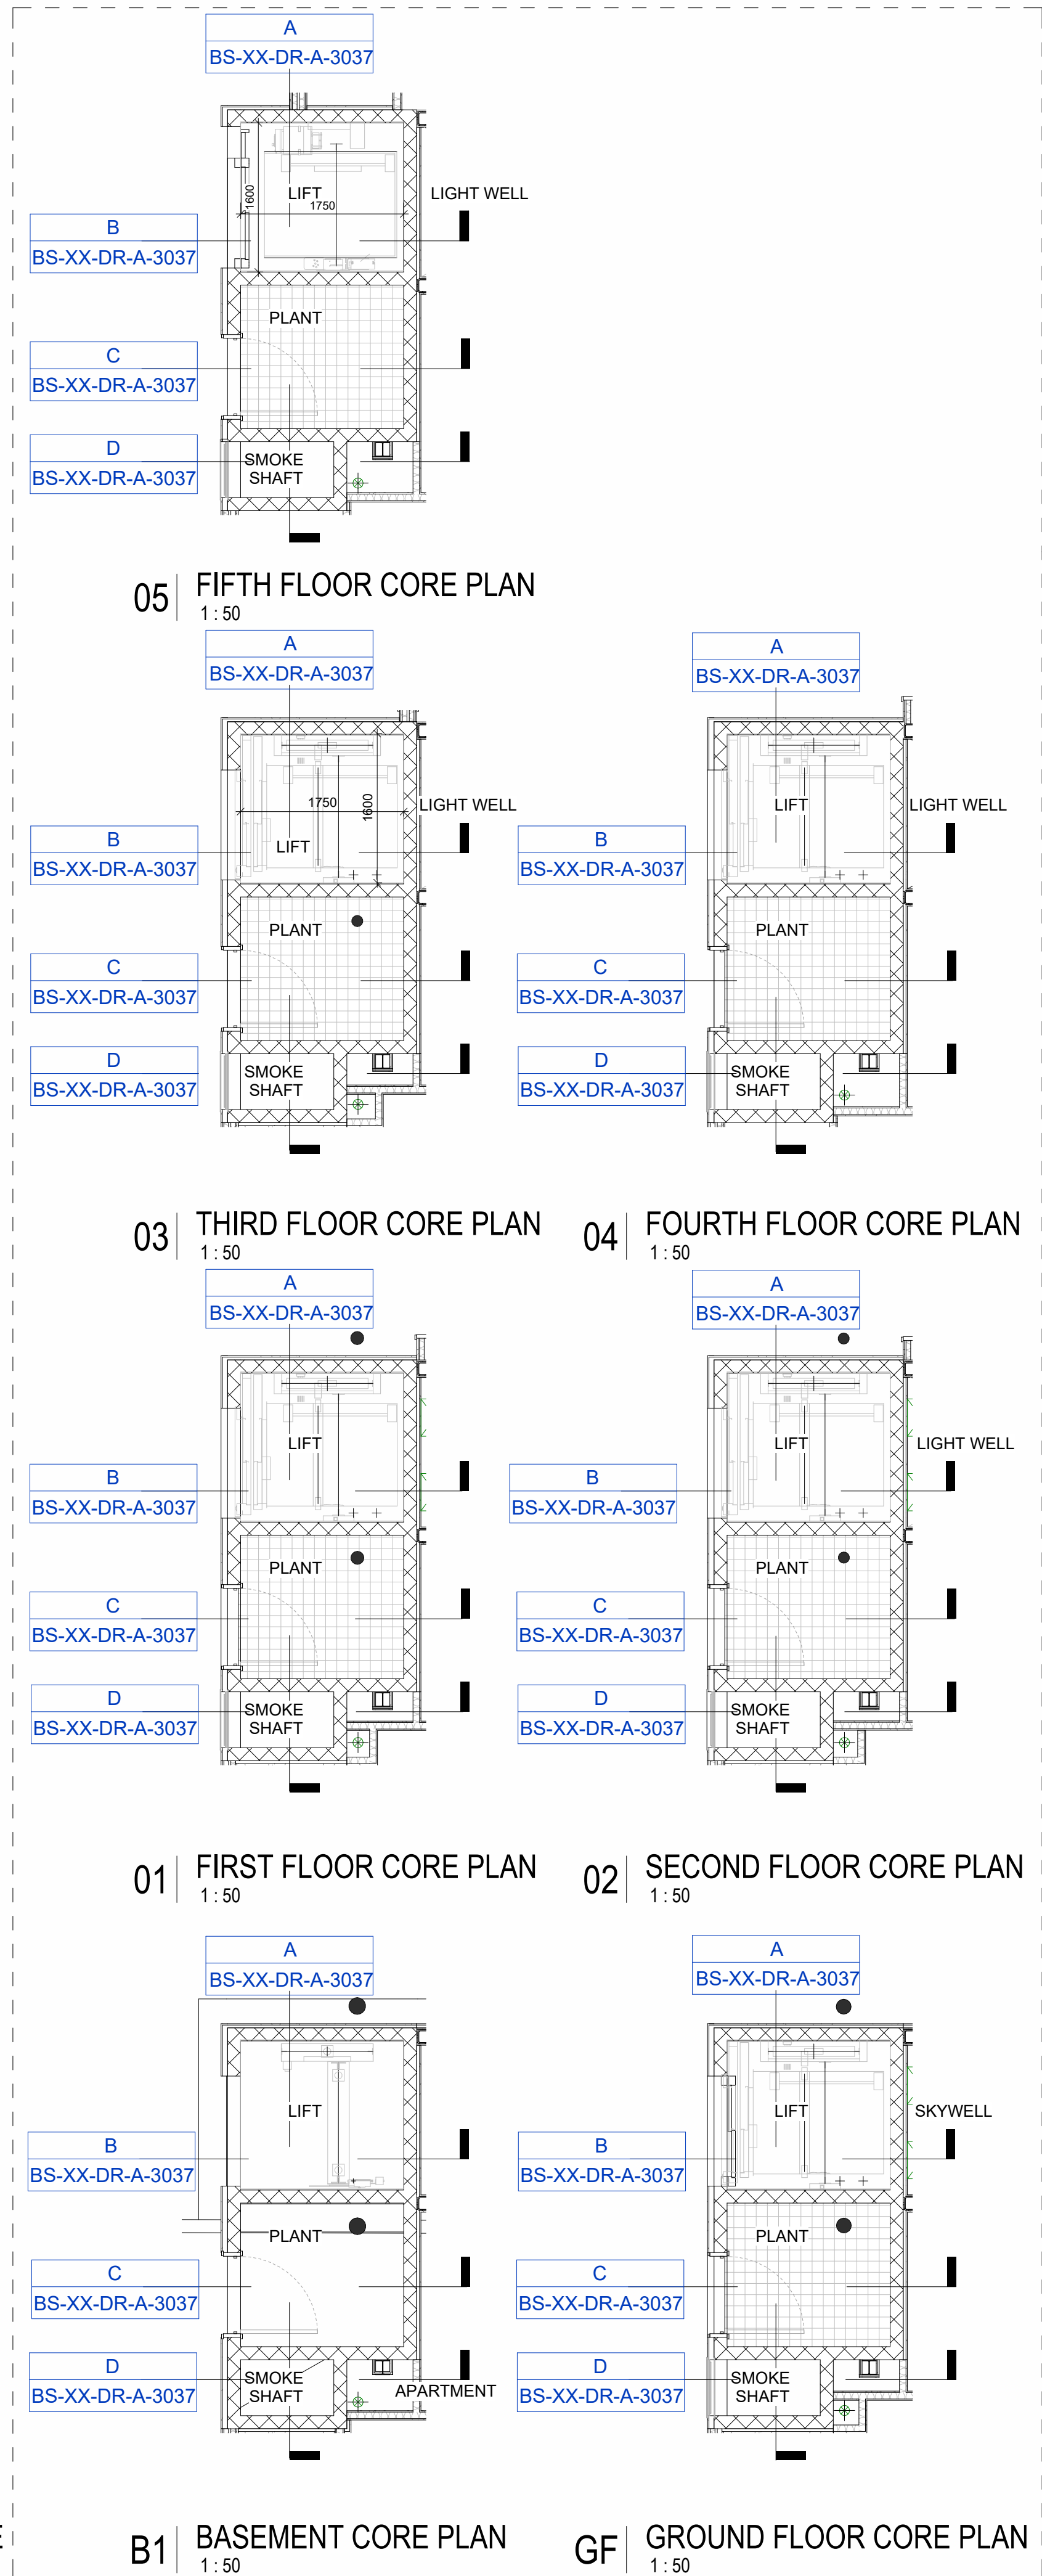

B1 | BASEMENT CORE PLAN
1 : 50

GF | GROUND FLOOR CORE PLAN
1 : 50

GENERAL NOTES

1. ALL DIMENSIONS ARE IN MILLIMETRES UNLESS OTHERWISE STATED
2. ALL LEVELS ARE IN METRES UNLESS OTHERWISE STATED
3. DIMENSIONS ARE NOT TO BE SCALED FROM THE DRAWING
4. ALL WORK TO BE CARRIED OUT IN ACCORDANCE WITH THE CURRENT EDITION OF THE BUILDING REGULATIONS 1917 (INCLUDING AMENDMENTS) AND ALL RELEVANT BRITISH STANDARDS/CODES OF PRACTICE
5. CONTRACTOR IS RESPONSIBLE FOR THE CORRECT SETTING OUT OF THE WORKS ON SITE. ALL DIMENSIONS TO BE CHECKED PRIOR TO FABRICATION OF MATERIALS
6. THIS DRAWING IS TO BE READ IN CONJUNCTION WITH ALL RELEVANT DRAWINGS AND SPECIFICATIONS
7. THIS DRAWING SHALL NOT BE DUPLICATED WITHOUT THE EXPRESS WRITTEN PERMISSION OF BEECH DESIGN AND BUILD LIMITED

DRAWINGS SHOWN ON THE BASIS OF ORONA DRAFT DRAWING REF: 1254973

CONTRACTOR TO CONFIRM MEASUREMENTS ON SITE BEFORE ANY PRODUCT ORDERS TAKE PLACE

TO BE READ IN CONJUNCTION WITH BUILDERSWORK DRAWINGS SERIES (36) AND (30)

TO BE READ IN CONJUNCTION WITH DRAWINGS SERIES (27) AND (31)

REFER TO 013-MDB-BS-ZZ-DT-A-3038 & 013-MDB-BS-ZZ-DT-A-3039 FOR SETTING OUT AND DETAIL INFORMATION

E	ISSUED FOR APPROVAL	NP	08.03.23
D	ISSUED FOR INFORMATION	MBO	08.02.23
C	ISSUED FOR INFORMATION	KB	02.11.22
B	ISSUED FOR APPROVAL	NP	10.06.22
A	ISSUED FOR TENDER	NP	14-05-21

Rev	Description	By	Date
-----	-------------	----	------



PICCADILLY WAREHOUSE

CORE ARRANGEMENT
DETAILS
BLOOM STREET

DRAWING TITLE: PLANNING

DRAWING STATUS: DRAWN: LD CHECKED: NP

SCALE @ A1: 1 : 50 DATE: 02.11.22

013-MDB-BS-XX-DR-A-3037 E

DRAWING NUMBER: REV