


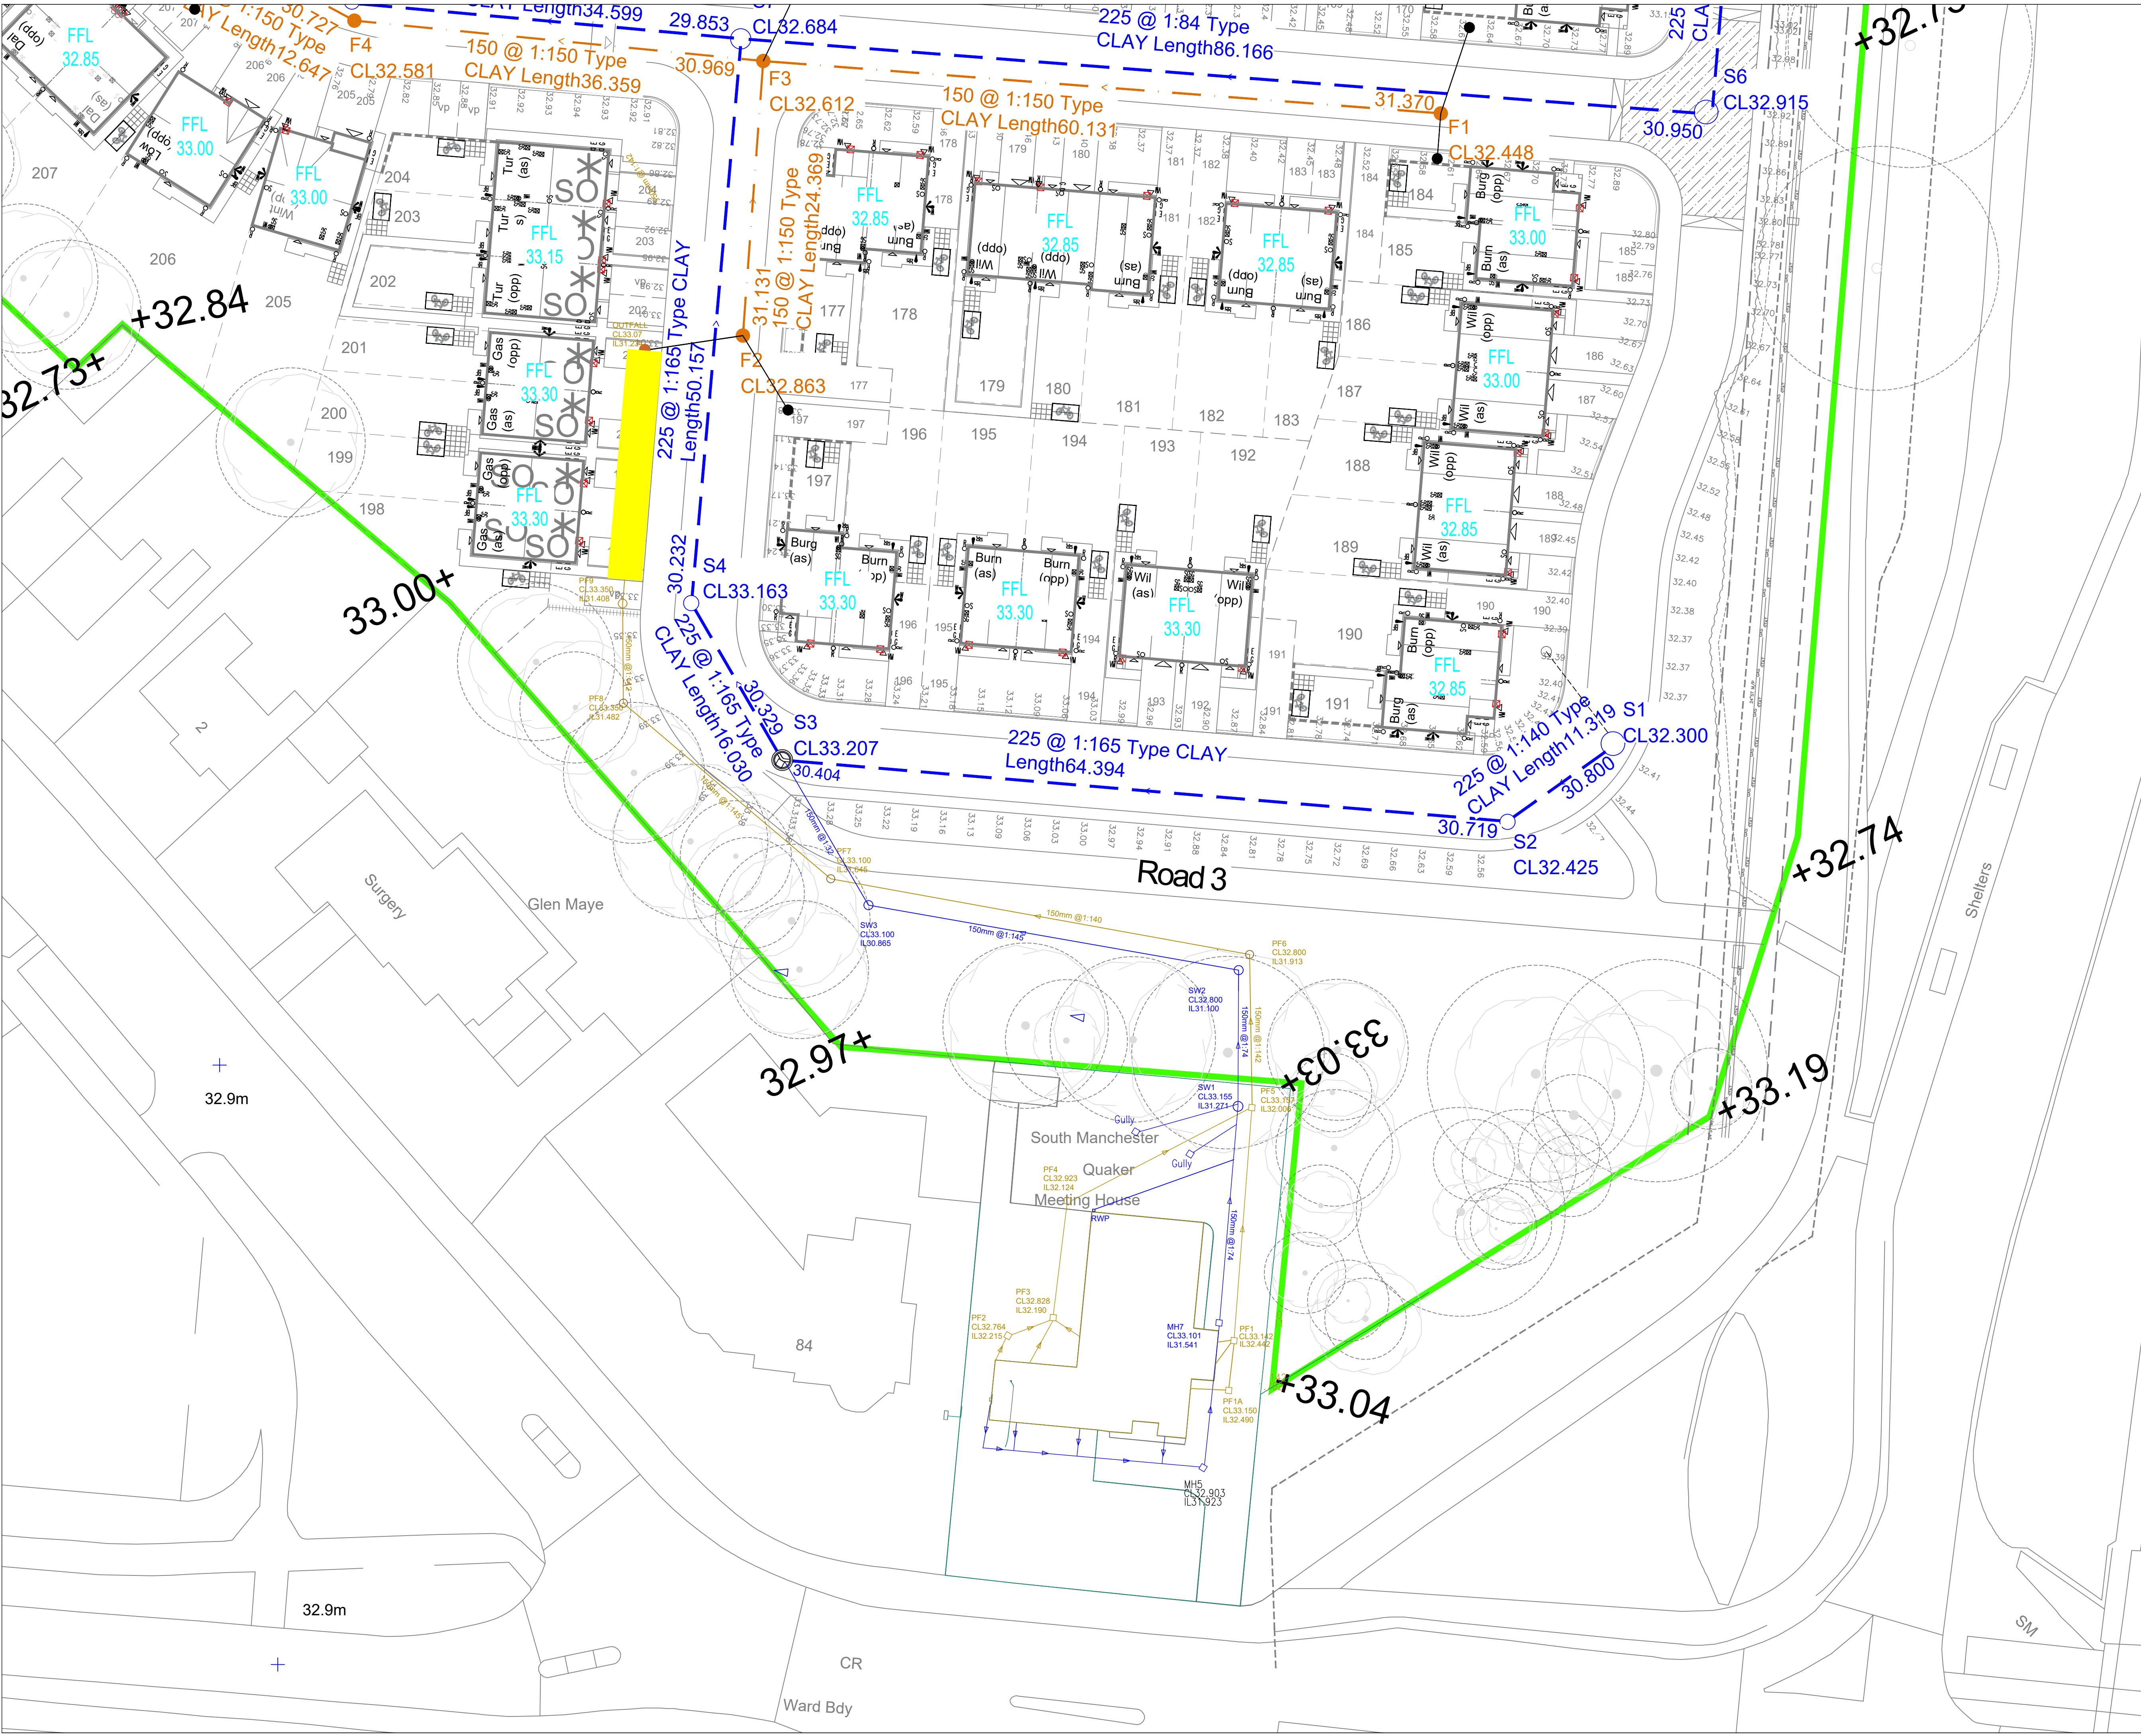

MHS15a X=382039.1381 Y=390308.2161

MHS15b X=382038.9578 Y=390315.8514

Rev	Description	Drawn	Date
-----	-------------	-------	------

millerhomes
Miller Homes Limited - North West Region
103 Dalton Avenue
Birchwood Park
Warrington, WA3 6YF

www.millerhomes.co.uk

Project Title
Varsity Quarter
Northenden

Drawing Title
Quaker House Drainage

Scale	Drawn By	Checked By	Authorised By
	MB		
	Date 09.12.22	Date	Date

Job No.	Drawing No.	Revision
809360	QD-002A	-

Original Sheet Size A1 Do Not Scale From This Drawing