


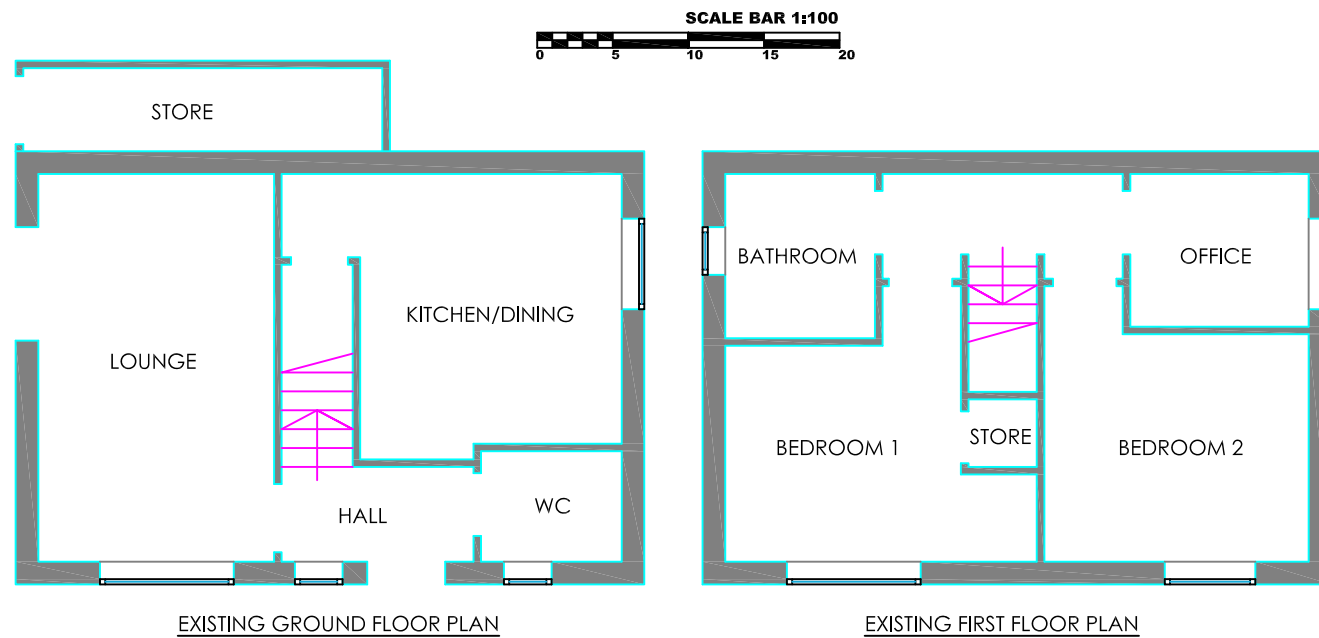


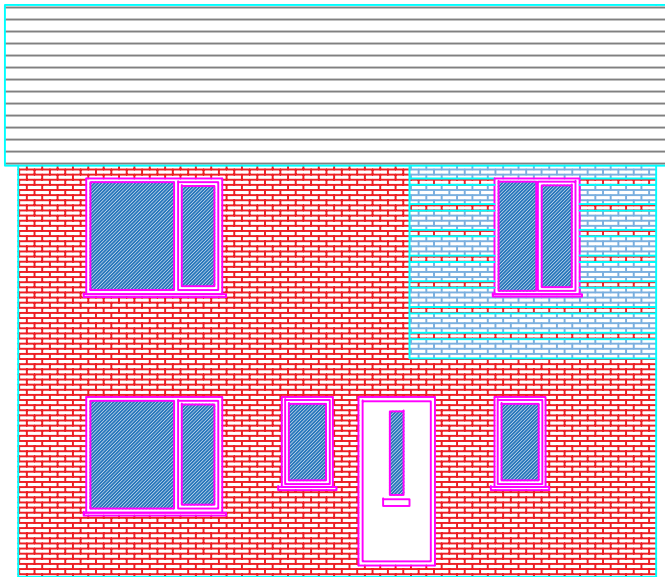


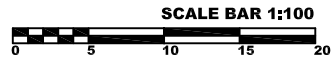


EXISTING FRONT ELEVATION

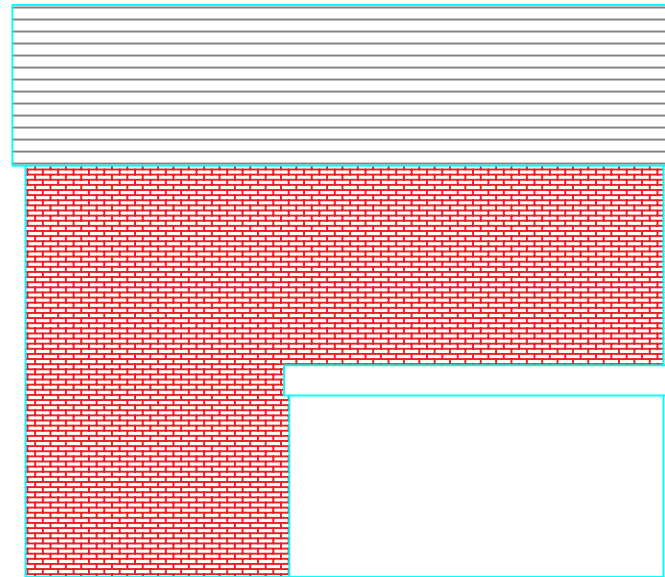

EXISTING REAR ELEVATION

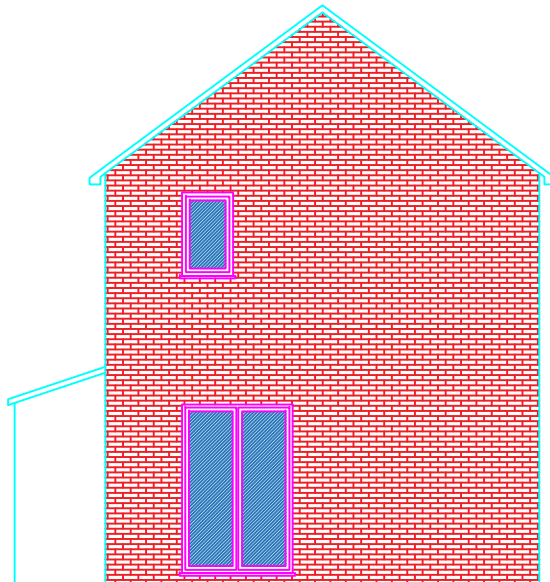

EXISTING SIDE ELEVATION

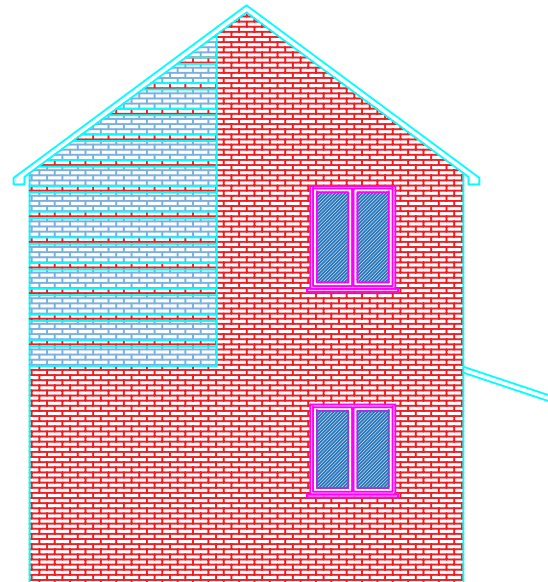

EXISTING SIDE ELEVATION

97 Clowes Street
Existing Elevations
Scale: 1:100 @ A3

Proposed Ground Floor Plan

Dimensions:

- Overall Width: 1156
- Overall Depth: 4459
- Front Boundary Line: 3840
- Internal Widths: 1364, 3000, 1364
- Internal Depths: 4800, 5128, 4500
- Overall Depth (excluding front boundary): 8315

Rooms and Features:


- LOUNGE
- KITCHEN/DINING
- WC
- HALL
- STORE
- Proposed new car parking entrance



SCALE BAR 1:100




A horizontal scale bar with a black and white checkered pattern. It is marked with numbers 0, 5, 10, 15, and 20.

97 Clowes Street
Proposed Ground Floor Plan
Scale: 1:100 @ A4

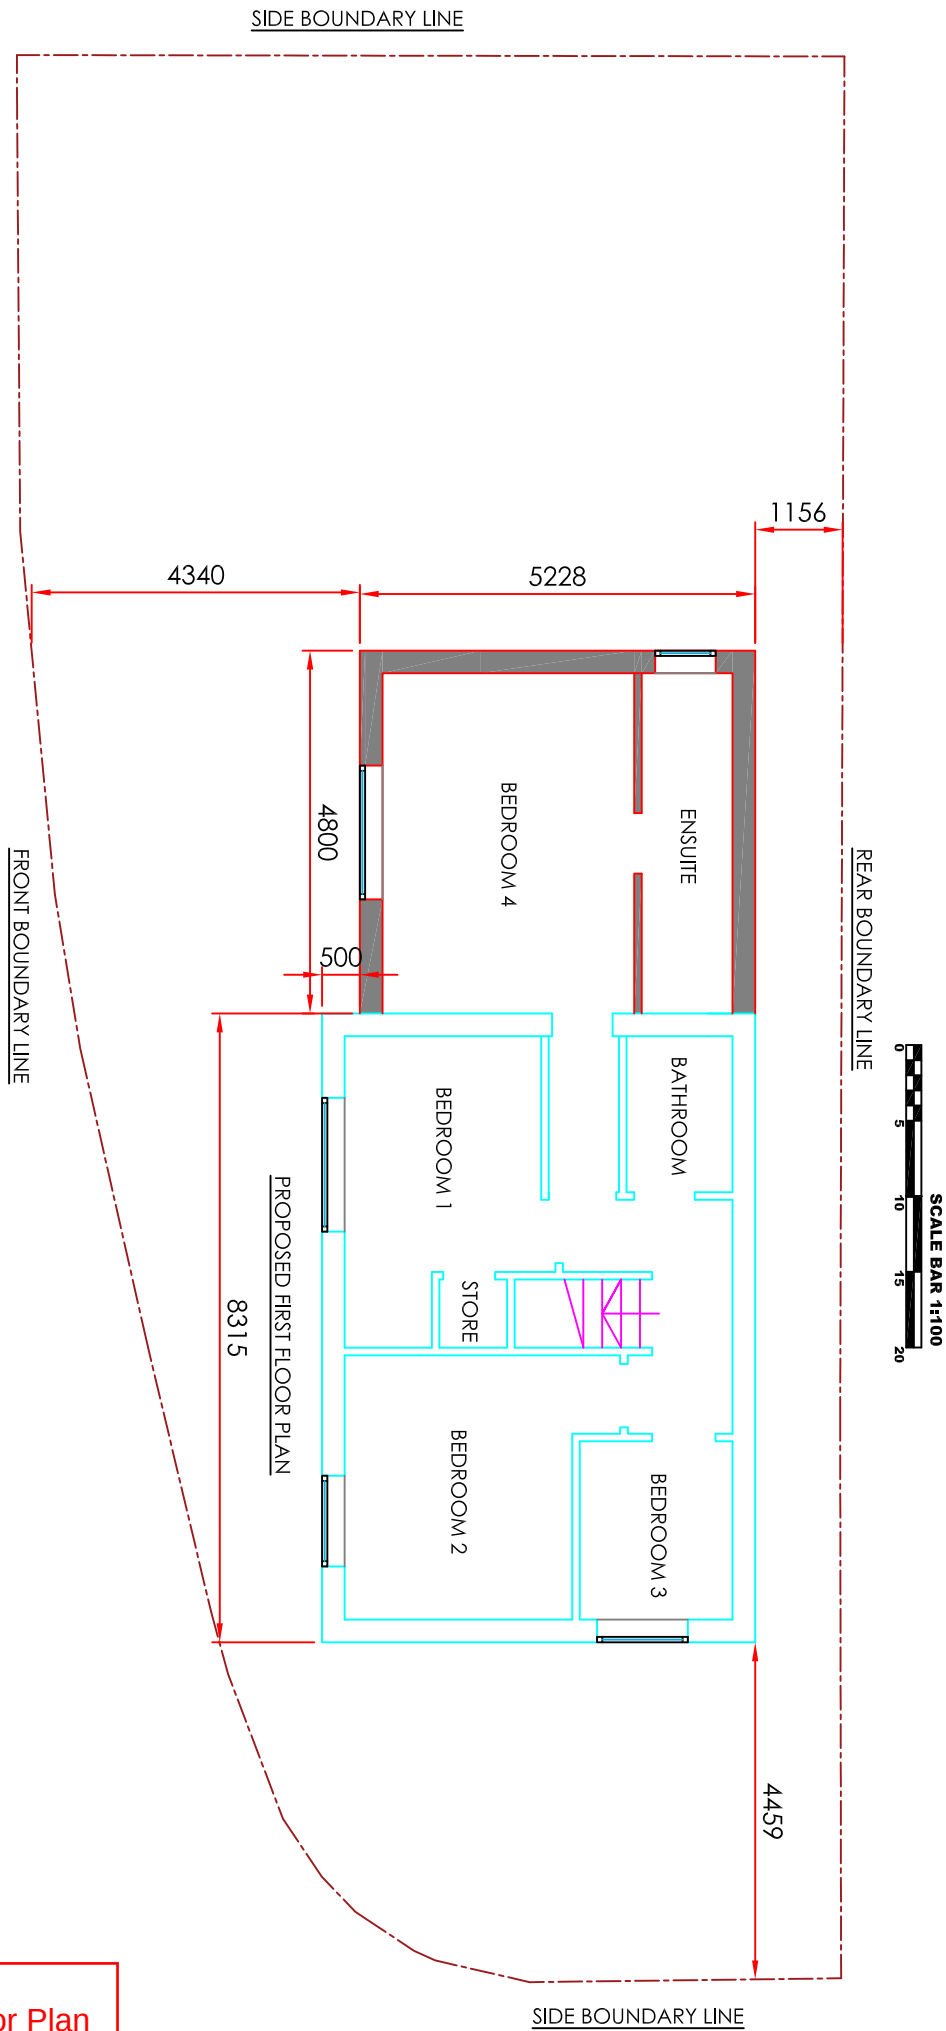


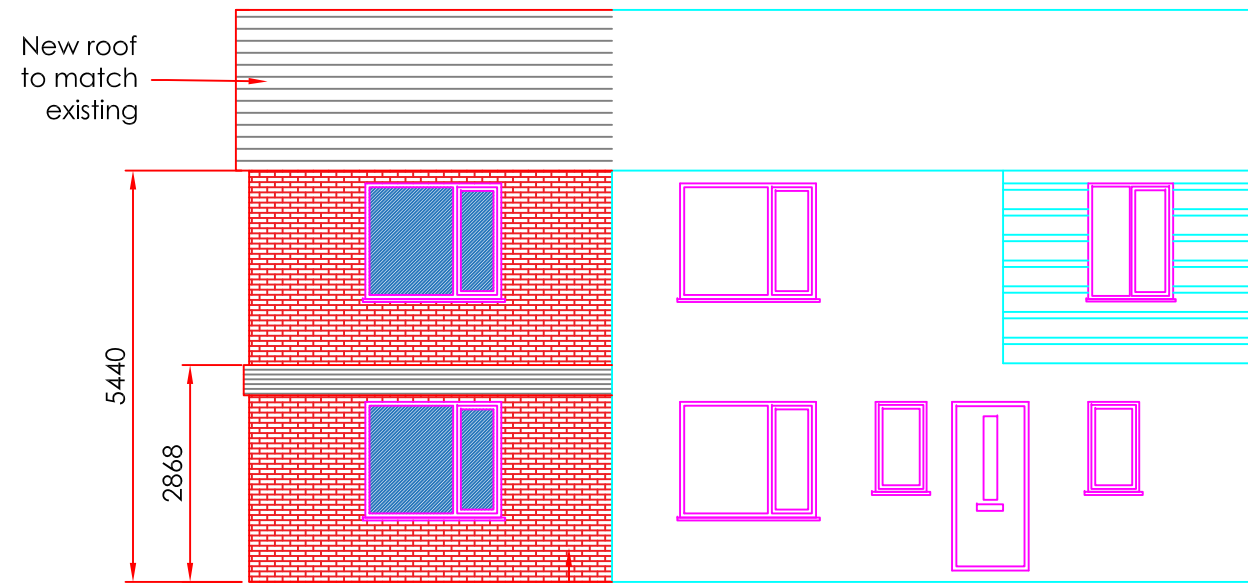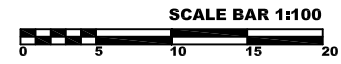

PROPOSED FRONT ELEVATION

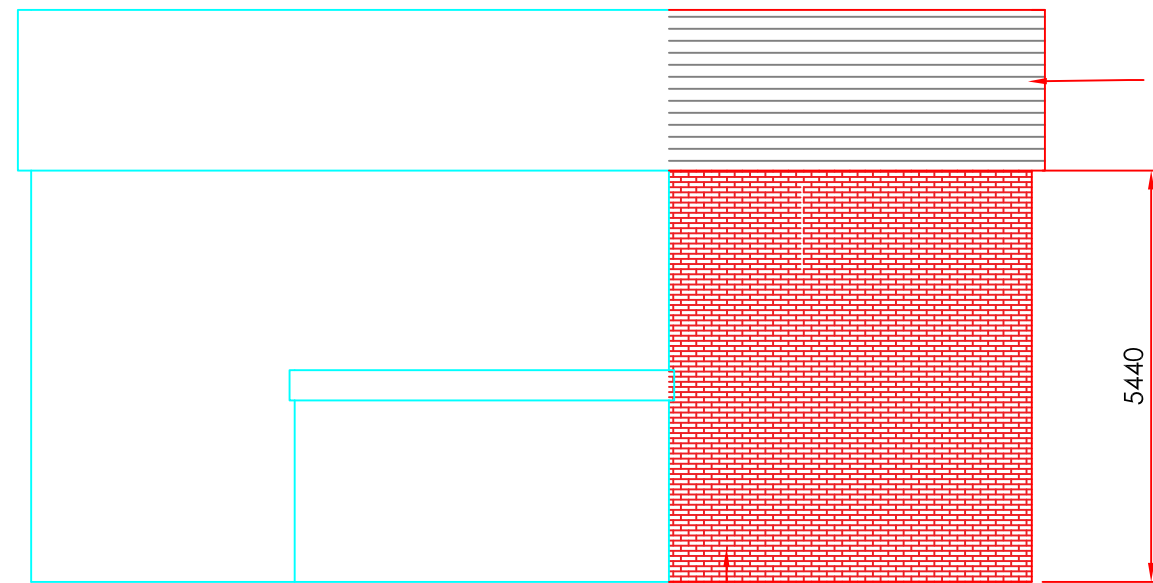

PROPOSED REAR ELEVATION

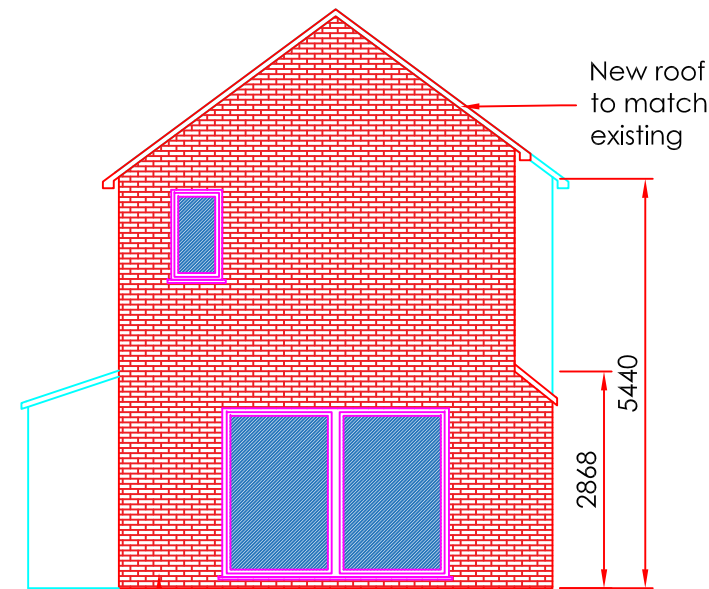

PROPOSED SIDE ELEVATION