

Roman Gardens Planting Schedule

Tree	Number	Species	Pot Size	Height	Specification	Density

[illegible]Herbaceous


Number	Species	Pot Size	Specification	Density

Number	Species	Specification	Density
3 No.	Ginkgo biloba	Extra Heavy Standard :4x :clear stem 175-200cm	Counted

Bulbs	Species	Specification	Density
Number			
50 No.	Allium 'Globeaster'	Grade 20/22	Courted
7 No.	Allium 'Indianicum' 'Purple Sensation'	Grade 12/+	Courted

Ferns				
Number	Abbreviation	Species	Specification	Density
16 No.	Fern	<i>Asplenium scolopendrium</i>	Full Pot. C	3m ²
23 No.	Fern	<i>Polystichum aculeatum</i>	Full Pot. C	3m ²
23 No.	Fern	<i>Polystichum polypodiophorum</i>	Full Pot. C	3m ²

Grasses				
Number	Species	Pot Size	Specification	Density
58 No.	<i>Deschampsia cespitosa</i>	2L	Full Pot. C	4m ²
16 No.	<i>Malva alissima</i> 'Atropurpurea'	2L	Full Pot. C	3m ²
50 No.	<i>Malva caerulea</i> 'Valegaria'	2L	Full Pot. C	3m ²

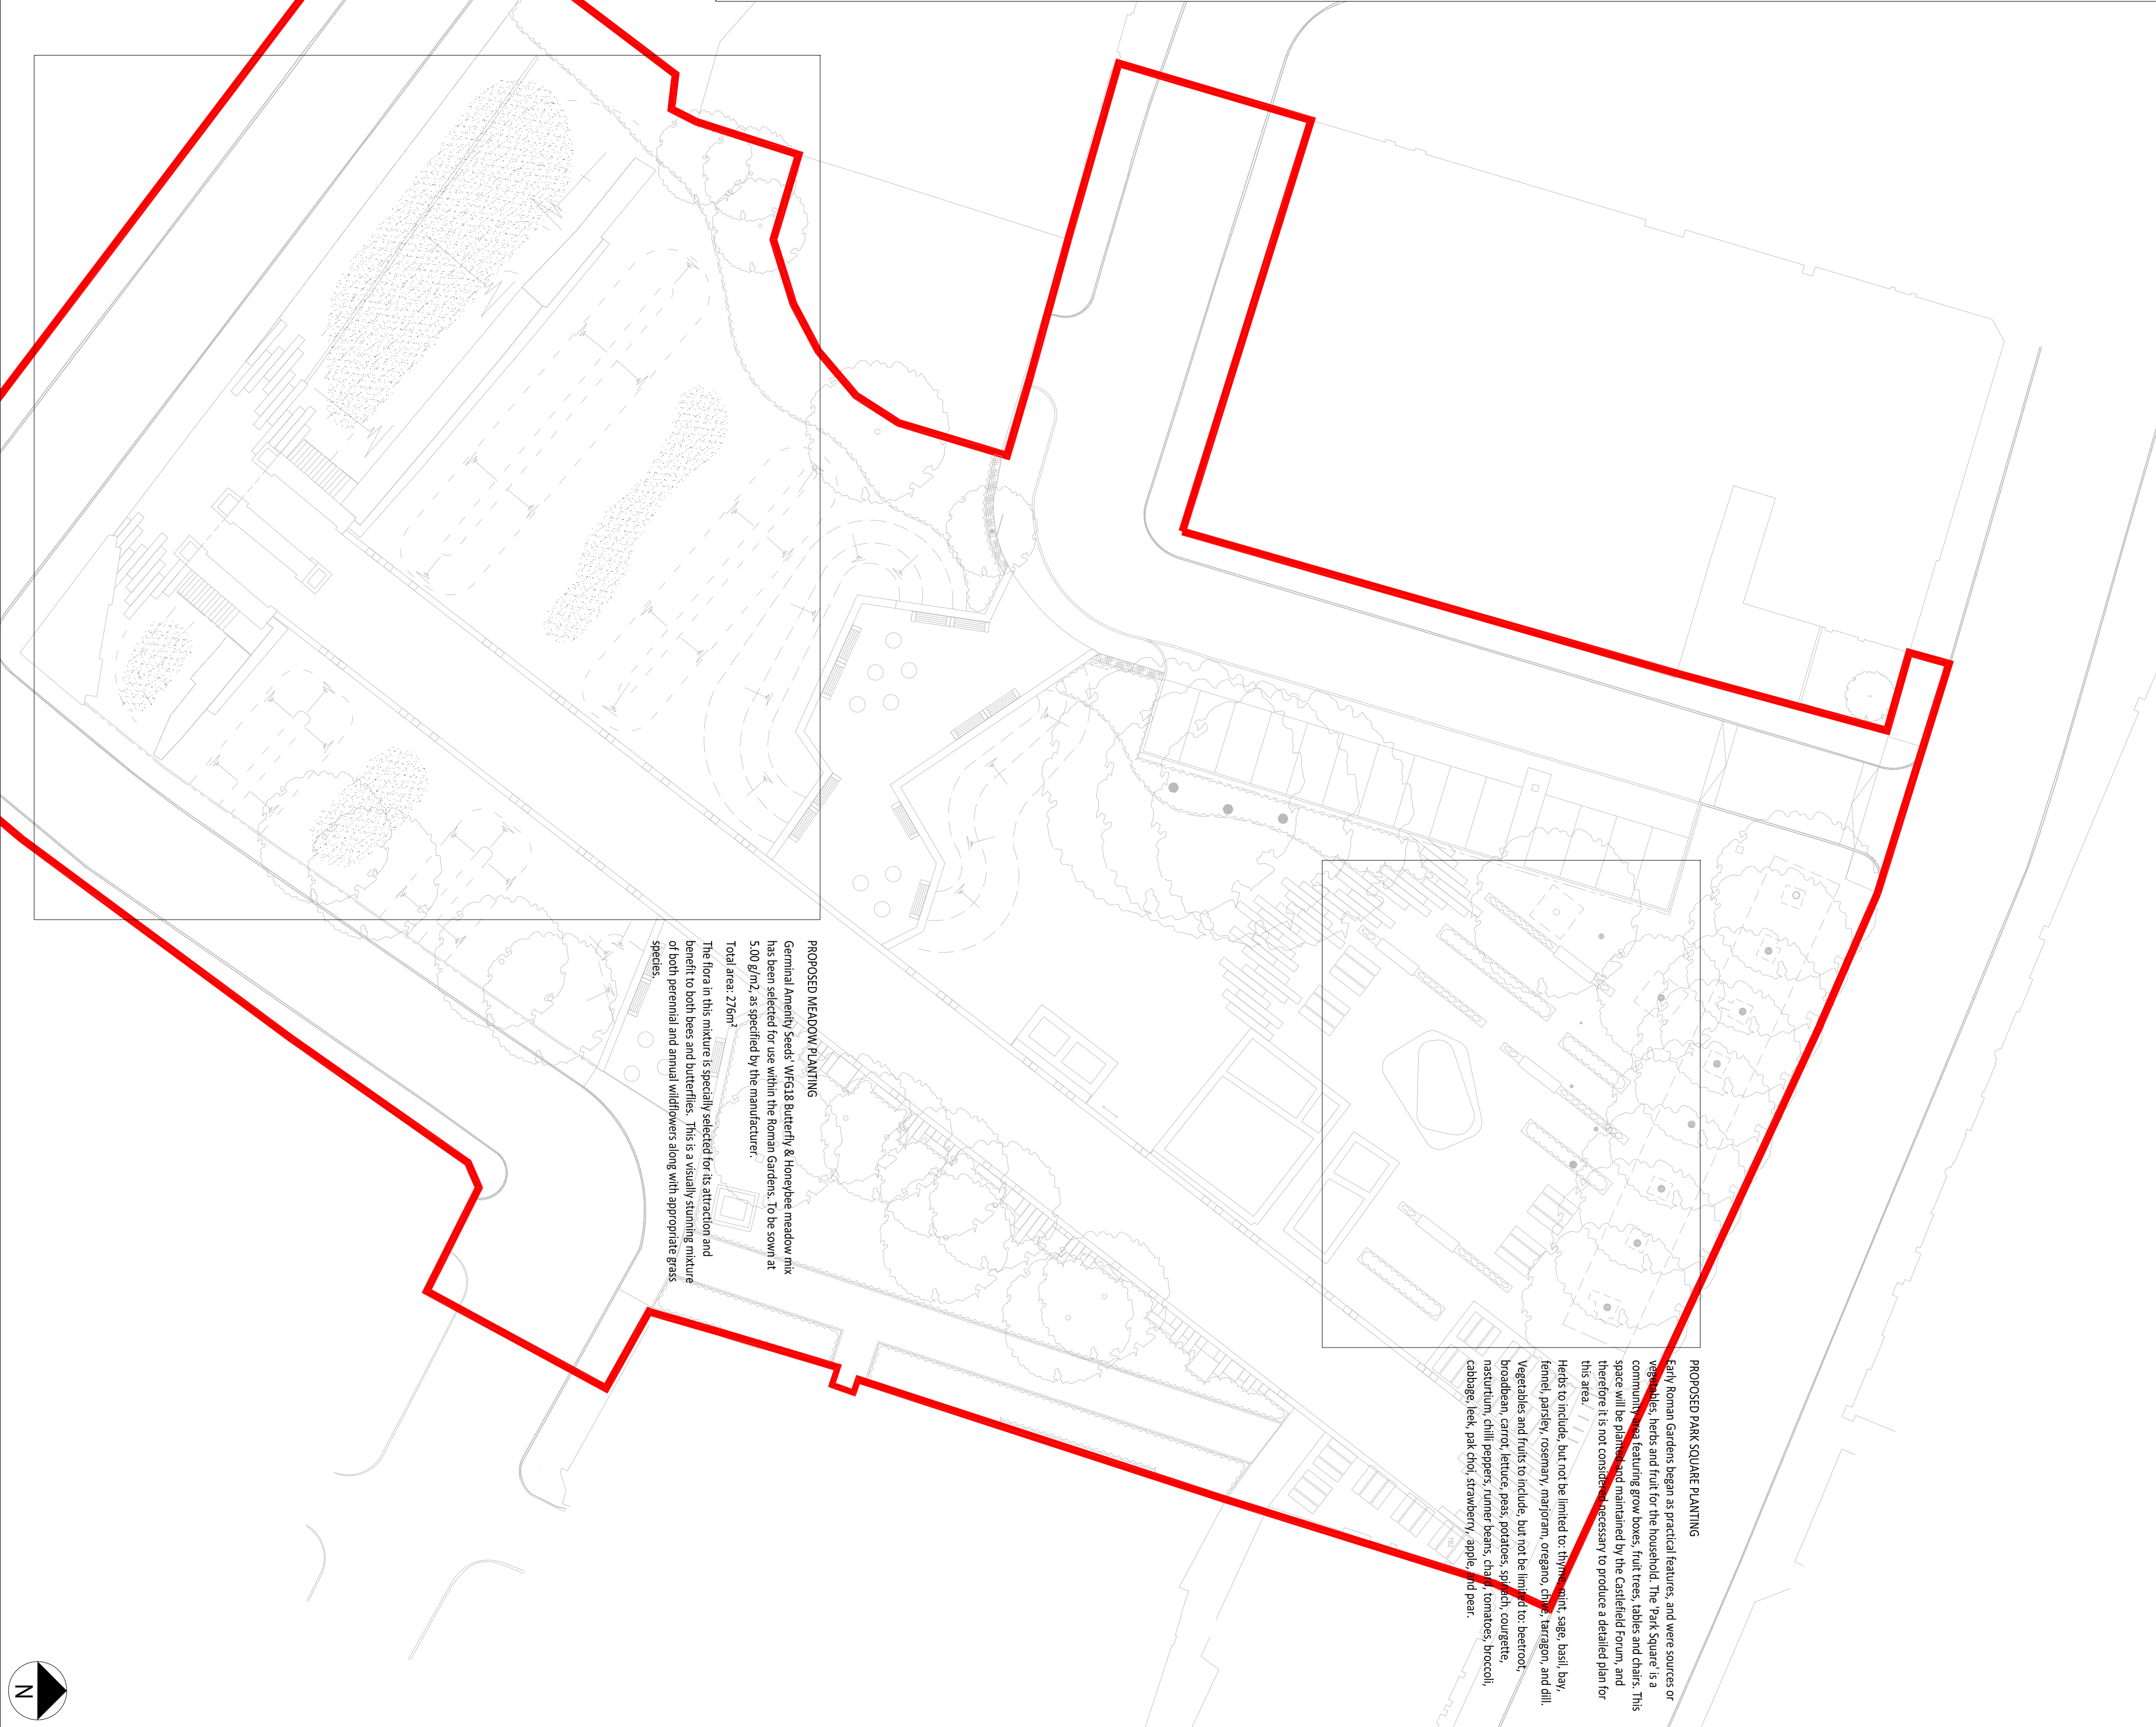

	PLANNING APPLICATION BOUNDARY
	PROPOSED HERB, VEGETABLE AND FRUIT PLANTING TO Q28 & Q31
	PROPOSED WILDFLOWER MEADOW PLANTING TO Q30
	EXISTING TREE RETAINED

BUILDING DESIGN PARTNERSHIP SHALL HAVE NO RESPONSIBILITY FOR ANY USE MADE OF THIS DOCUMENT OTHER THAN FOR THAT WHICH IT WAS PREPARED AND ISSUED.

ALL DIMENSIONS SHOULD BE OBTAINED ON SITE.
DO NOT SCALE FROM THIS DRAWING.

ANY DRAWING ERRORS OR DIVERGENCES SHOULD BE BROUGHT TO THE ATTENTION OF BUILDING DESIGN PARTNERSHIP AT THE ADDRESS SHOWN BELOW.

NOTES

TO BE READ IN CONJUNCTION WITH:

- L1-001 - LANDSCAPE GENERAL ARRANGEMENT PLAN
 - L1-002 - LANDSCAPE LEVELS PLAN
 - L1-003 - DETAIL PLANNING PLAN (SHEET 2 OF 2)
 - L1-004 - TREE PLANTINGS PLAN
 - L1-007 - PROPOSED LANDSCAPE WORKS AND ZONES OF INTEREST
 - L1-008 - LANDSCAPE WORKS GROW BOX / TYPE PLAN
 - L1-009 - LANDSCAPE WORKS DESIGN INTENT - TYPICAL DETAILS
 - L1-010 - LANDSCAPE WORKS DESIGN INTENT - TIMBER STAGE FEATURE
 - L1-011 - LANDSCAPE WORKS DESIGN INTENT - TIMBER STAGE
 - L1-012 - RED LINE BOUNDARY PLAN
 - L1-013 - LANDSCAPE LONG SECTIONS
 - L1-014 - LANDSCAPE FENCING ALIGNMENT PLAN
 - L1-015 - LANDSCAPE CONSTRUCTION DETAILS SHEET 1 OF 2
 - L1-016 - LANDSCAPE CONSTRUCTION DETAILS SHEET 2 OF 2
 - L1-001 - NBS LANDSCAPE SPECIFICATION
- EXISTING TREES TO BE RETAINED IN ACCORDANCE WITH RECOMMENDATIONS CONTAINED IN THE PROJECT CONCEPTUAL REPORT.

NOTE:

Refer to (9-)L003 for the Roman Gardens full planting plan.

- PLANNING APPLICATION TO MCC. STONE STREET CAR PARK RECONFIGURED TO INCLUDE FOR EXISTING PARKING TICKET MACHINE. RED LINE BOUNDARY AMENDED TO EXCLUDE PRIVATE PROPERTY OWNED BY THE OXNOBLE PUBLIC HOUSE.

- INFORMAL ISSUE TO PLANNING			
SLR	EJB	25.07.16	
EJB	DAW	04.05.16	
1ST ISSUE			
EJB	DAW	29.04.16	
ISSUE	ISSUE DATE	ISSUE TYPE	ISSUE COMMENTS

CASTLEFIELD
FORUM
www.ourcastlefield.co.uk

BDP.

P.O. Box 85, Piccadilly Basin
Manchester M60 3JA
United Kingdom
T +44 (0)161 828 2200
F +44 (0)161 828 2235
www.bdp.com

ROMAN GARDENS CASTLEFIELD, MANCHESTER

PROJECT: @ A1
 DETAILED PLANTING PLAN
 SHEET 2 OF 2
 SCALE: 1:250
 DATE:

OBJECT NUMBER 2006915	DRAWING NO. (9-)L004	REVISION B
--------------------------	-------------------------	---------------

