


- NOTES:
- REFER TO GENERAL CIVIL NOTES DRAWING REN-BGE-C-GEN-005
 - THESE DRAWINGS SHALL BE READ IN CONJUNCTION WITH THE LANDSCAPE ARCHITECTS DRAWINGS AND STRUCTURAL ENGINEERS DRAWINGS OF THE L SHAPED CANTILEVER WALL.
 - REFER TO LARGER SECTION ON CIVIL DRAWING 026.

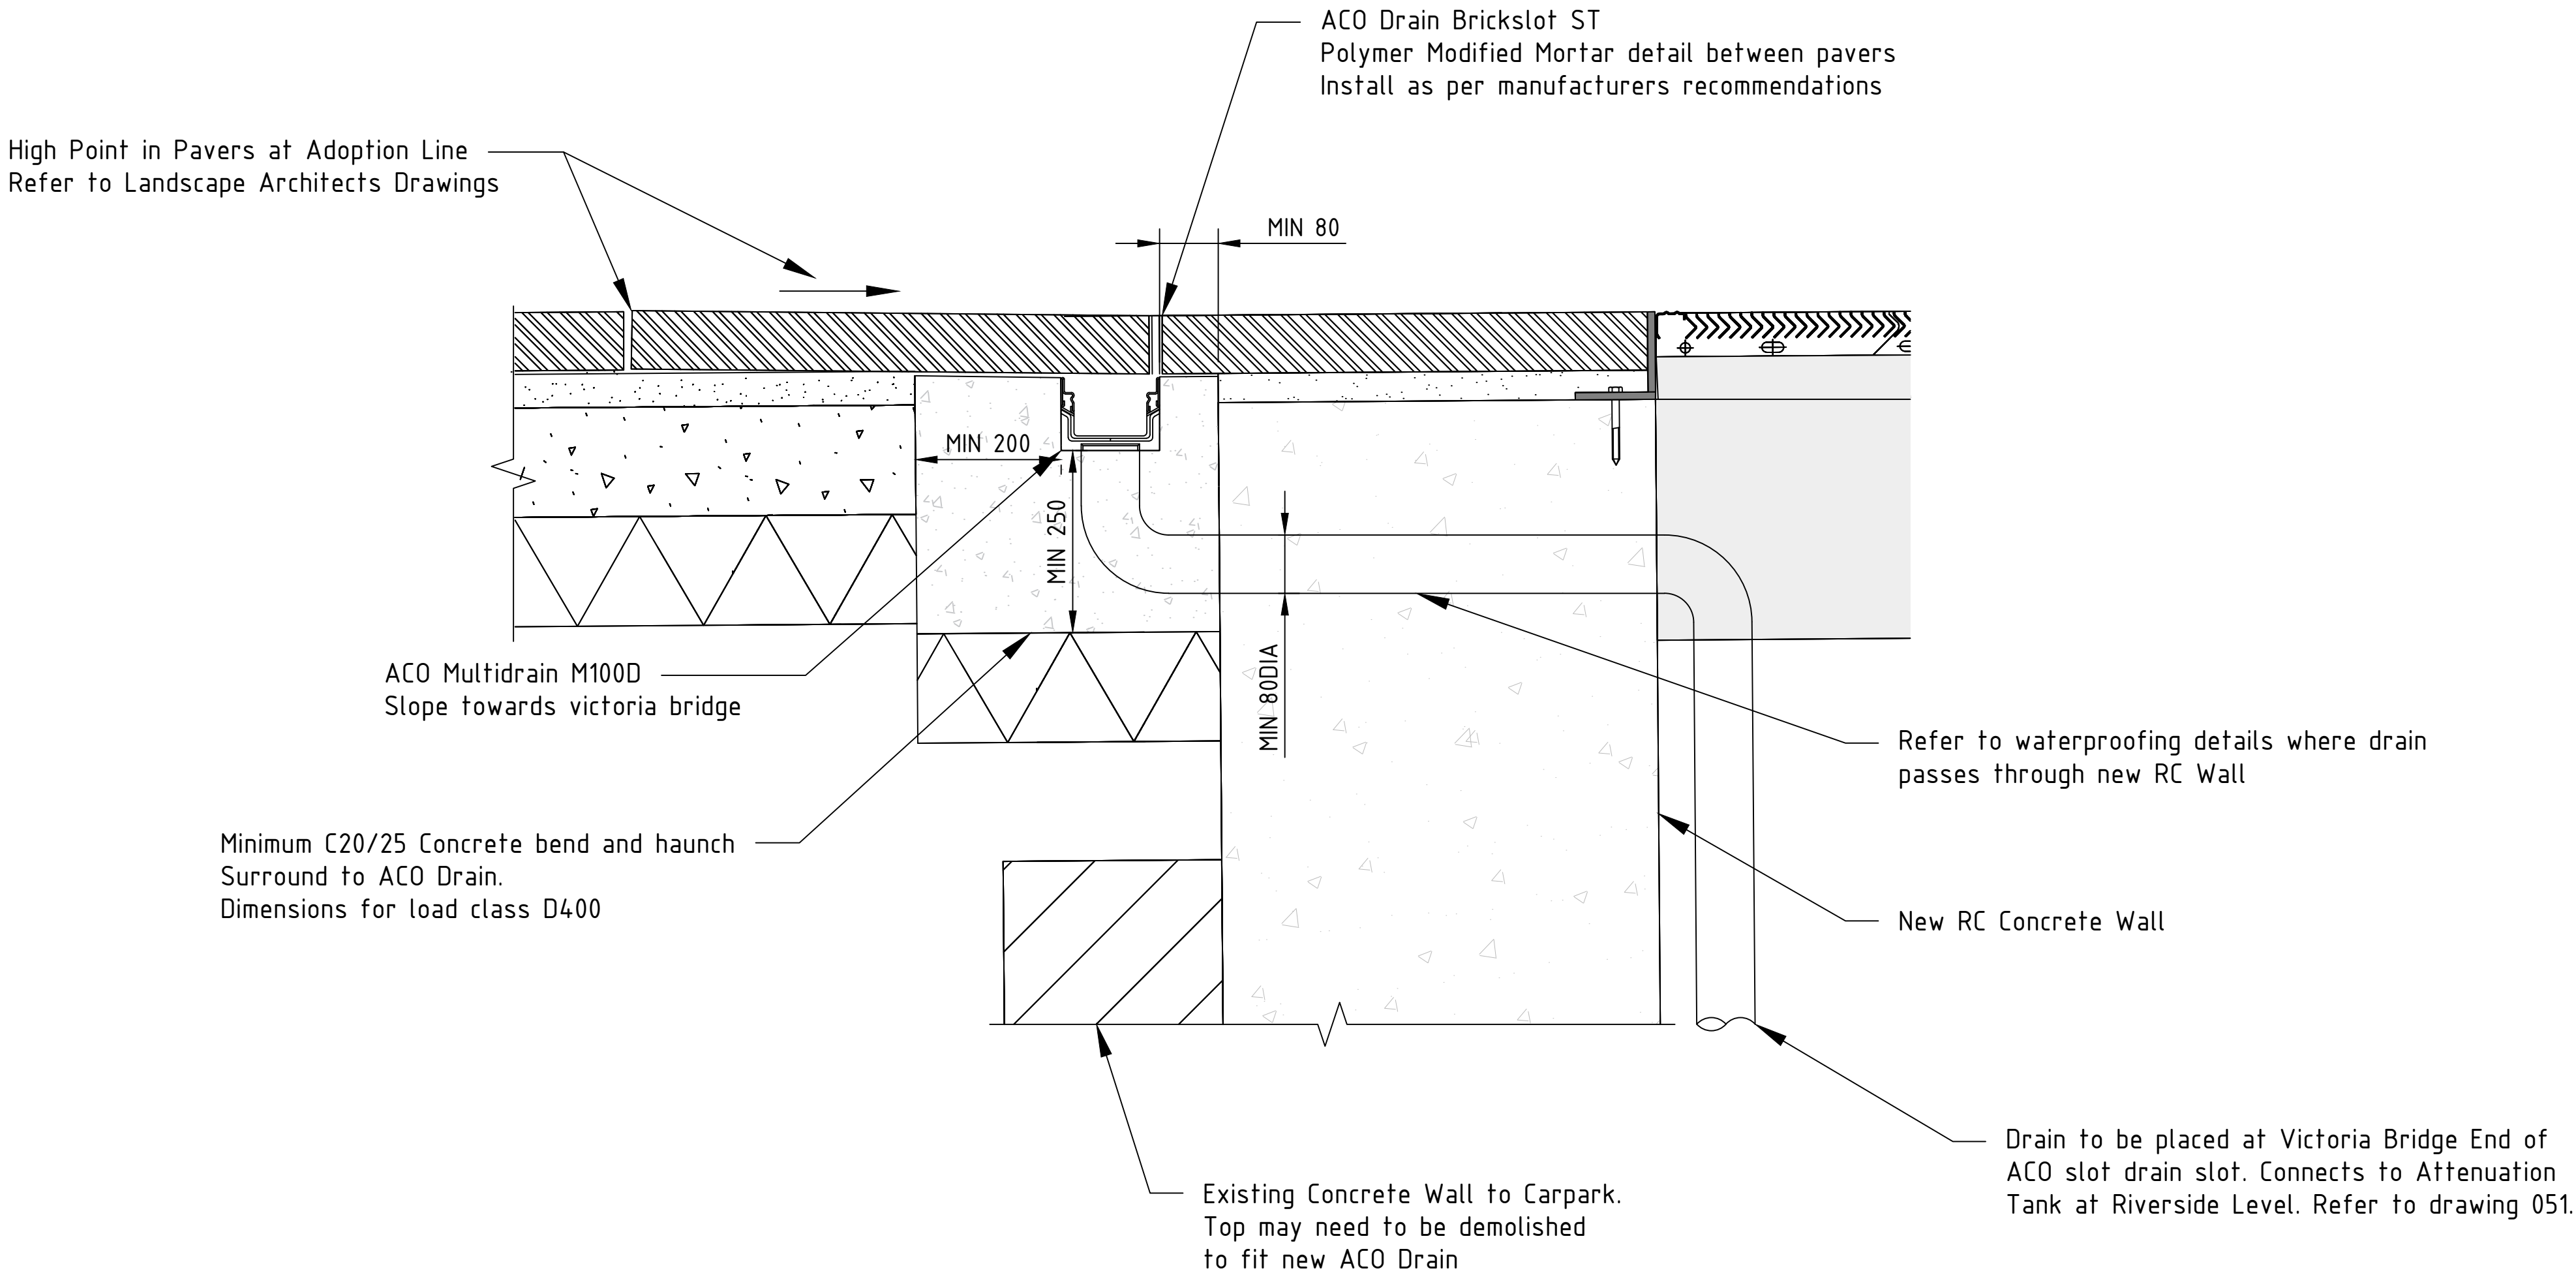

1 VICTORIA BRIDGE STREET ACO DRAIN DETAIL
026

P00	08.06.2022	DRAWING FOR VICTORIA BRIDGE ACO DRAIN			LJK
REV	DATE	DESCRIPTION			RVD
REVISIONS					
CLIENT					
PROPERTY					
ALLIANCE					
GROUP LTD					
London Office —		ALLIANCE			
163 Tower Bridge Road,					
London SE1 3LW					
P / +44 (0) 7999 968 245					
E / info@bgeeng.com					
bgeeng.com —					
PROJECT					
RENAISSANCE					
CIVIL					
GENERAL					
STATUS					
ISSUED FOR INFORMATION					
NOT TO BE ISSUED FOR CONSTRUCTION					
DRAWN	DESIGNED	CHECKED	APPROVED		
JW	LJK	MM	LJK		
DATUM	GRID	SCALE			
OSGB36	BNG	NTS	AT A1 SIZE		
TITLE					
PROPOSED DRAINAGE - UPPER LEVEL					
DRAINAGE DETAILS - SHEET 1					
PROJECT No.		DRAWING No.		REV.	
L20081		REN-BGE-C-GEN-062		P00	