

KEY

- CLAYWORKS NATURAL CLAY PLASTER
FINISH REF: P102
CLAYWORKS SMOOTH BLA-01, TONAL BK 06/06
- DIAMOND MATT EMULSION PAINT/SATIN PAINT
FINISH REF: P30BB 05/022/S (DARK GREY)
DULUX 30BB 05/022
- POLISHED PLASTER WALL
FINISH REF: P101 (LIGHT GREY)
REFER TO FINISHES SCHEDULE
- MIRROR WALL
FINISH REF: G1
REFER TO FINISHES SCHEDULE


NOTE: ALL NEW WALL AND CEILING LININGS AND FINISHES TO ACHIEVE 1 AND 0 SURFACE SPREAD OF FLAME RATING.

NOTE: EXISTING WALL LININGS AND SHADOW GAPS TO BE RETAINED WHERE POSSIBLE.

NOTE: NEW WALL LININGS IN RETAIL AREA TO HAVE SHADOW GAP TO MATCH EXISTING WALL LININGS.

NOTE: CONTRACTOR TO ENSURE SUITABLE PLY PATTERESSES FOR SHOPFIT FIXINGS.

NOTE: WORK TO BACK OF HOUSE AREAS TO BE MINIMAL, REDECORATION ONLY. MINT VELVET TO CONFIRM BACK OF HOUSE REQUIREMENTS.

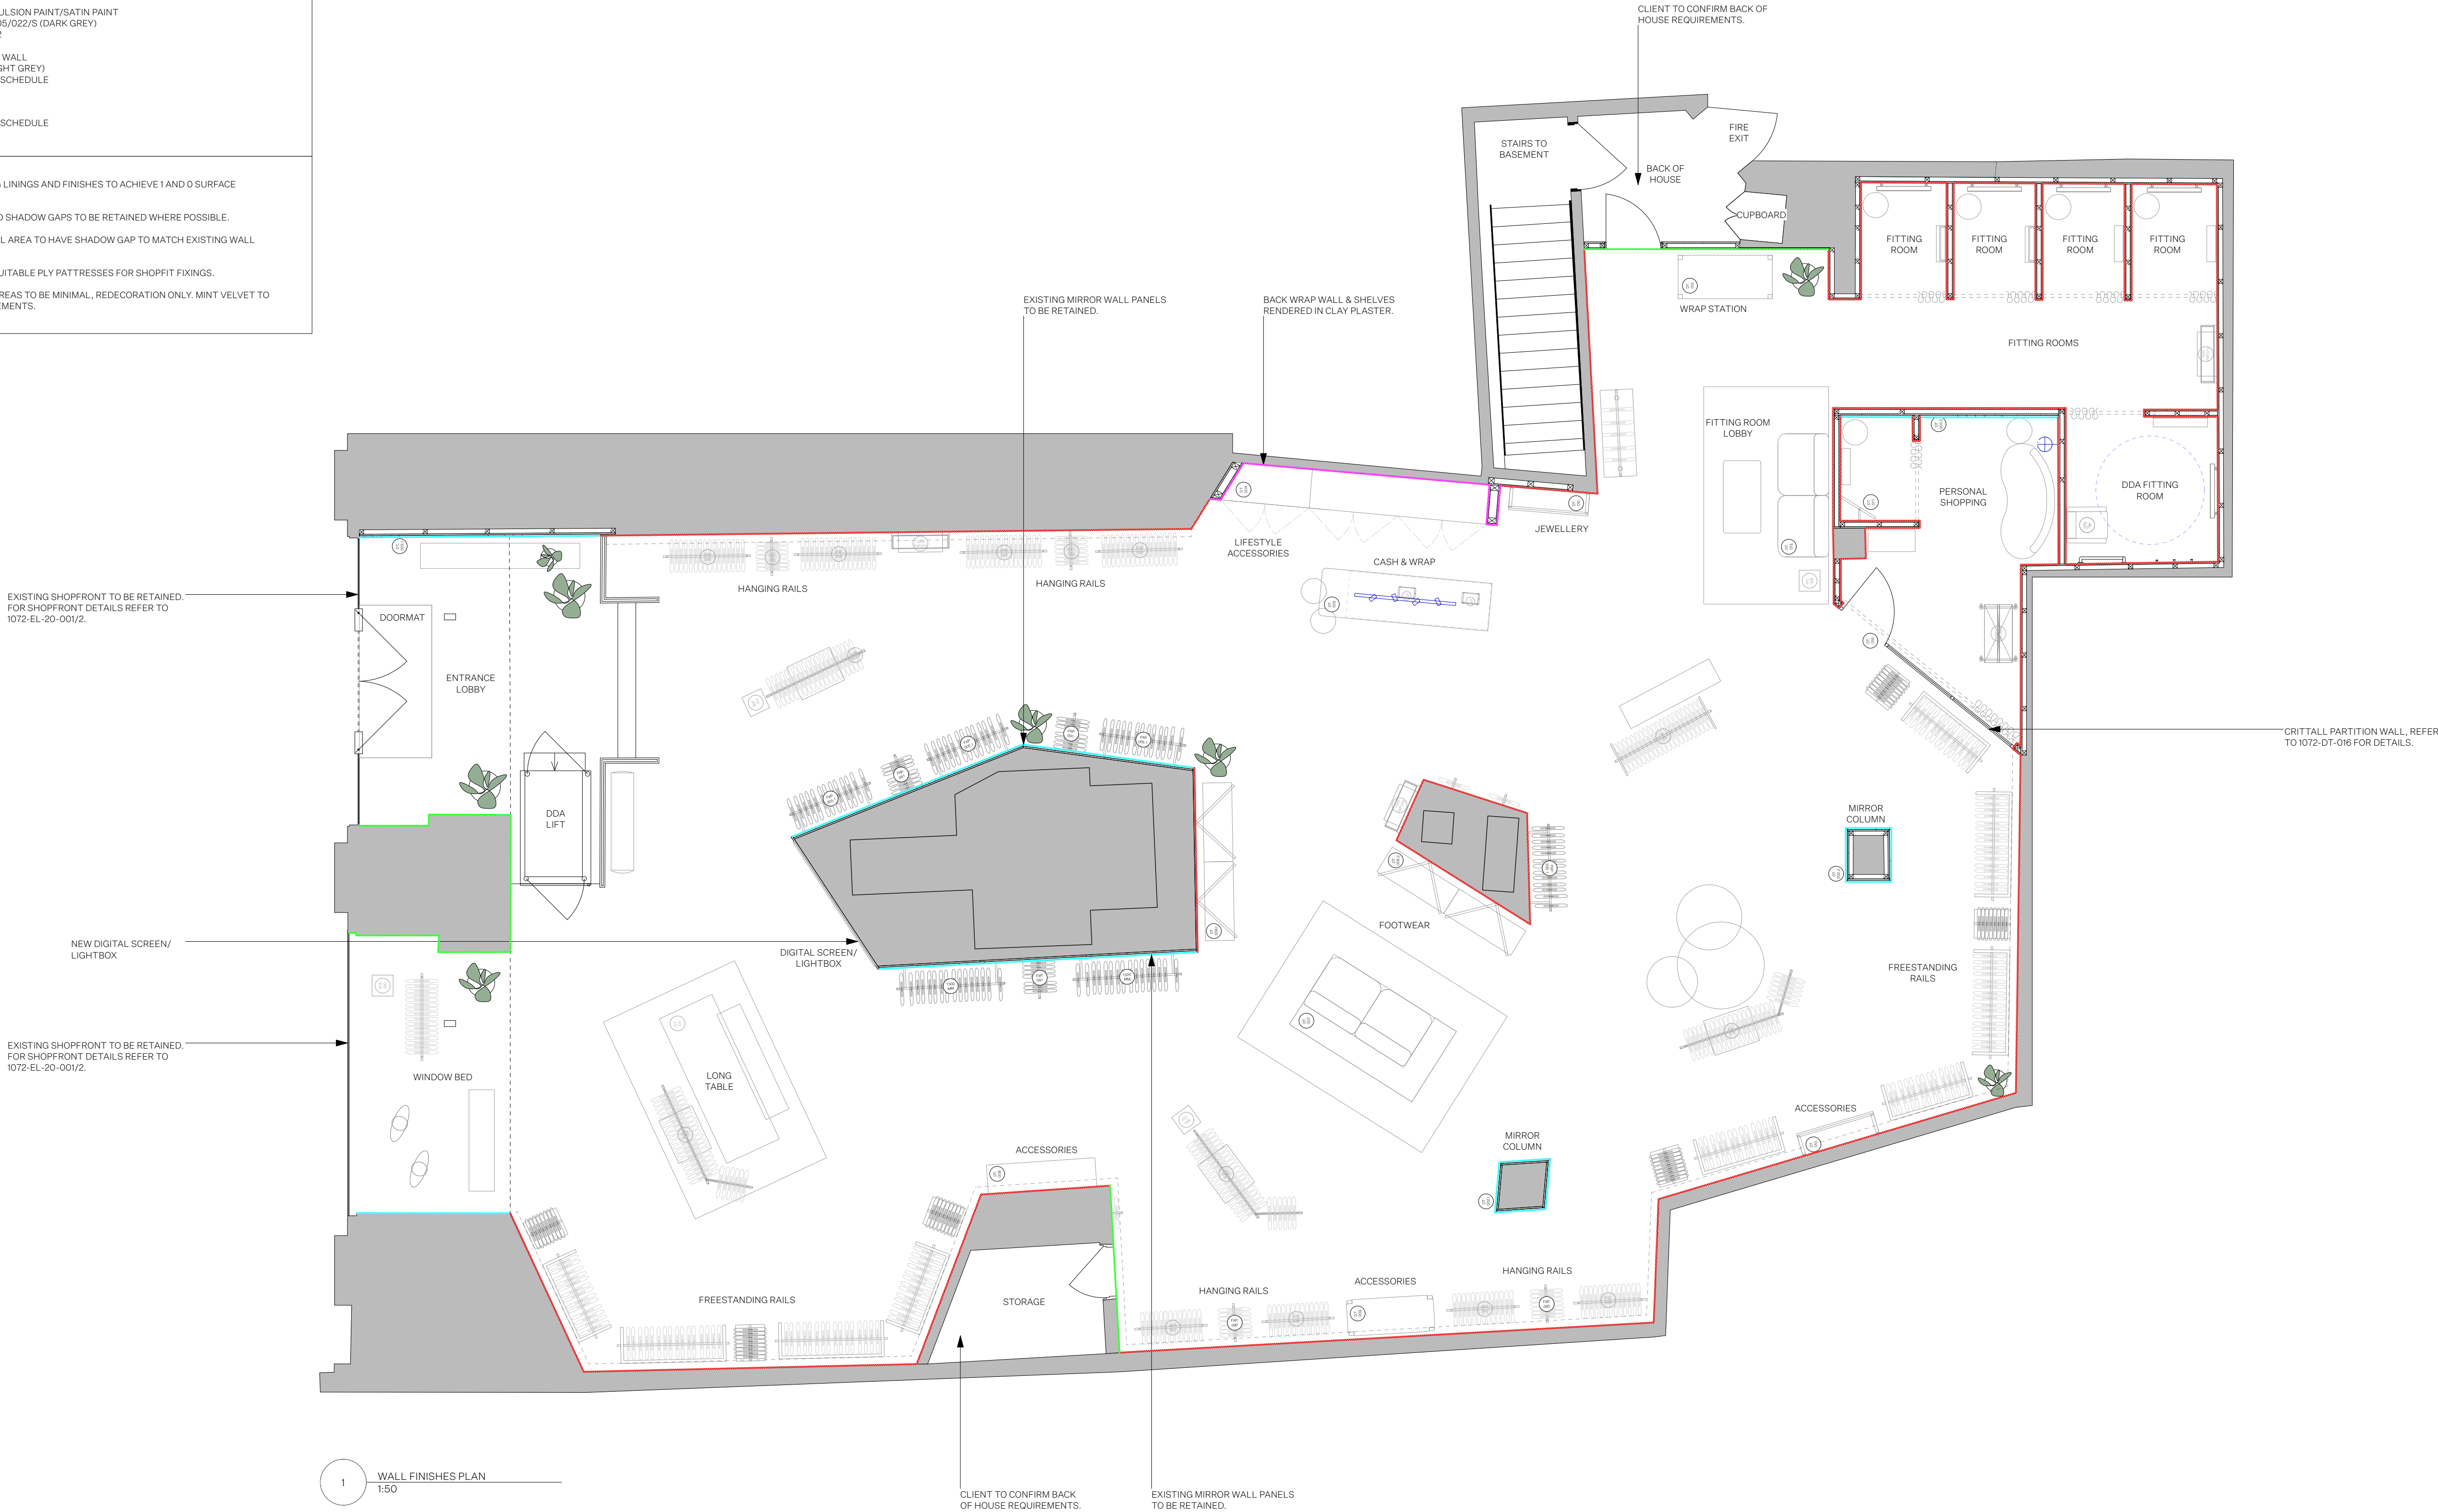

1 WALL FINISHES PLAN
1:50