





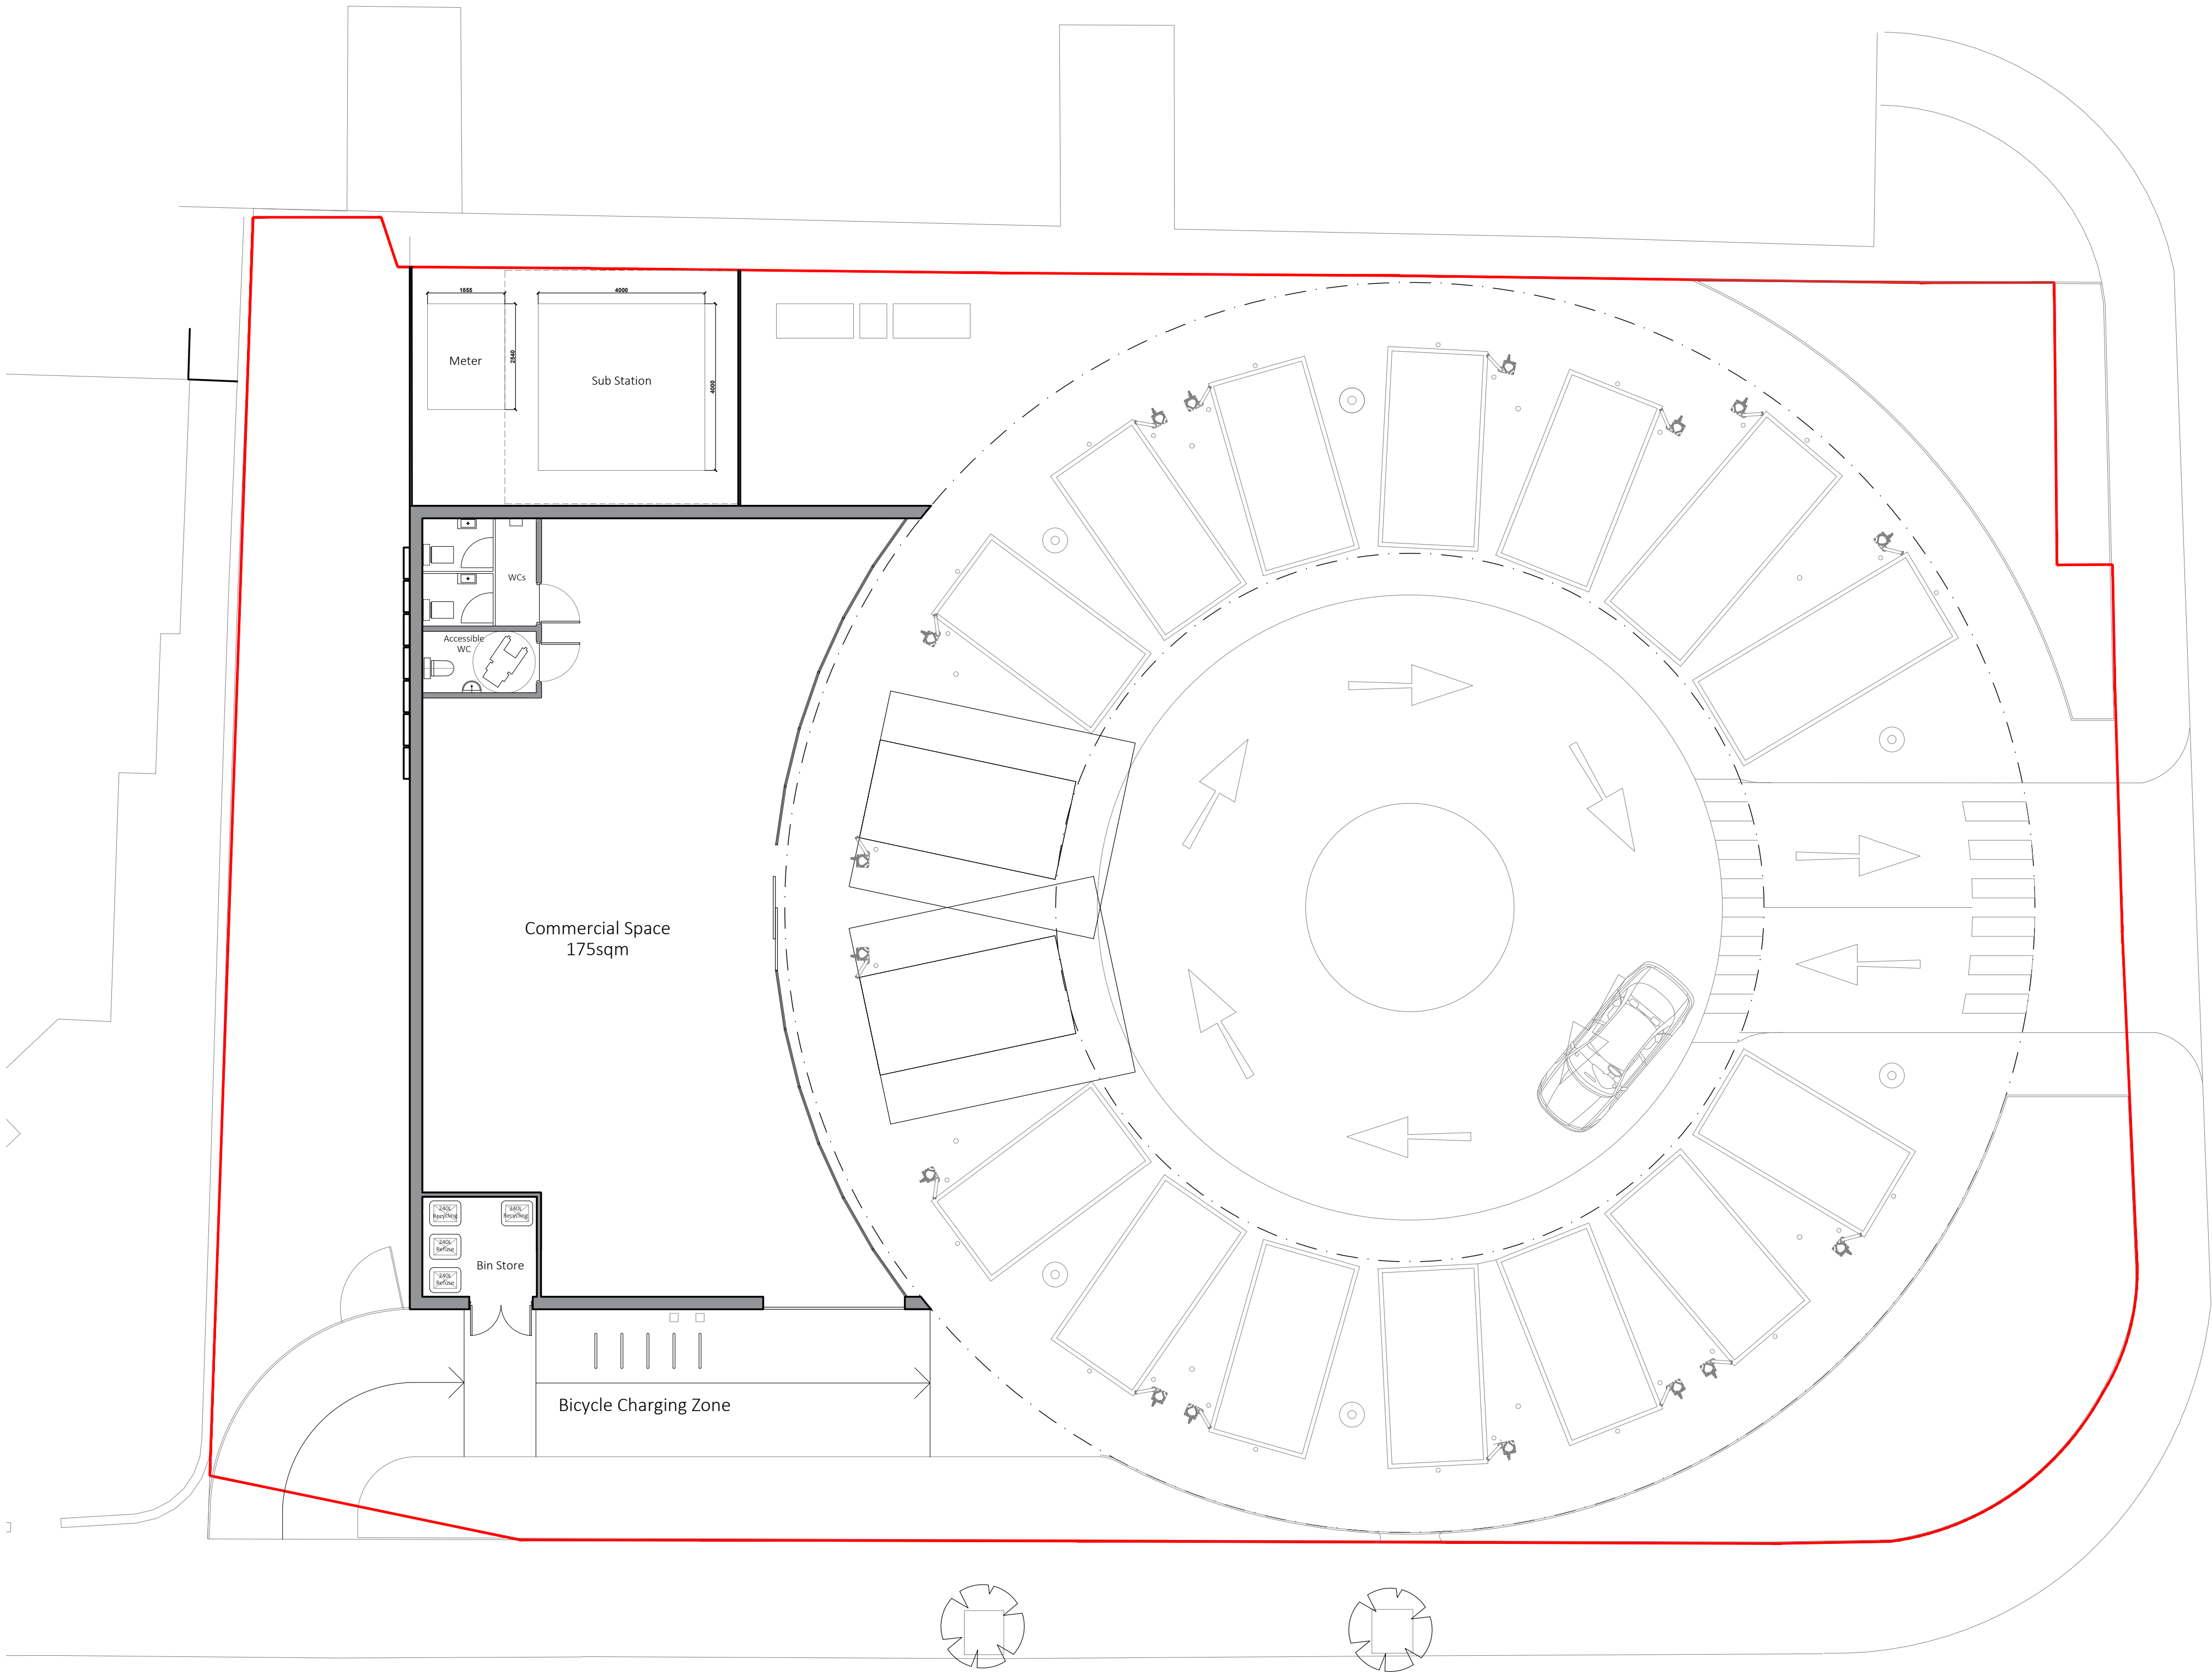

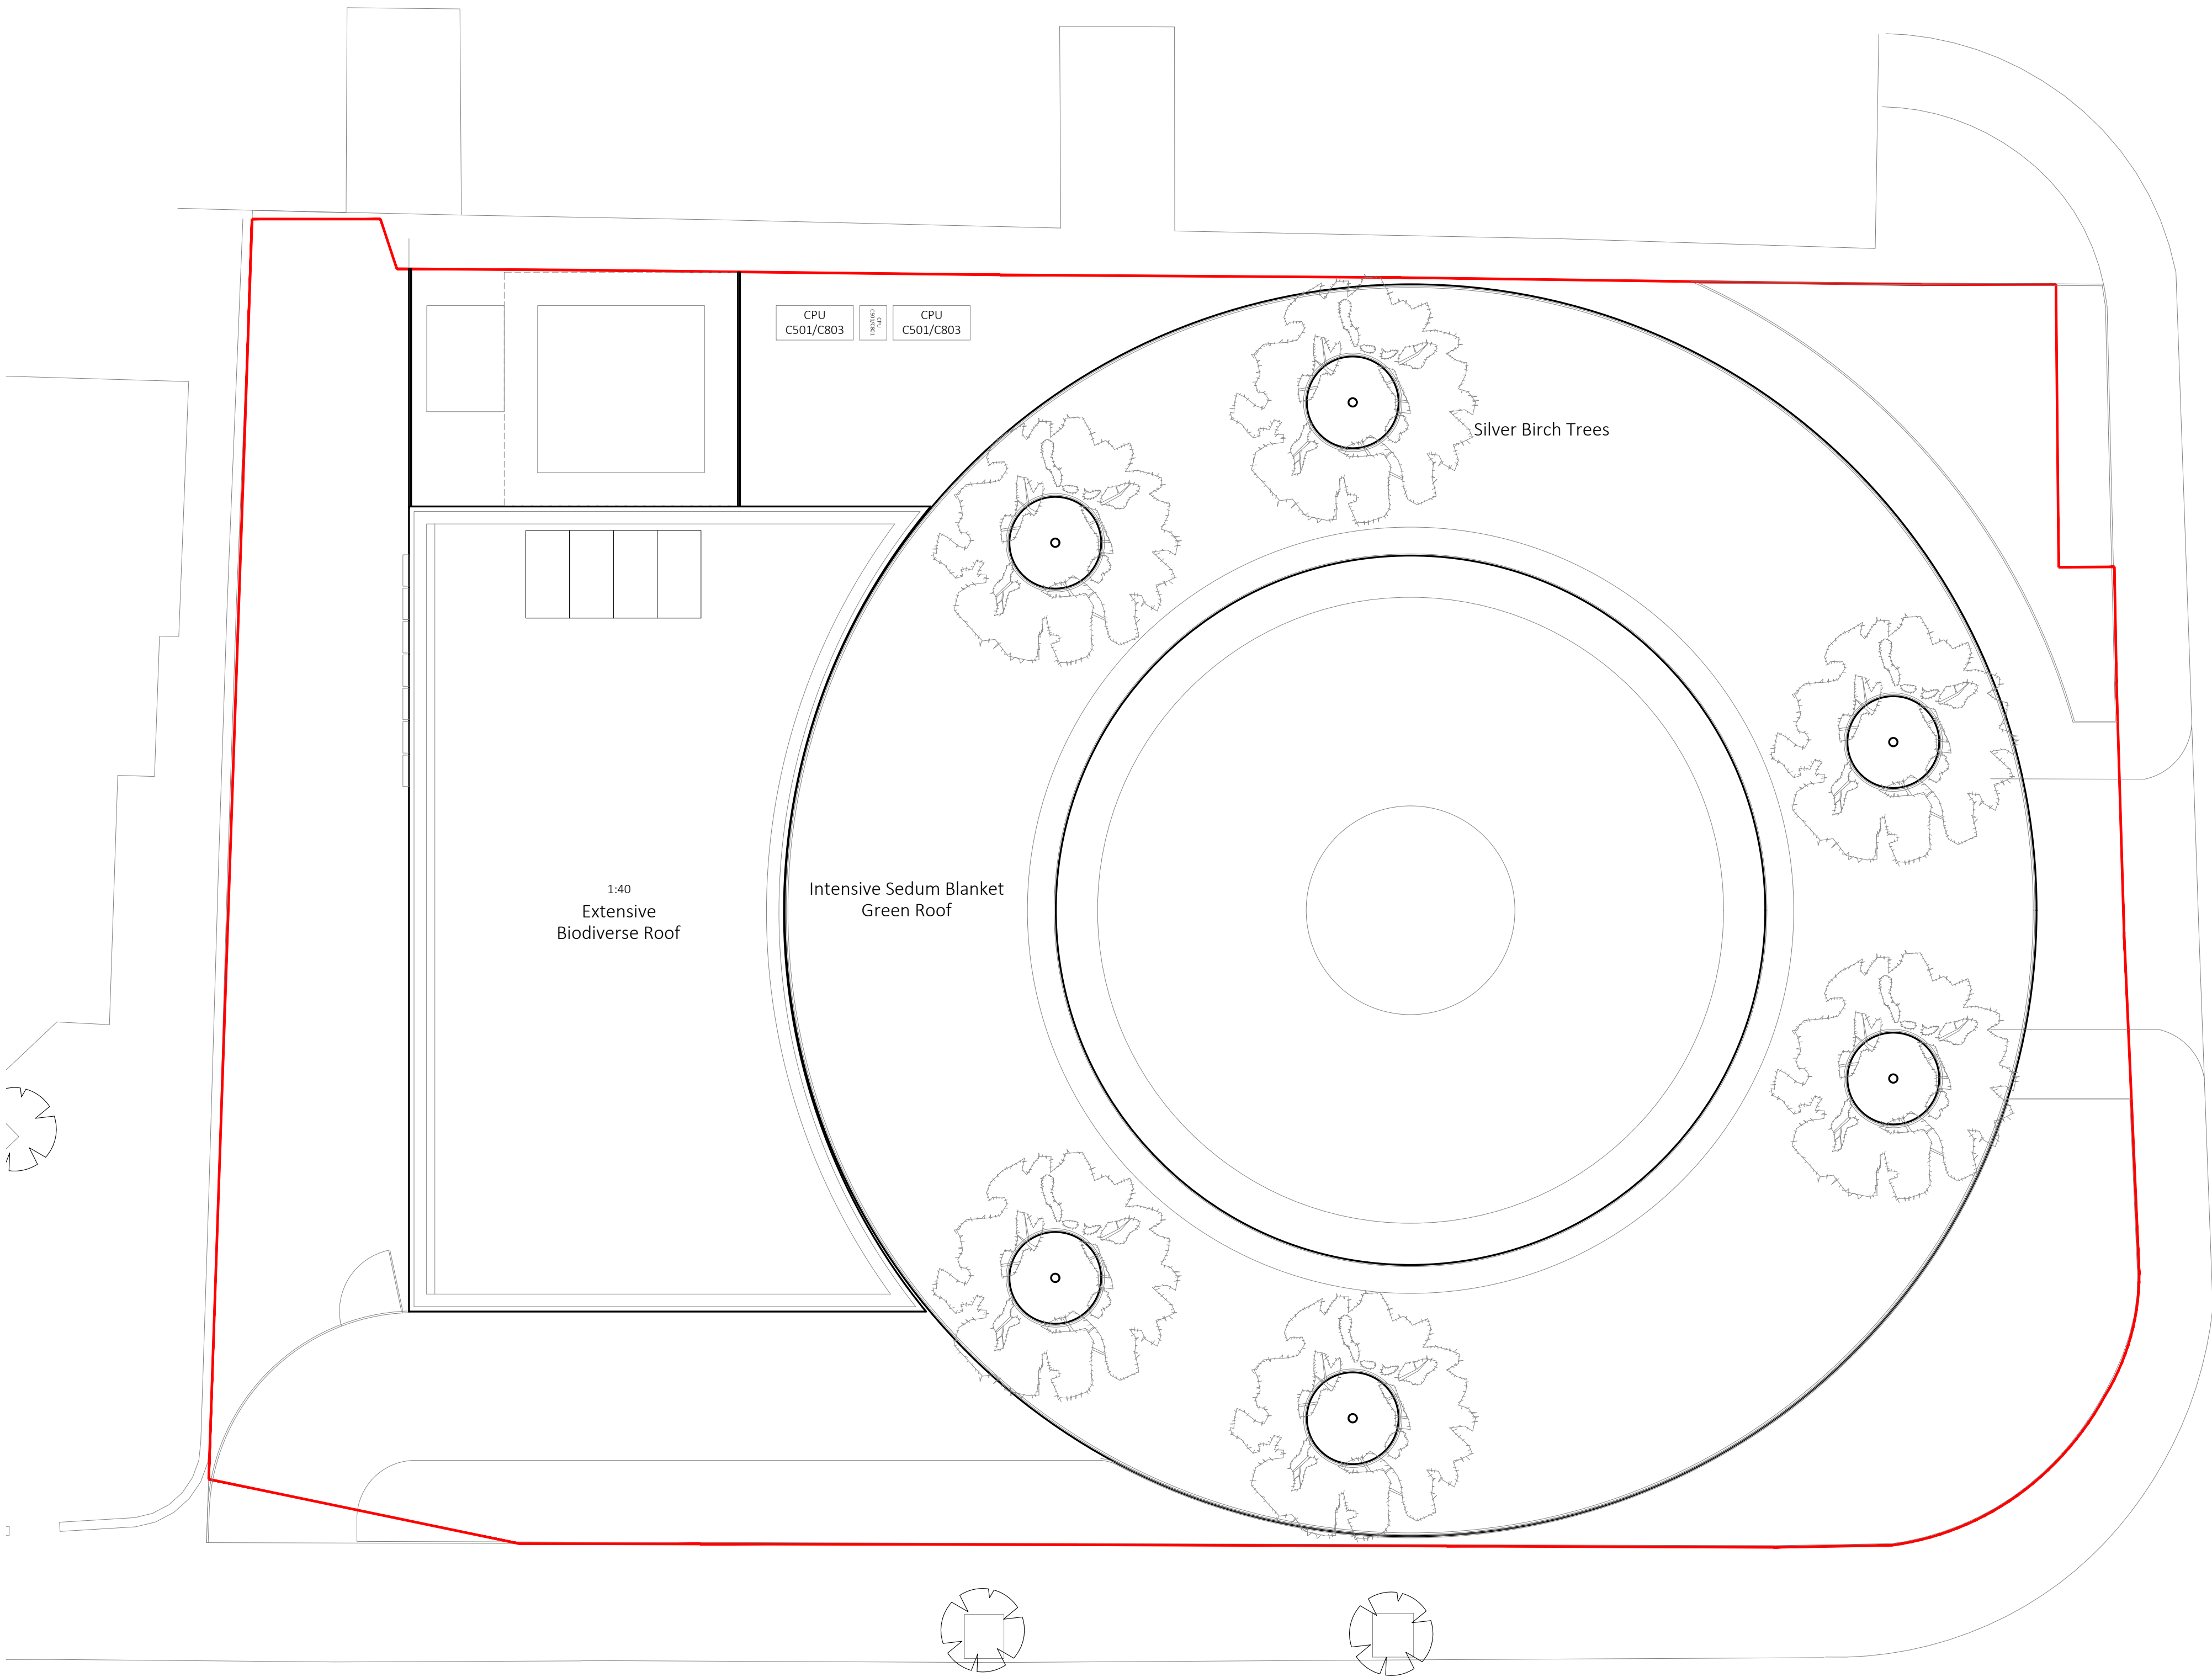

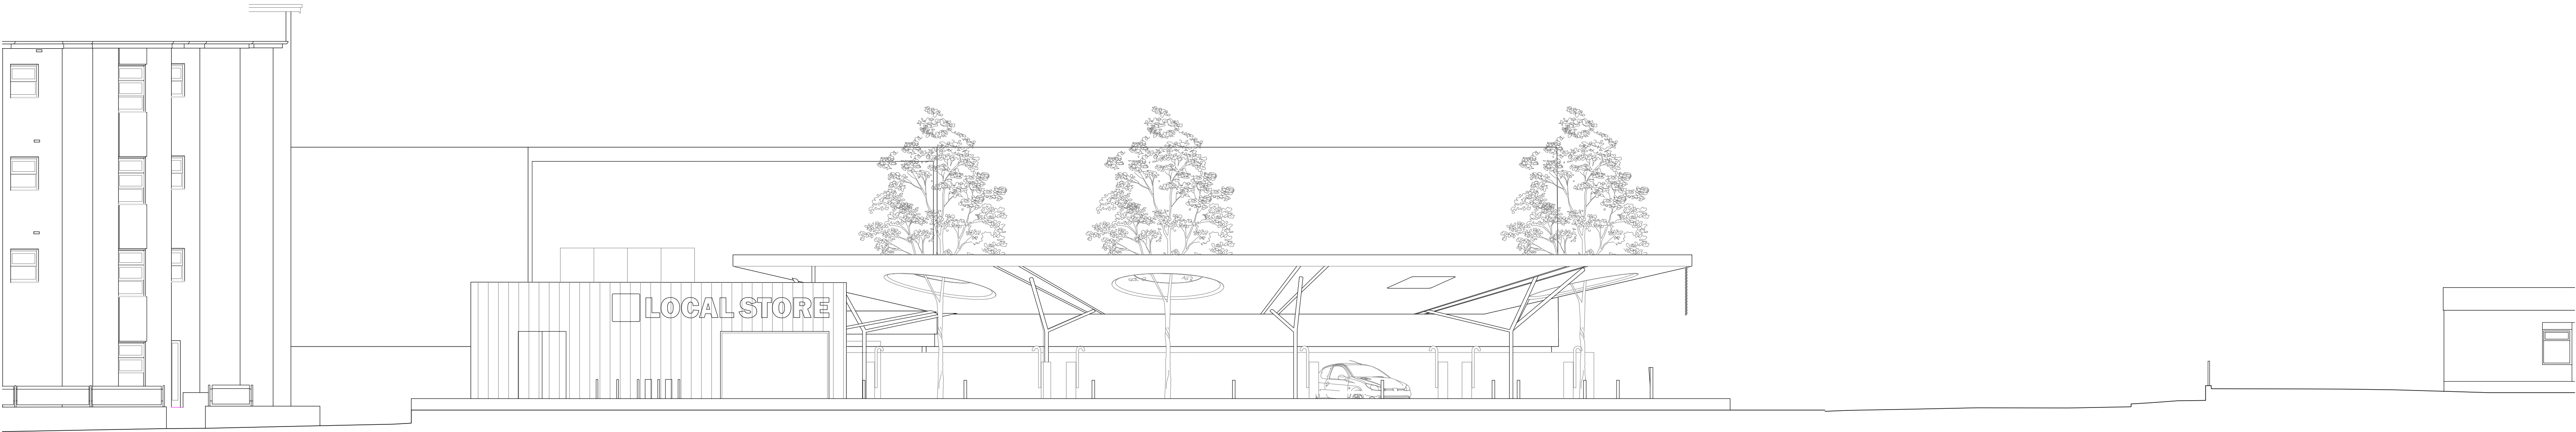

P1	2023.01.16 2022.11.29	ISSUE Planning ISSUE Planning	LL EL	EL						
rev	date	description	revised by	audited by						
stage PLANNING	drawing title PROPOSED Oldham Road Elevation			suitability code XX						
CONTRACTORS ARE NOT TO SCALE DIMENSIONS FROM THIS DRAWING										
ARCHITECT that		68-80 Hanbury Street London E1 5JL								
		info@architectthat.com www.architectthat.com								
		client Be.EV	project Reliance Street Oldham							
		THIS DRAWING IS COPYRIGHT								
scale 1:100@A1 1:200@A3	drawn by LL	audited by EL	job no 596	originator LPA	zone ZZ	level GR	type DR	role A	dwg no 3.2001	revision P2

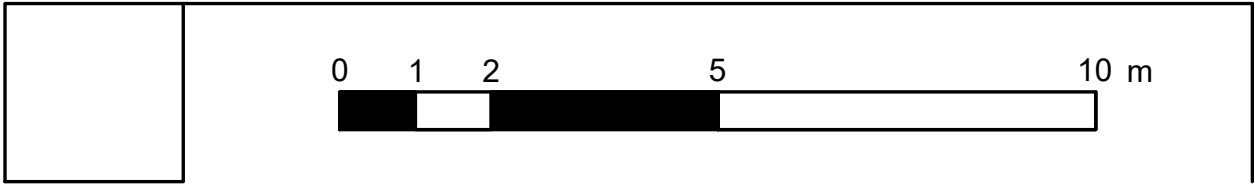

P1	2022.11.29	ISSUE Planning				LL	EL			
rev	date	description				revised by	audited by			
stage PLANNING		drawing title PROPOSED Reliance Street Elevation				stability code XX				
ARCHITECT that						CONTRACTORS ARE NOT TO SCALE DIMENSIONS FROM THIS DRAWING				
						68-80 Hanbury Street London E1 5JL		info@architectthat.com www.architectthat.com		
						client Be.EV		project Reliance Street Oldham		
						THIS DRAWING IS COPYRIGHT				
scale 1:100@A1 1:200@A3	drawn by LL	audited by EL	job no 596	originator LPA	zone ZZ	level GR	type DR	role A	dwg no 3.2002	revision P1



P2	2023.01.16	ISSUE Planning	LL	EL						
P1	2022.11.29	ISSUE Planning	LL	EL						
rev	date	description	revised by	audited by						
stage PLANNING		drawing title PROPOSED Section		suitability code XX						
ARCHITECT that			CONTRACTORS ARE NOT TO SCALE DIMENSIONS FROM THIS DRAWING							
			68-80 Hanbury Street London E1 5UL client Be.EV							
			info@architectthat.com www.architectthat.com							
			project Reliance Street Oldham							
THIS DRAWING IS COPYRIGHT										
scale 1:100@A1	drawn by LL	audited by EL	job no 596	originator LPA	zone ZZ	level GR	type DR	role A	dwg no 3.3001	revision P2