


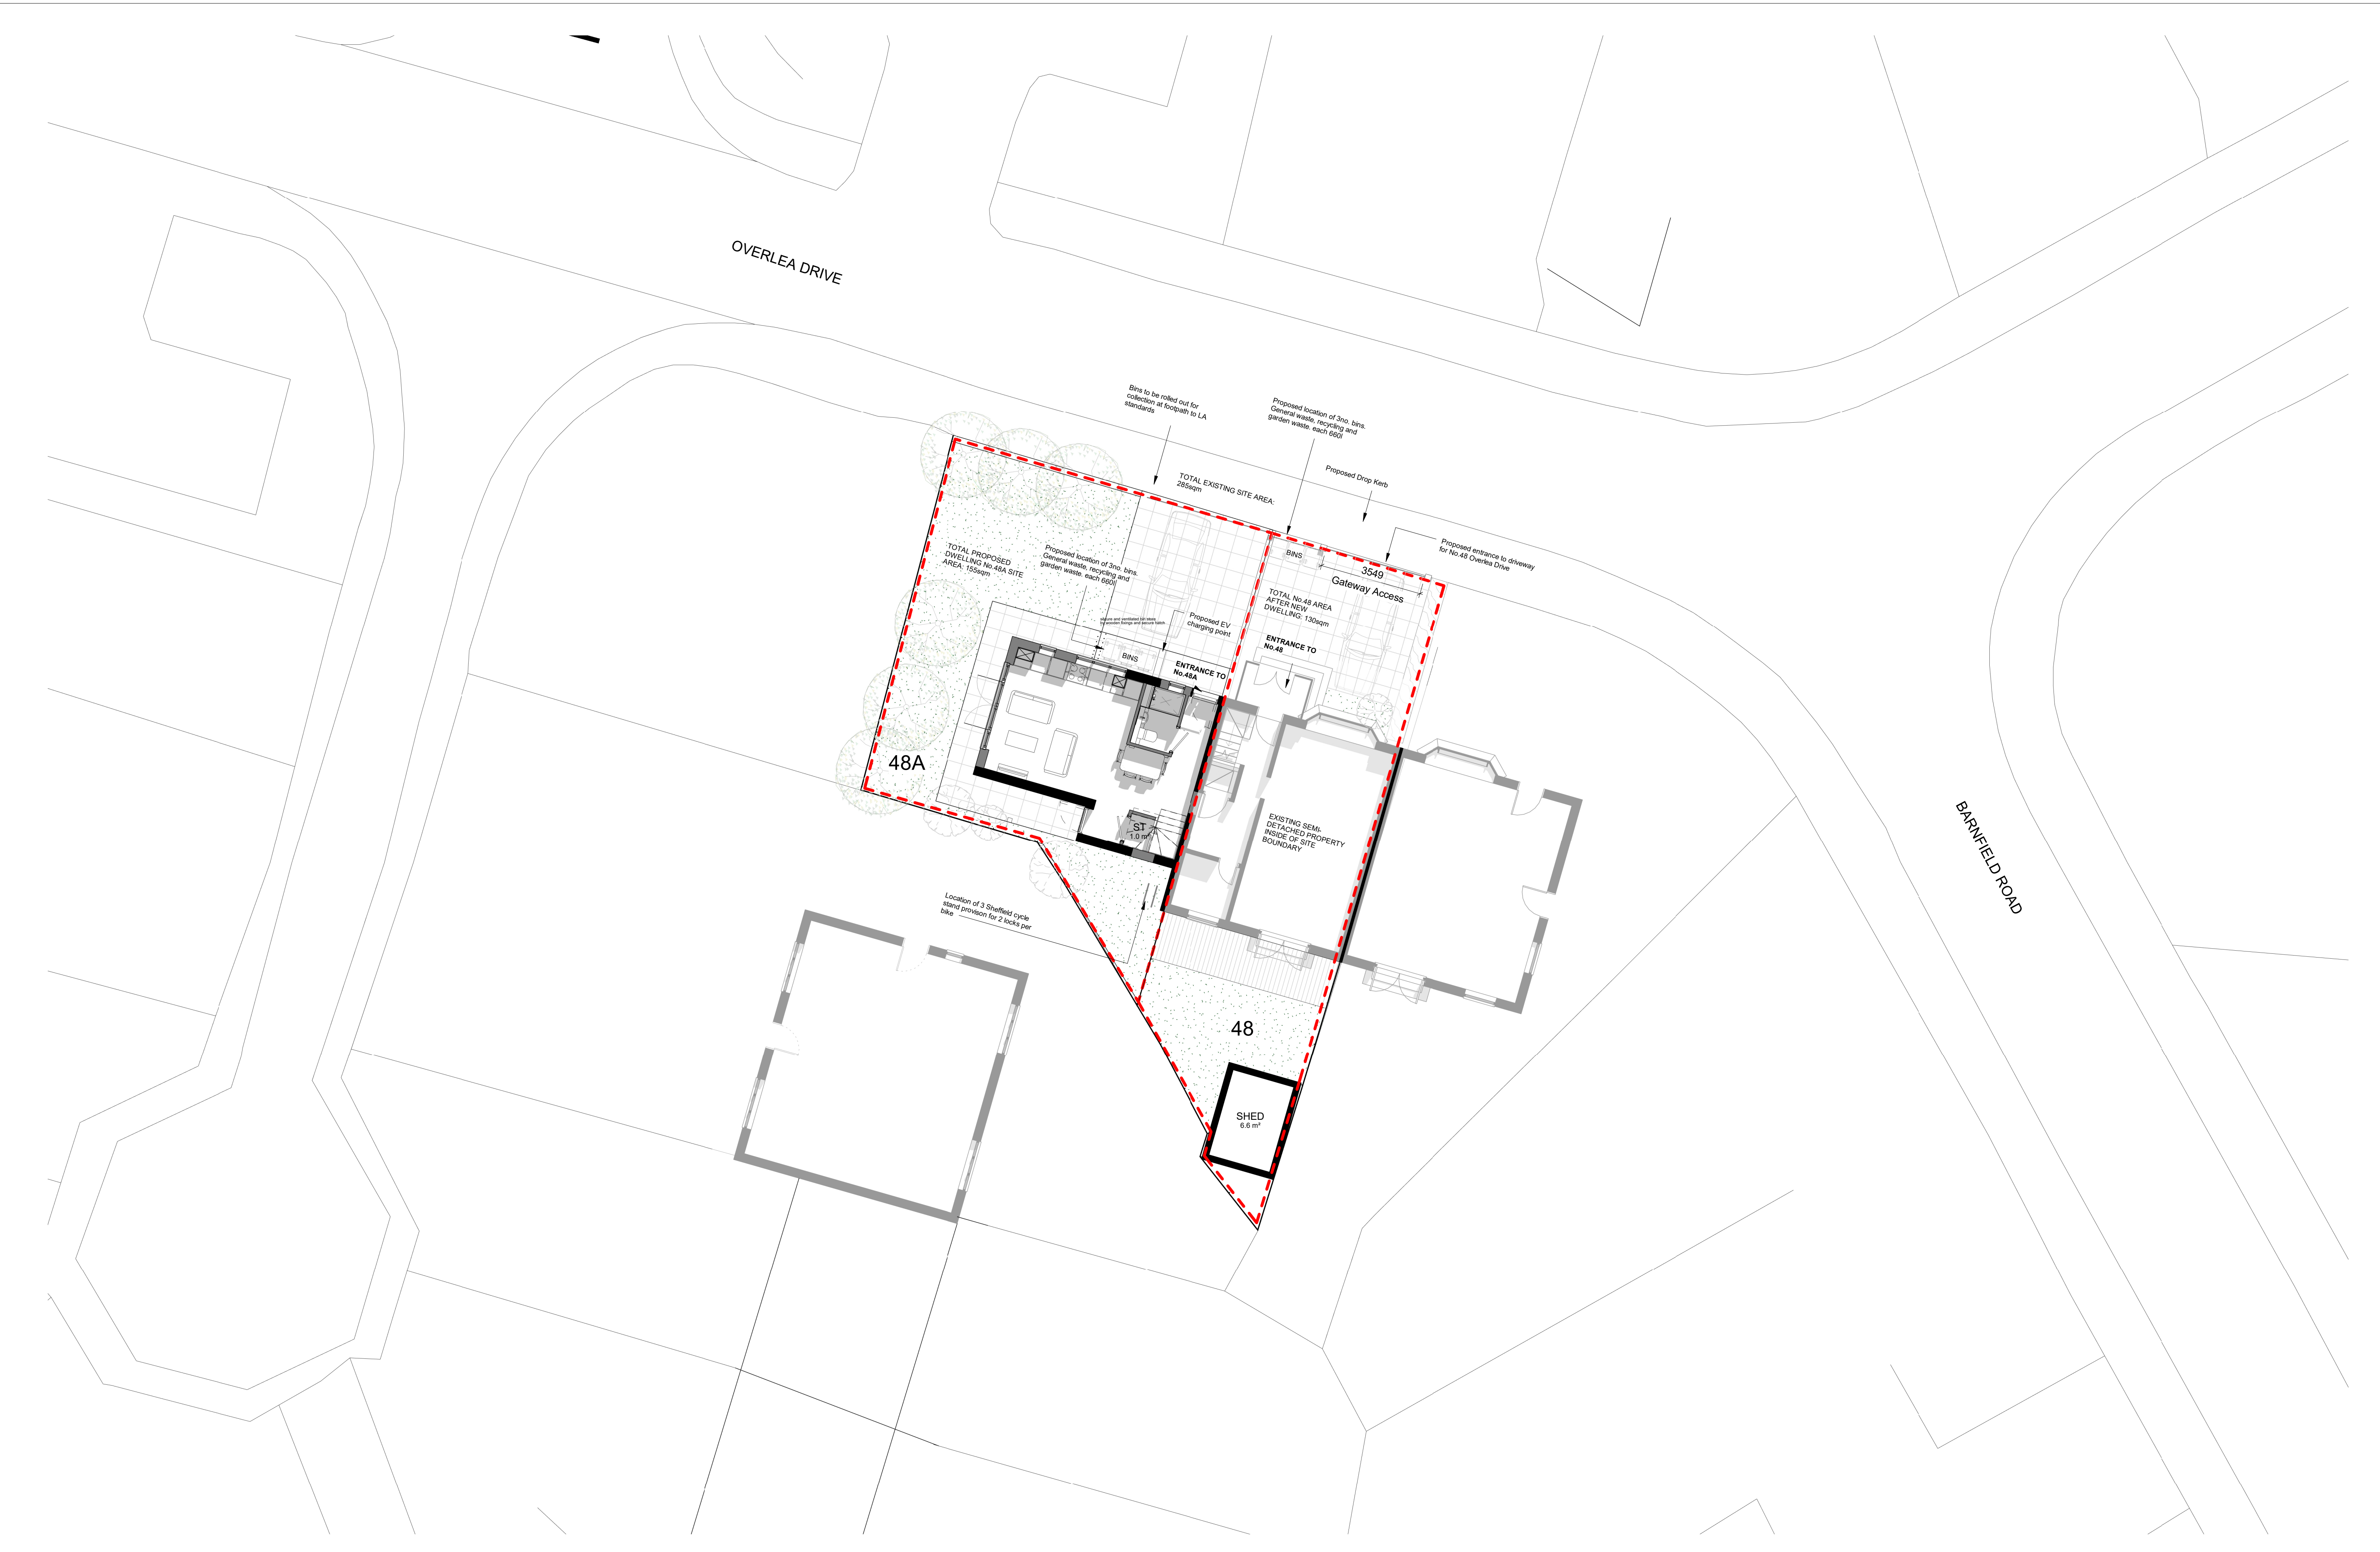


revision	date	drawn	description
-	10.08.20	TH3M	ISSUED FOR PLANNING
A	19.03.23	KH	Cycle and refuse provision added

Do not scale from drawings unless by agreement with architect. Use figured dimensions only. Check all dimensions on site prior to commencing the works. Drawing to be read in conjunction with other relevant consultant information.

This drawing is the copyright of BARCX Ltd and must not be copied or reproduced in part, or in whole, without the express permission of the architect. Drawing to be read in conjunction with specification.

BARCX

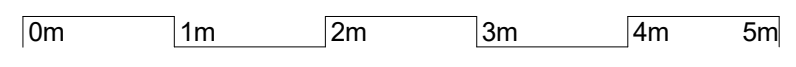

Site Plan PROPOSED	T-0123-1-0101-Site Plan	A
Mr Bilbas 48 Overlea Drive	number	revision
FOR PLANNING	1:50 @ A1 scale	0123 job reference
		MGS drawn