



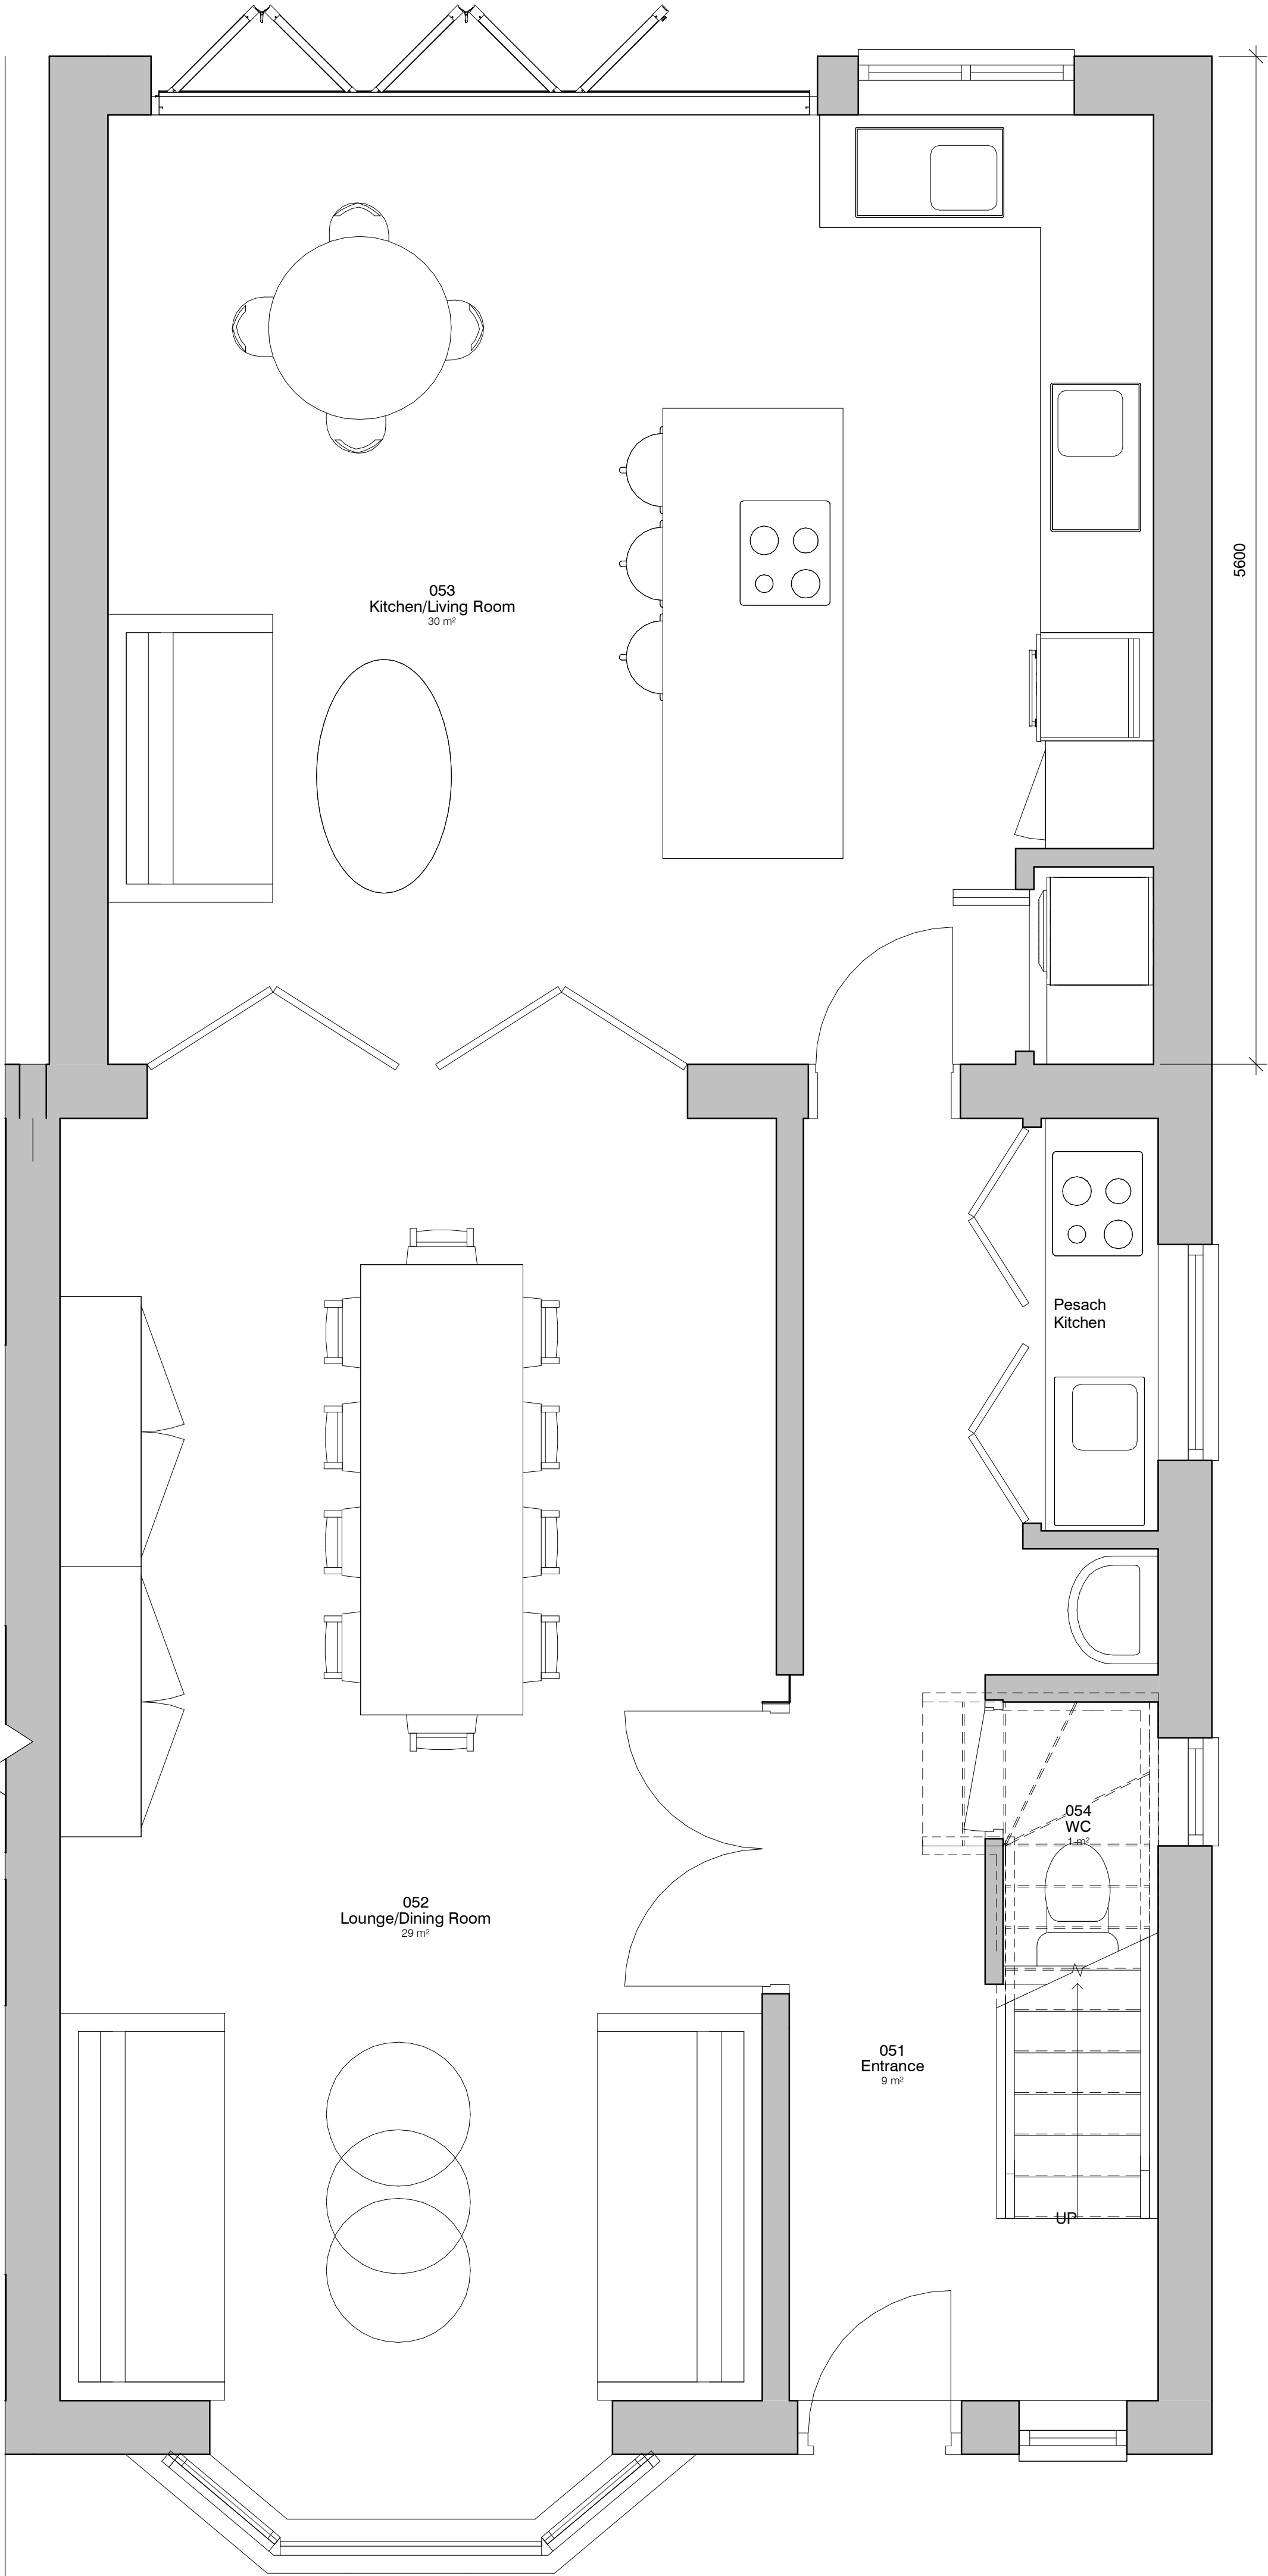




1. Level 0 - GA Proposed

1:25

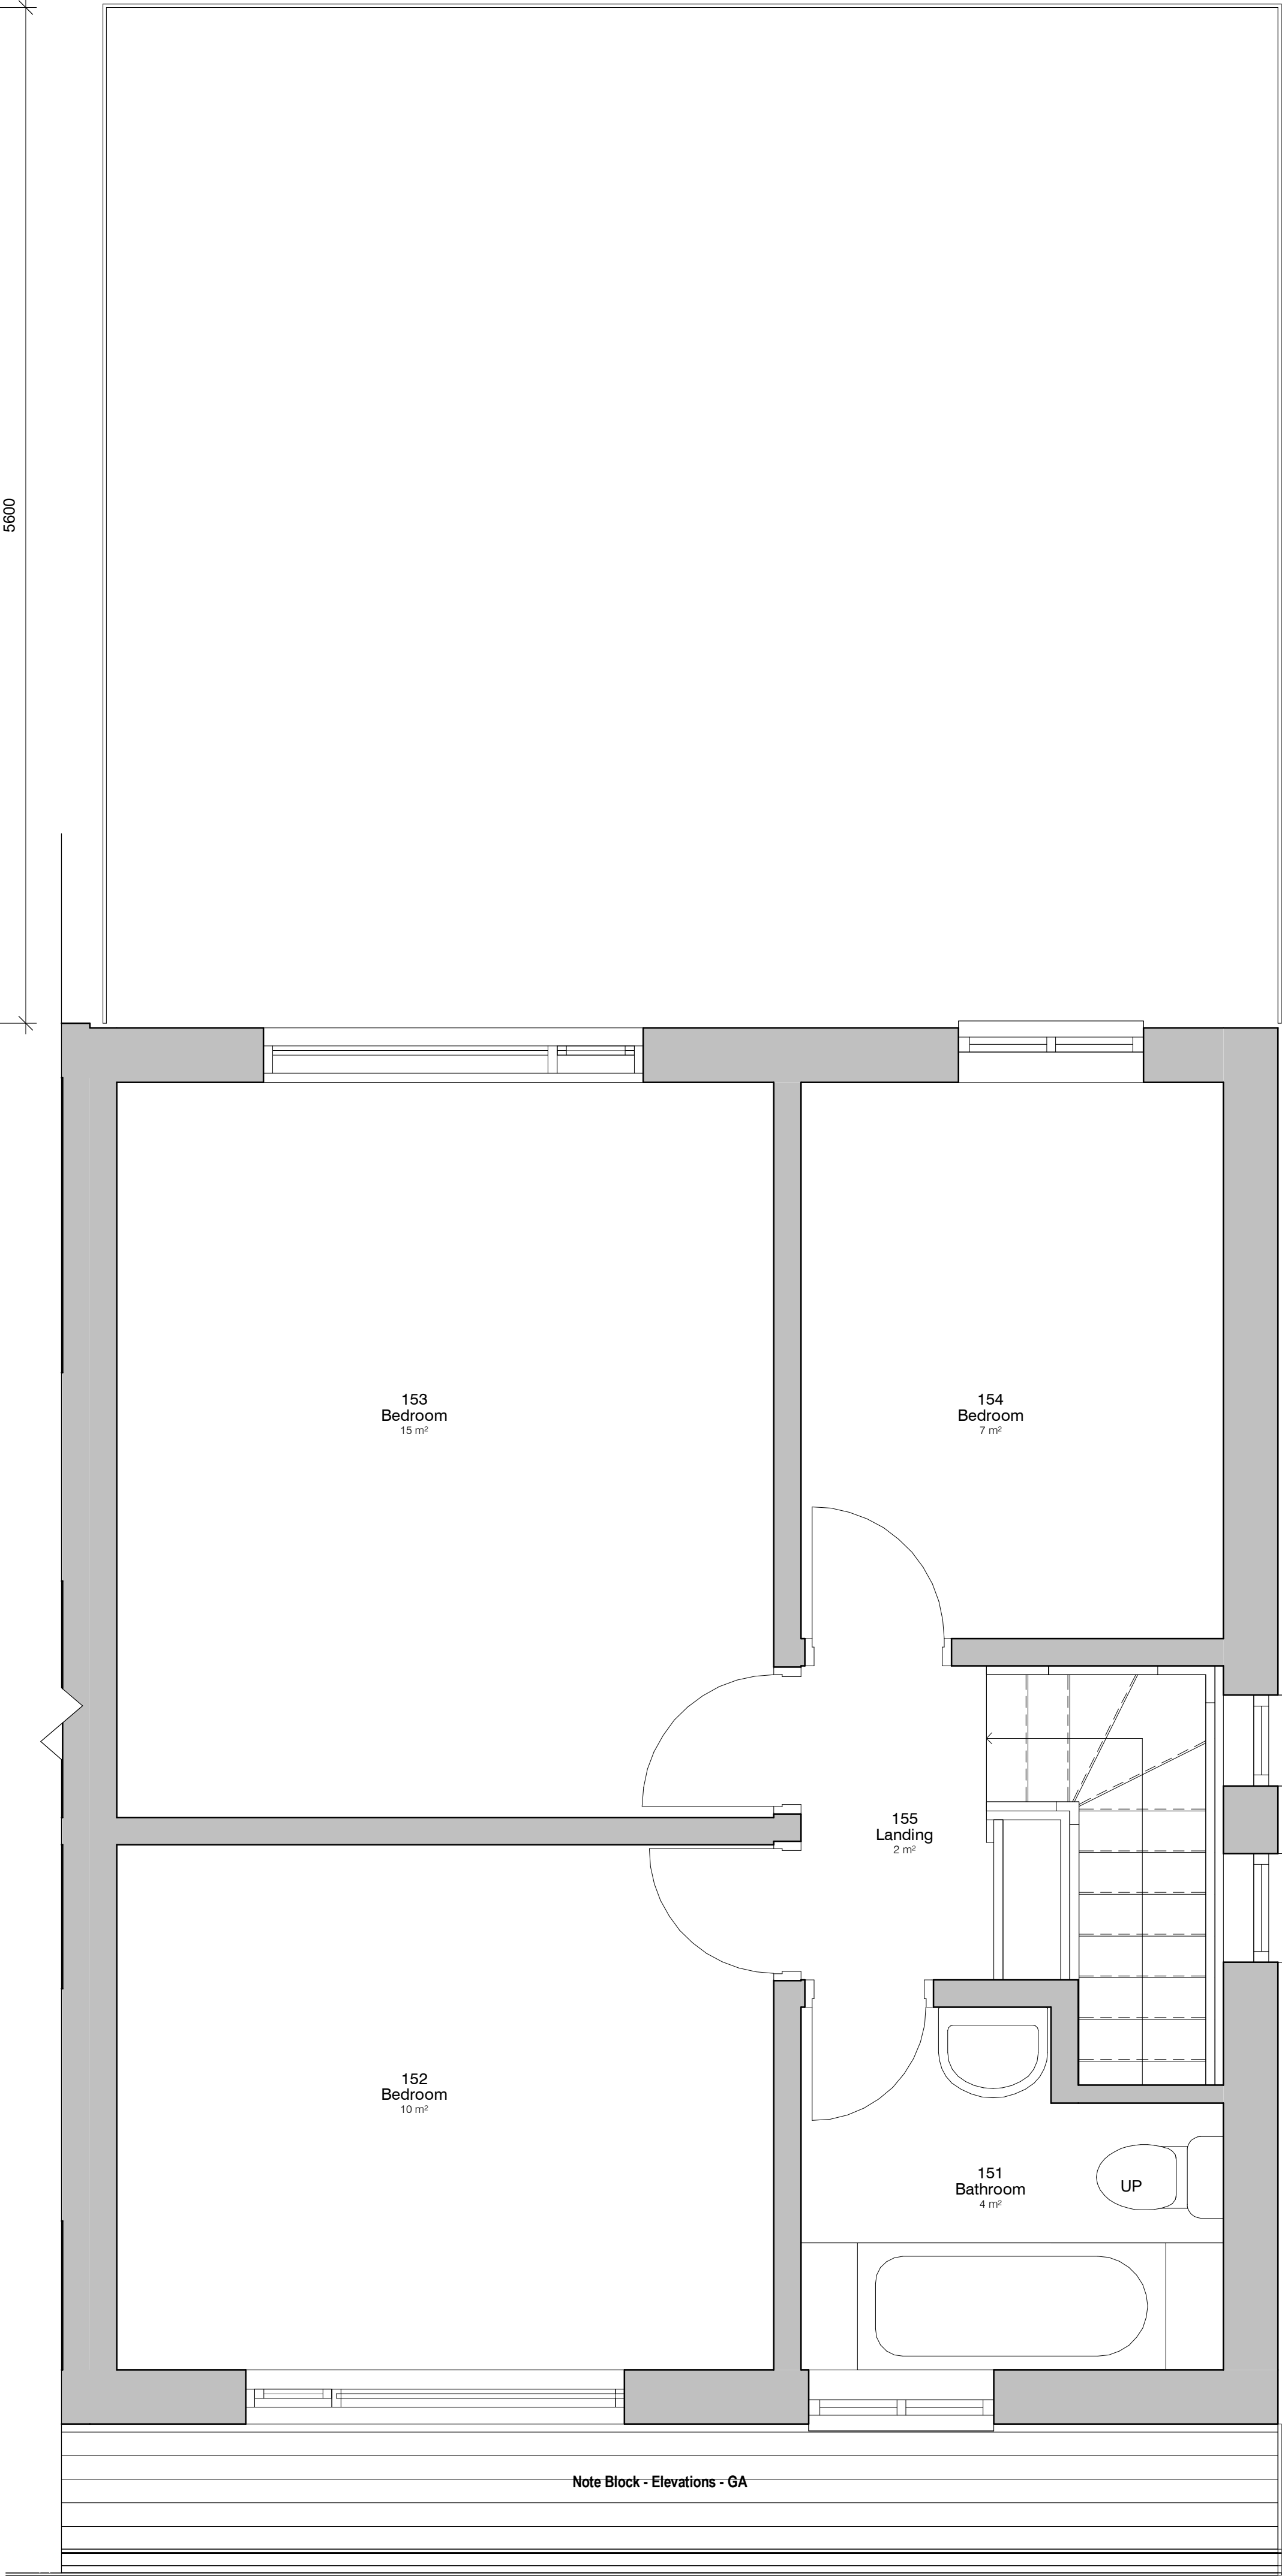

2. Level 1 - GA Proposed

1:25

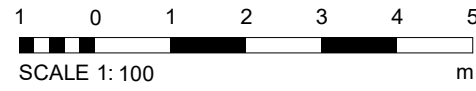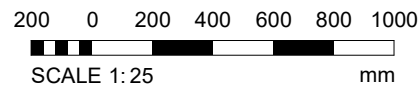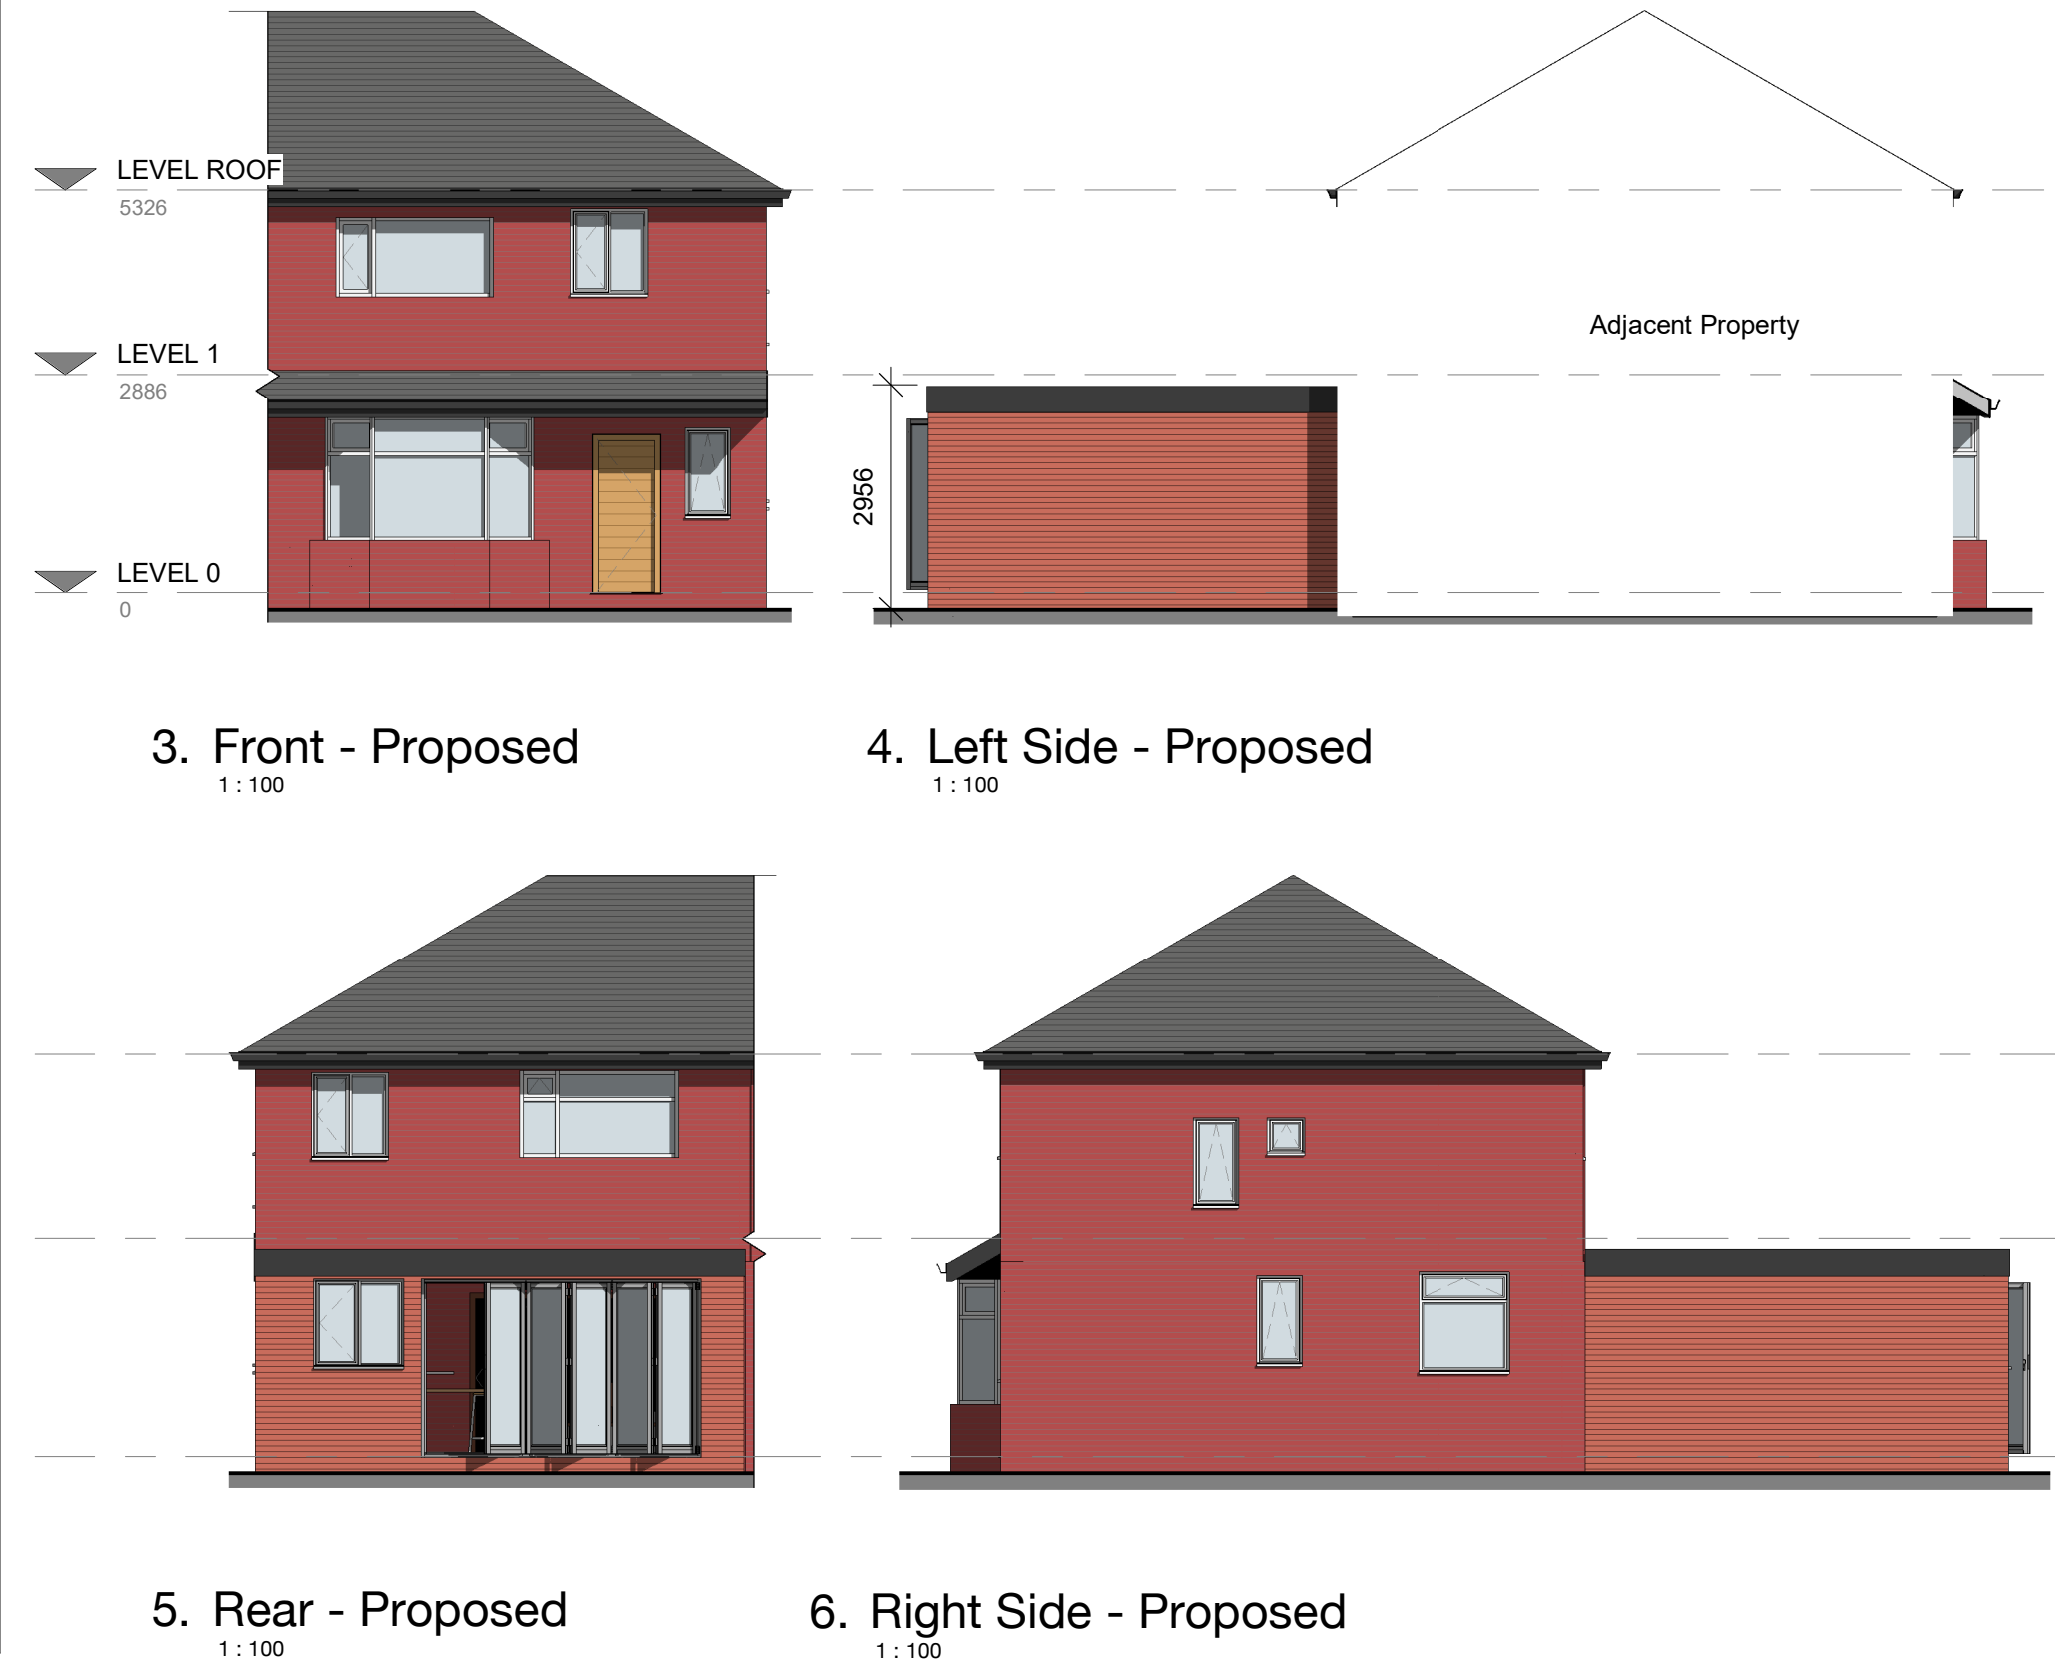

reduce height of extension		YNO 14/03/22	
REV	DESCRIPTION	BY	DATE
PROJECT		DRAWN BY	
55 Edilom Road	SCALE B A1	DATE	YNO
	As indicated	10 JAN 2023	
CLIENT		STATUS	
Chaim Fromer	Client		
TITLE		PROJECT NO.	
Proposed GA Plans and Elevations	DA22108.	DRAWING NO.	
		REV.	
NOTES		© COPYRIGHT. ALL RIGHTS RESERVED	
		THIS DRAWING MUST NOT BE REPRODUCED OR COPIED WITHOUT THE WRITTEN PERMISSION OF DEBTAL ARCHITECTURE. IT IS TO BE USED ONLY FOR THE PROJECT INDICATED ONLY. ALL DIMENSIONS AND SETTING OUT SHALL BE CHECKED AND CONFIRMED BY THE CLIENT PRIOR TO COMMENCEMENT OF ANY WORK. ALL WORK AND MATERIALS TO BE IN ACCORDANCE WITH CURRENT BUILDING REGULATIONS AND ALL RELEVANT CODES OF PRACTICE AND WITH THE SPECIFICATIONS.	
www.debtal.co.uk			