



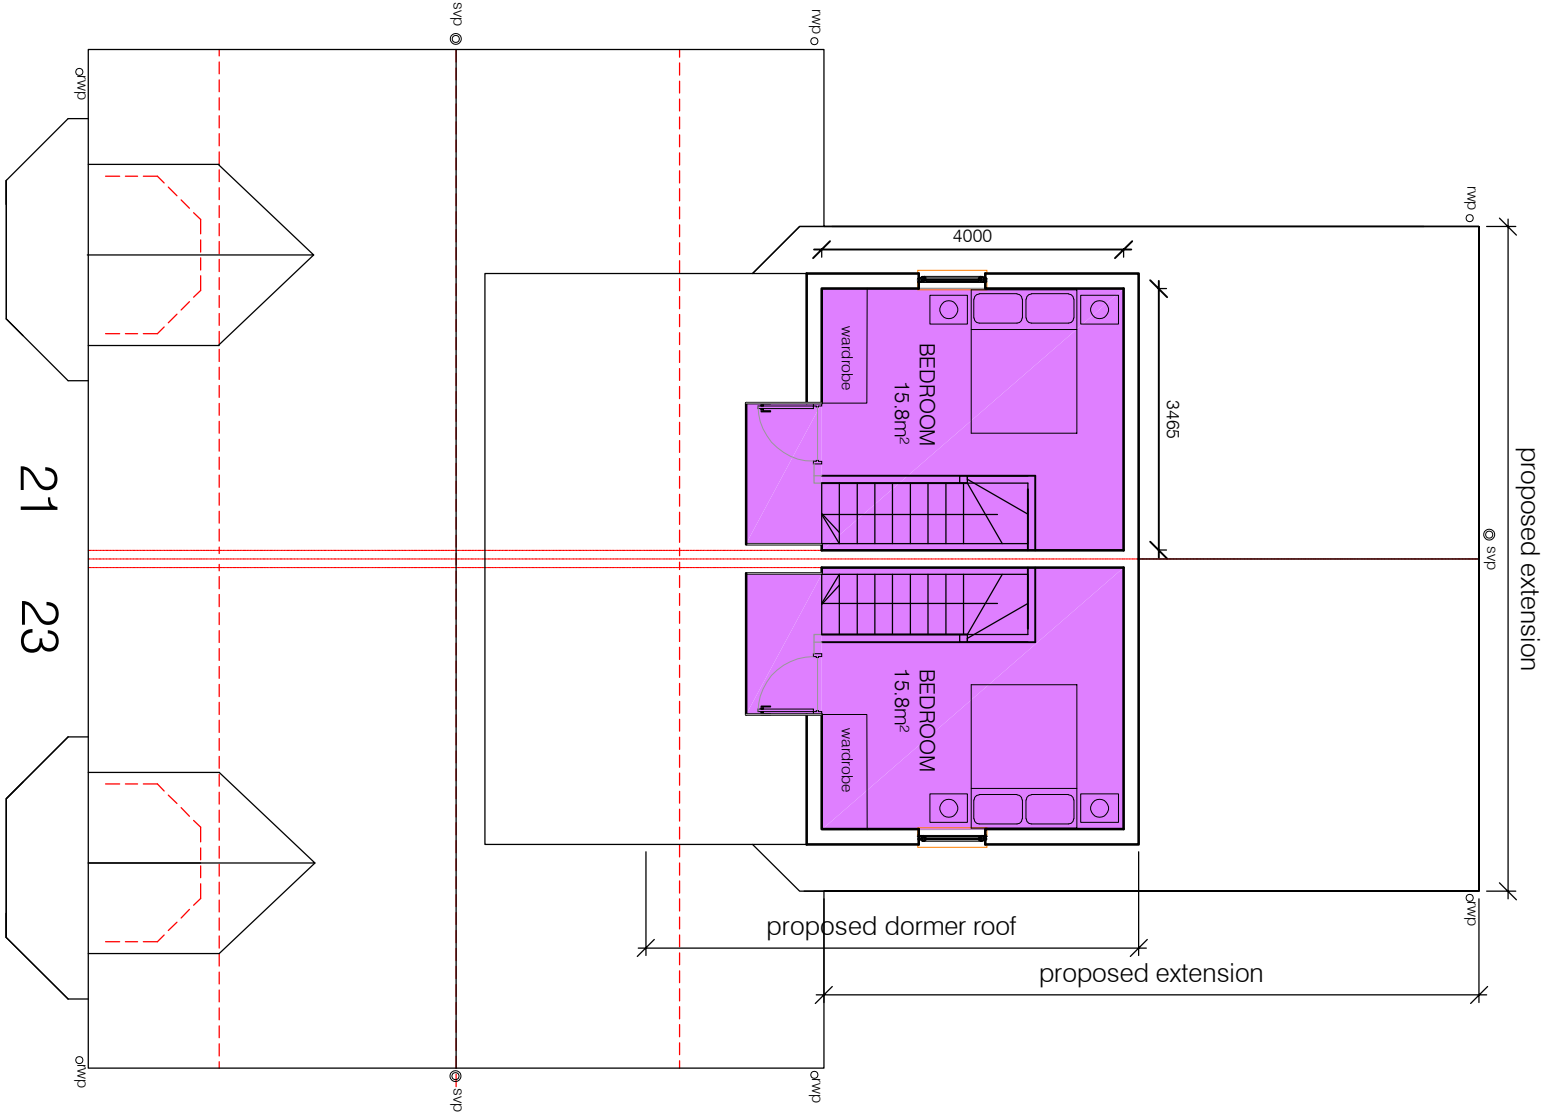

Flat 6 1B1P - 31.7m² + 15.8m² mezzanine = 47.5m²
MEZZANINE/ROOF PLAN

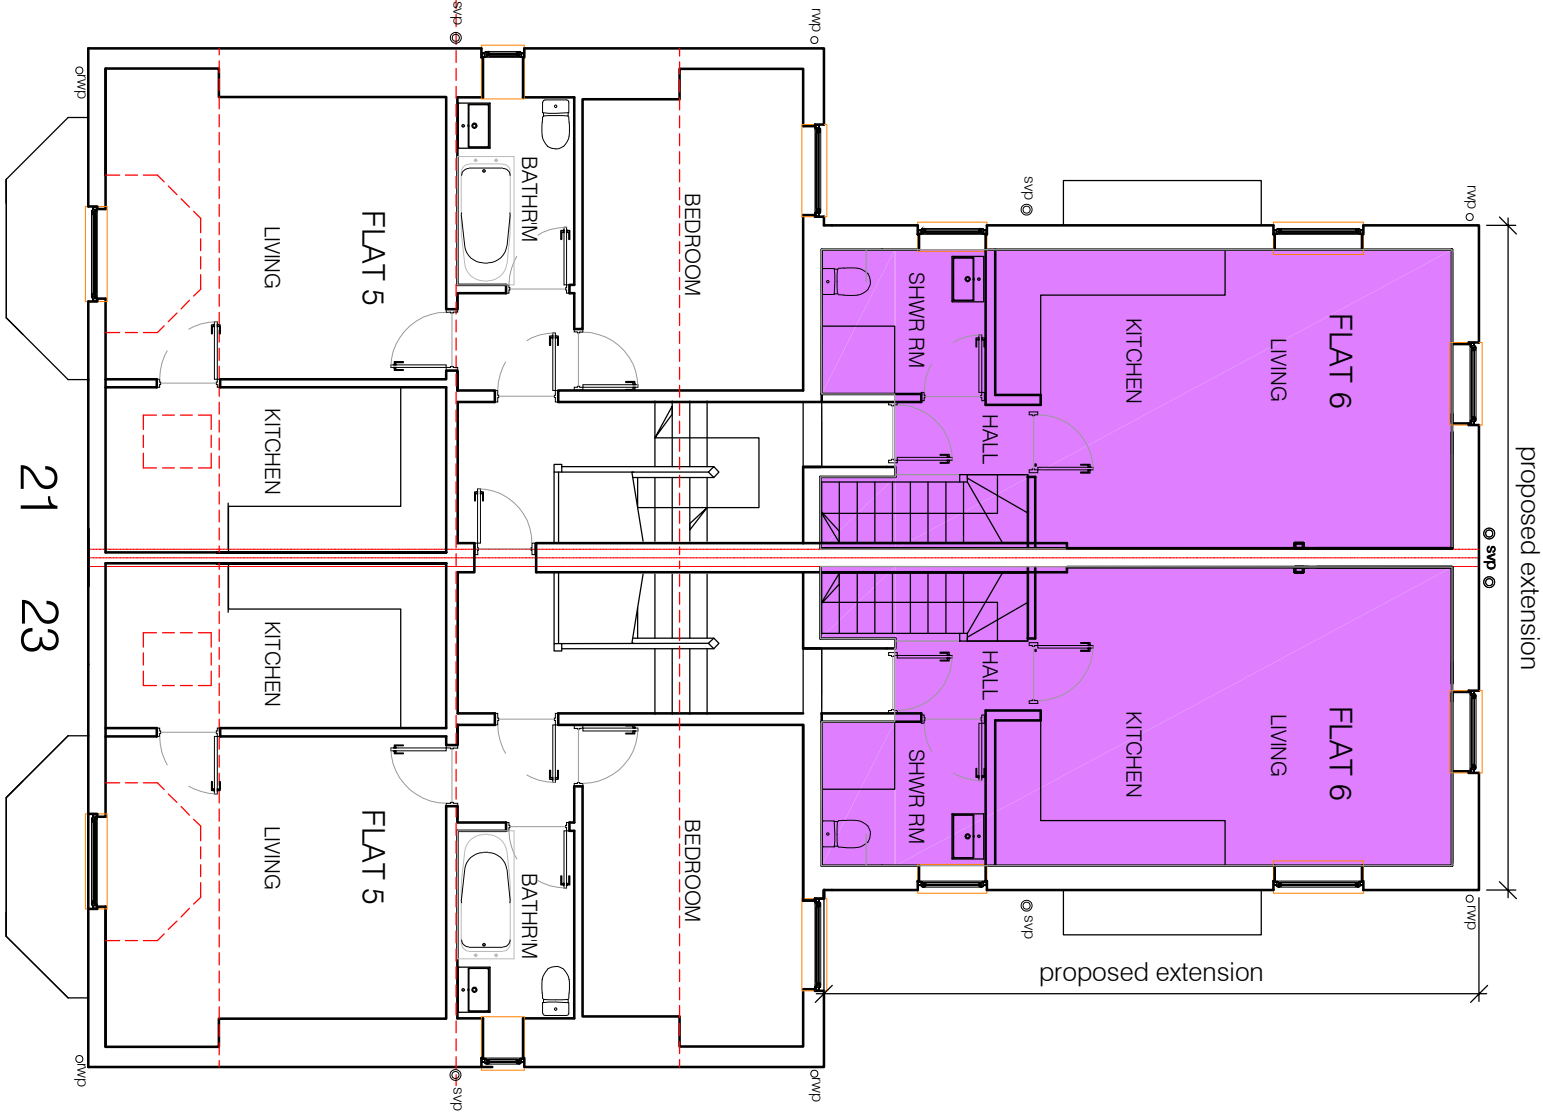

Flat 6 1B1P - 31.7m² + 15.8m² mezzanine = 47.5m²
SECOND FLOOR PLAN