


NOTE: PROPOSED SCOPE ONLY. FOR EXISTING
MATERIAL DESCRIPTIONS SEE DRAWINGS:
1338B-BDP-XX-XX-DR-A-211001 to 1338B-BDP-XX-XX-DR-A-211007 inc

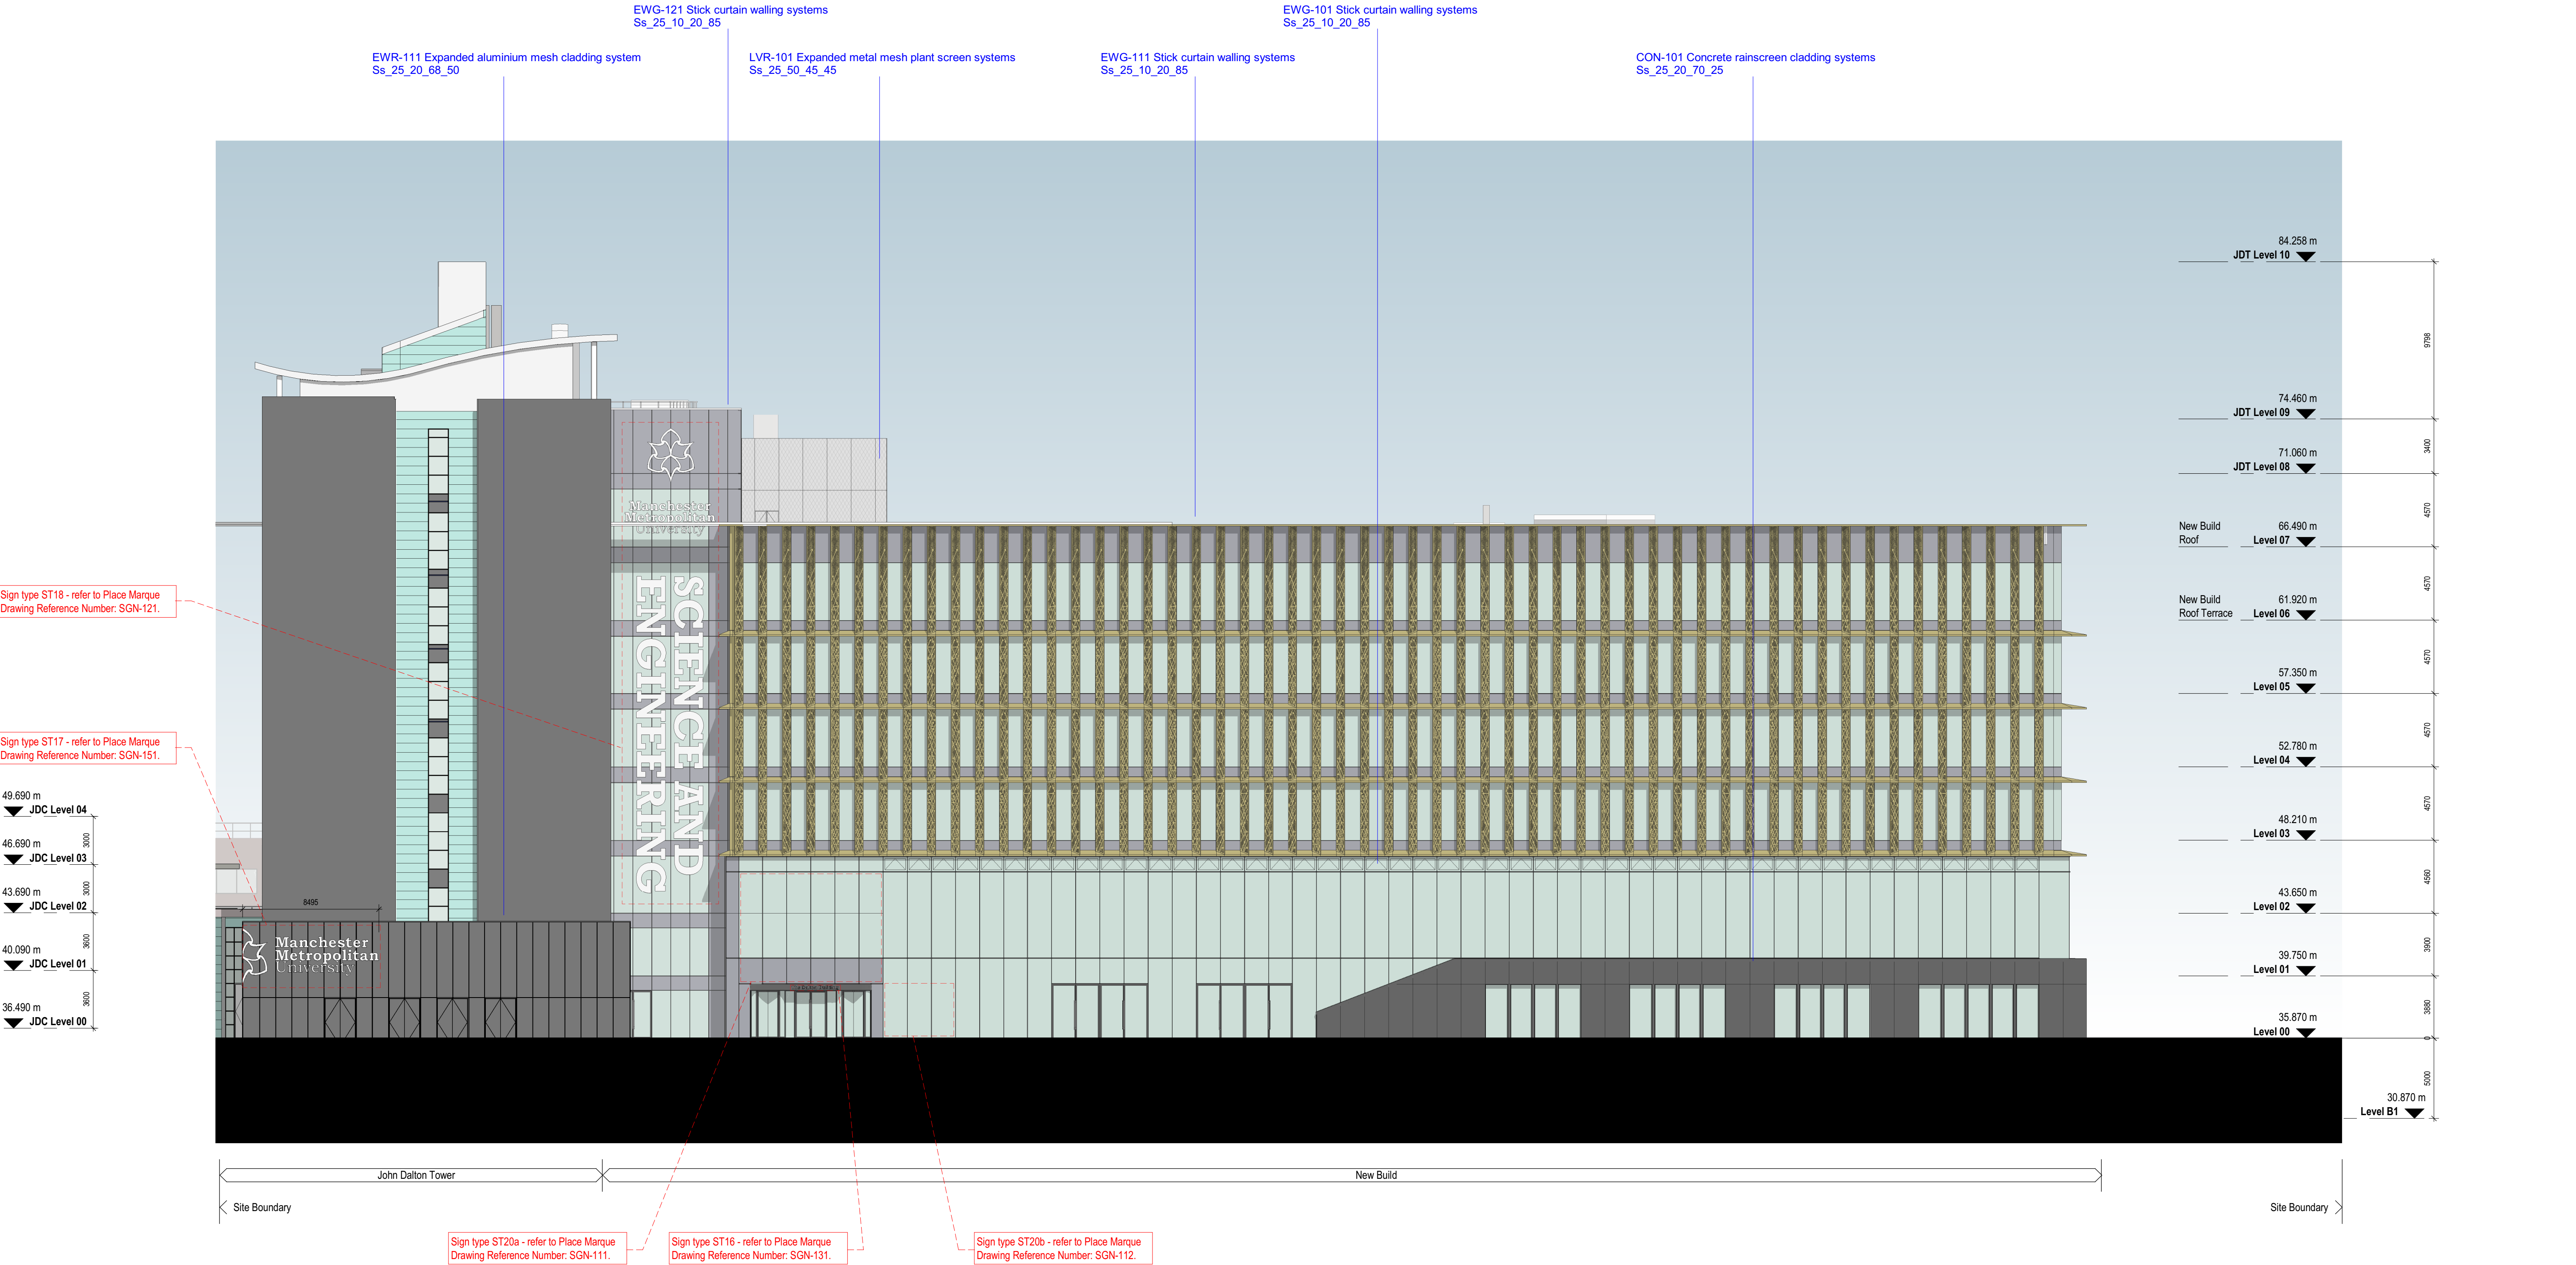

01 GA Elevation - Proposed North
1 : 200




BUILDING DESIGN PARTNERSHIP SHALL HAVE NO RESPONSIBILITY FOR ANY USE MADE OF THIS DOCUMENT OTHER THAN FOR THAT WHICH IT WAS PREPARED AND ISSUED.			
ALL DIMENSIONS SHOULD BE CHECKED ON SITE.			
DO NOT SCALE FROM THIS DRAWING			
ANY DRAWING ERRORS OR DIVERGENCIES SHOULD BE BROUGHT TO THE ATTENTION OF BUILDING DESIGN PARTNERSHIP AT THE ADDRESS SHOWN BELOW.			
DRAWINGS SHALL BE READ IN CONJUNCTION WITH THE FOLLOWING BEFORE WORK COMMENCES.			
• THE CDM DESIGN ISSUES REGISTER			
• THE BDP RISK SERIES OF DRAWINGS			
• THE PROJECT CDM RISK REGISTER			
NOTES			
REVISION	DESCRIPTION	DRAWN	CHECKED DATE

REVISION	DESCRIPTION	DRAWN	CHECKED DATE
----------	-------------	-------	--------------

REVISION	DESCRIPTION	DRAWN	CHECKED DATE
----------	-------------	-------	--------------

REVISION	DESCRIPTION	DRAWN	CHECKED DATE
----------	-------------	-------	--------------

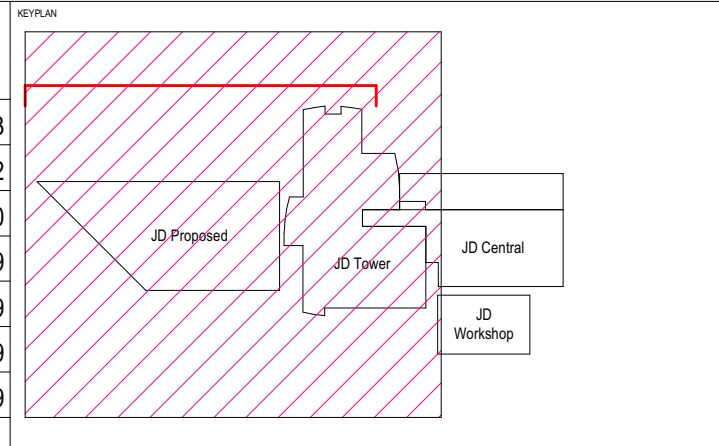

MANCHESTER METROPOLITAN UNIVERSITY

11 Ducie Street
PO Box 85
Piccadilly Basin
Manchester
M60 3JA
United Kingdom

T +44 (0)161 828 2200
www.bdp.com

BDP.

11 Ducie Street
PO Box 85
Piccadilly Basin
Manchester
M60 3JA
United Kingdom

T +44 (0)161 828 2200
www.bdp.com

PROJECT TITLE Science and Engineering Building		
BDP JOB NUMBER P2008524	BDP TITLE CLASSIFICATION Commercial In Confidence	SURABILITY As indicated
DRAWING TITLE GA Elevation - Proposed North		DATE FIRST ISSUED 18.01.19
DRAWING NO. 1338B-BDP-XX-XX-DR-A-201112		REVISION P07