



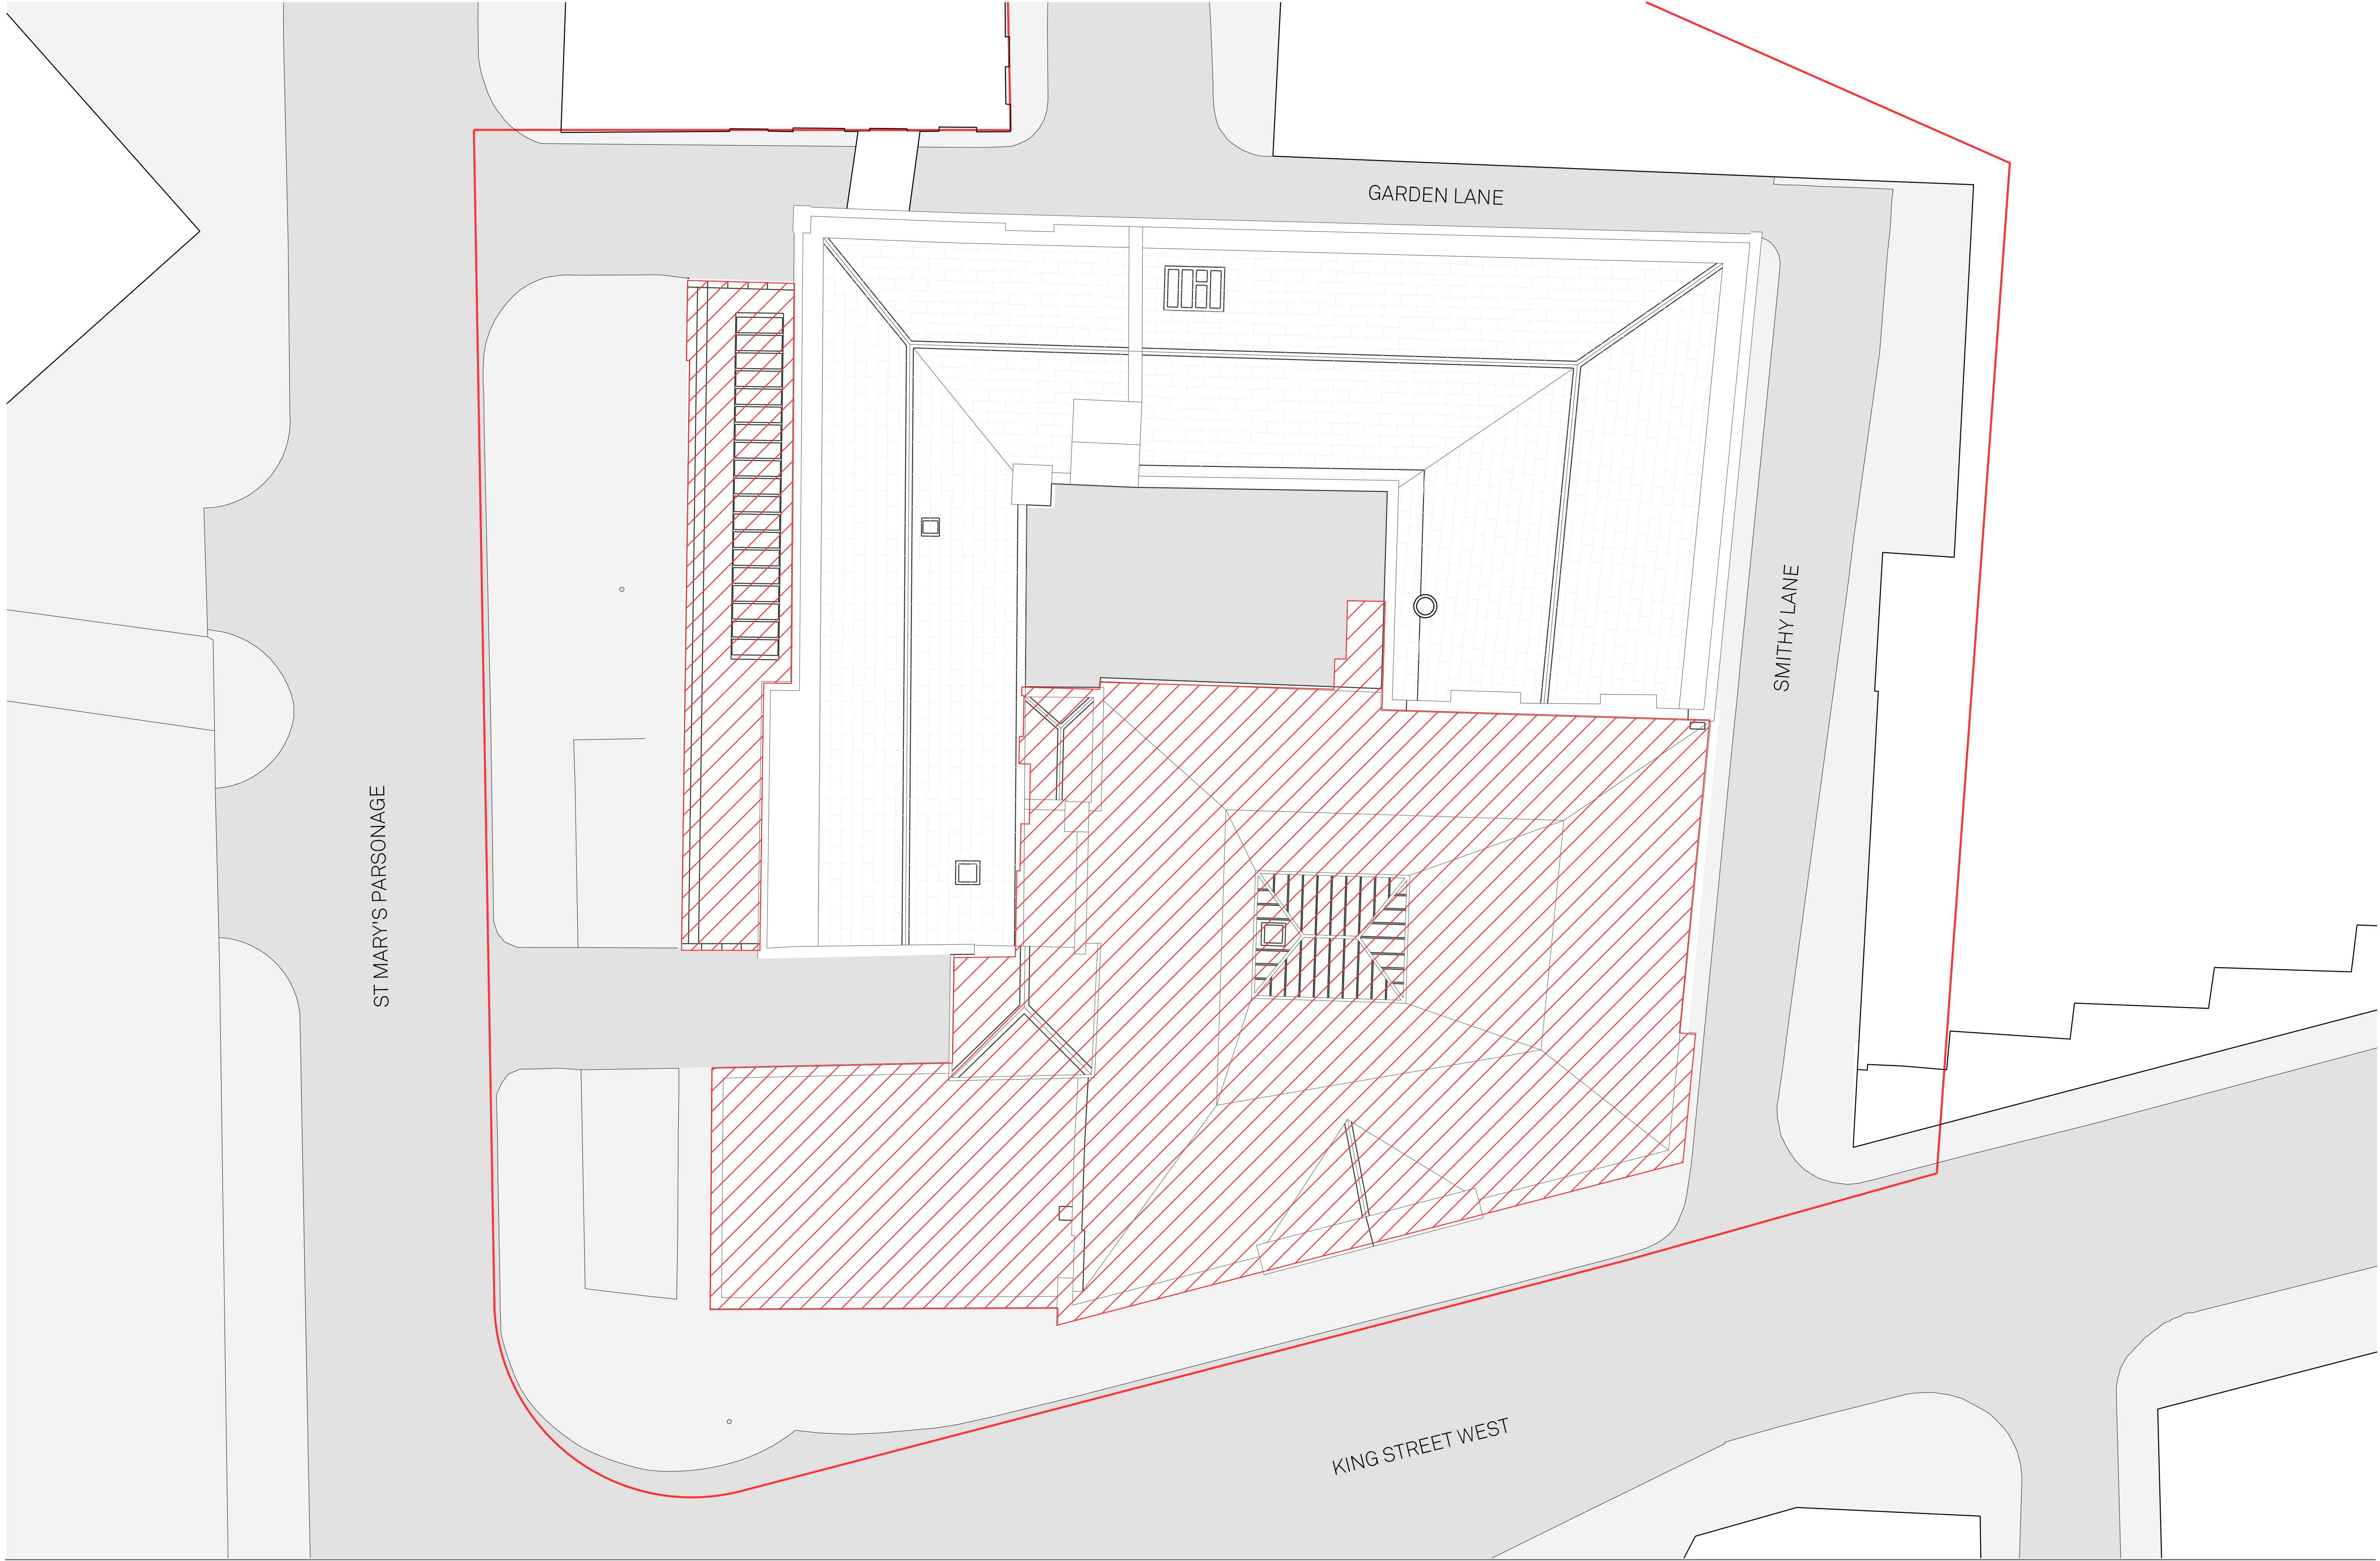

Notes:

- Site Boundary
- Complete Demolition Scope
- Internal Reconfiguration Scope

★ All drawings to be read in conjunction with the 'Condition Report and Repair Schedule'

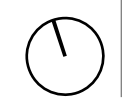

Project Name: 27-31 King St West & The Carriage Works		Title: Proposed Roof Level Demolition Plan		Scale: 1:100 @ A1	
Drawn: RW	Checked: JC	Status: Planning	Project: 107	Drawing No: B1_02_0104	Rev: A
Details:					

Jon Matthews Architects

Union, 2-10 Albert Square, Manchester, M2 6LW

0161 974 3690

Copyright of this drawing is vested in Jon Matthews Architects and must not be copied or reproduced without written consent. Figured dimensions only are to be taken from this drawing. Do not scale from this drawing. For full company disclosure please visit www.jonmatthewsarchitects.com