
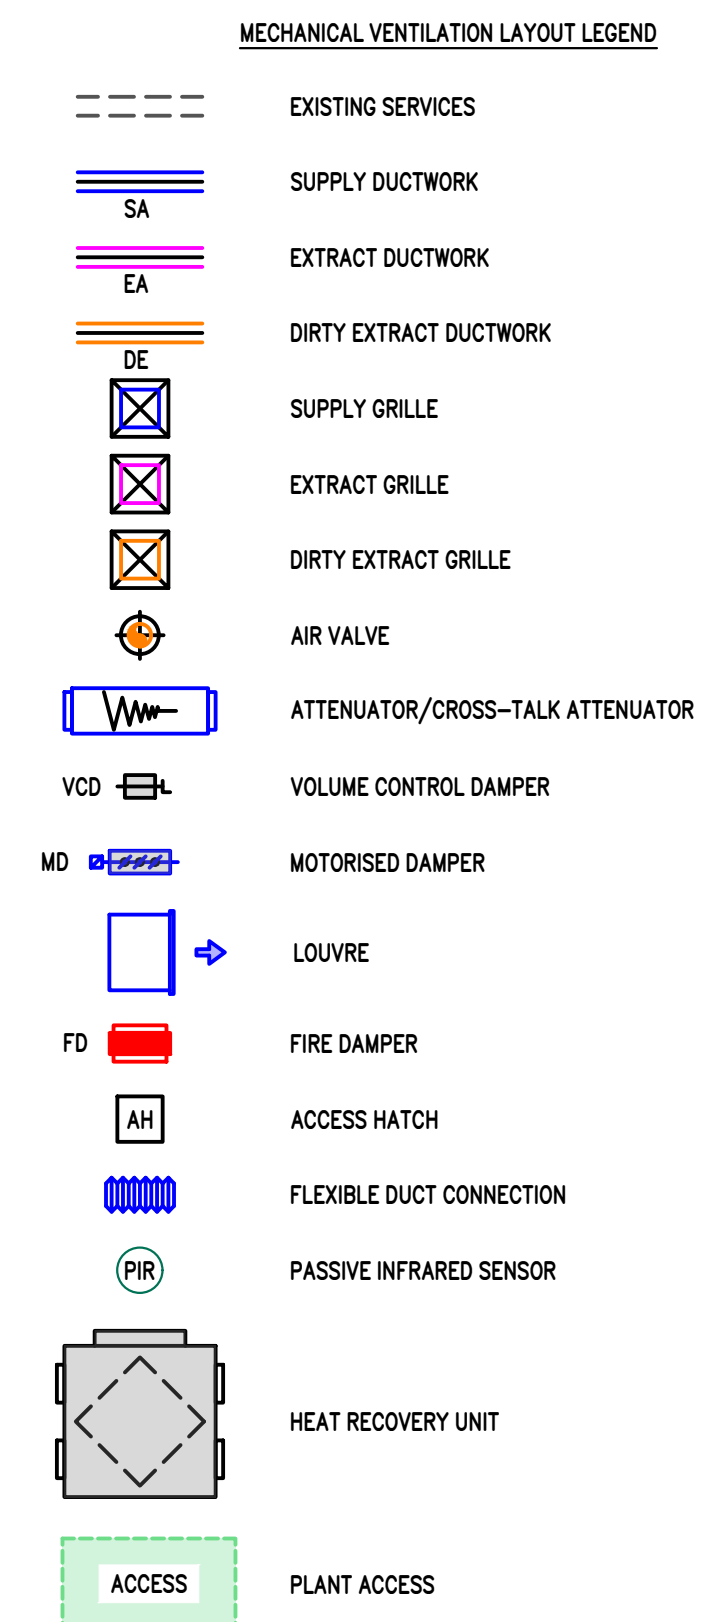


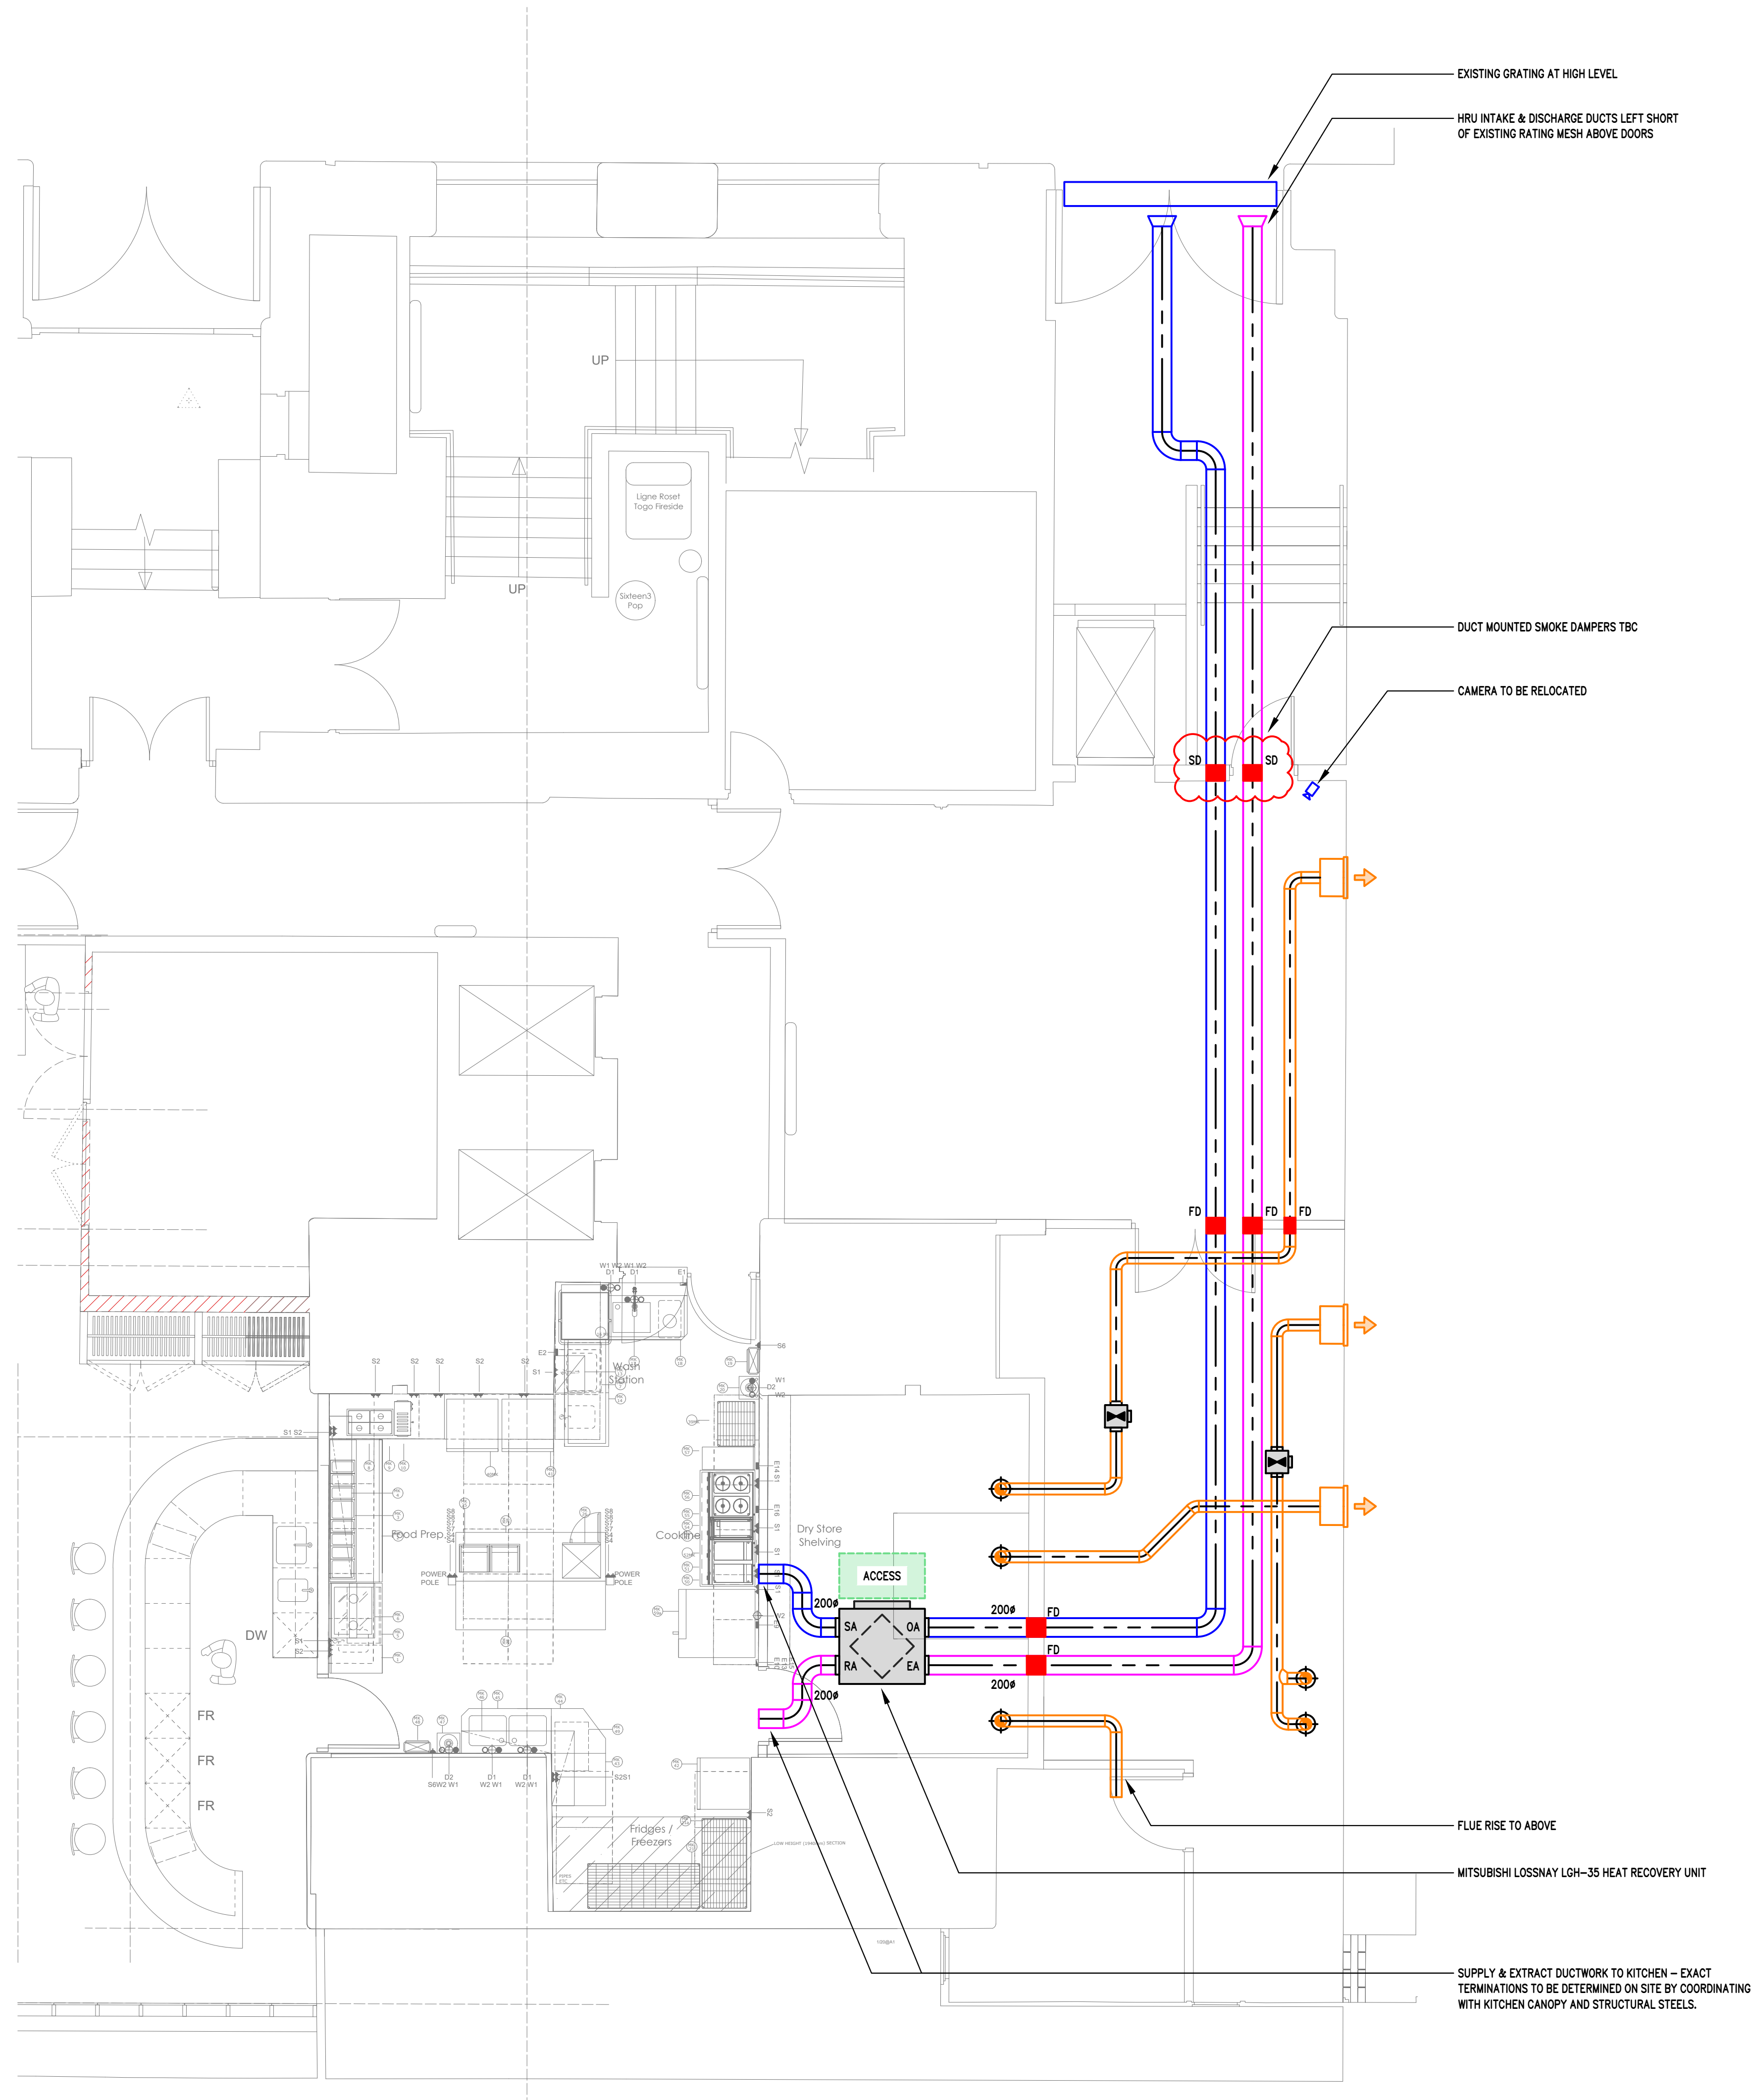

PRELIMINARY

Revision	PRELIMINARY				17.11.21 J.H 17.11.21 J.H
	Revision description				
Client	TJM Projects				
Project	Bonded Warehouse Kitchen				
Title	Ventilation				
Solution environmental services Pure Office, Brooks Drive Cheadle Road Business Park, Cheshire, SK8 7TD Tel: 0161 532 9460 www.solution-es.co.uk					
Drawn by	Checked by	Scale	Sheet Size	Date	
K.H	J.H	1:50	A1	17.11.21	
Drawing No.	Revision				
SE4508/JH/M07					P1