



Notes

This drawing is generated from survey information provided by others. It is intended as general arrangement drawing only to illustrate existing floor heights and building cross section only. Structure inferred above ceiling lines is indicative and subject to confirmation. All contractors, subcontractors and/or specialists are responsible for taking and checking all dimensions relating to their work on site.

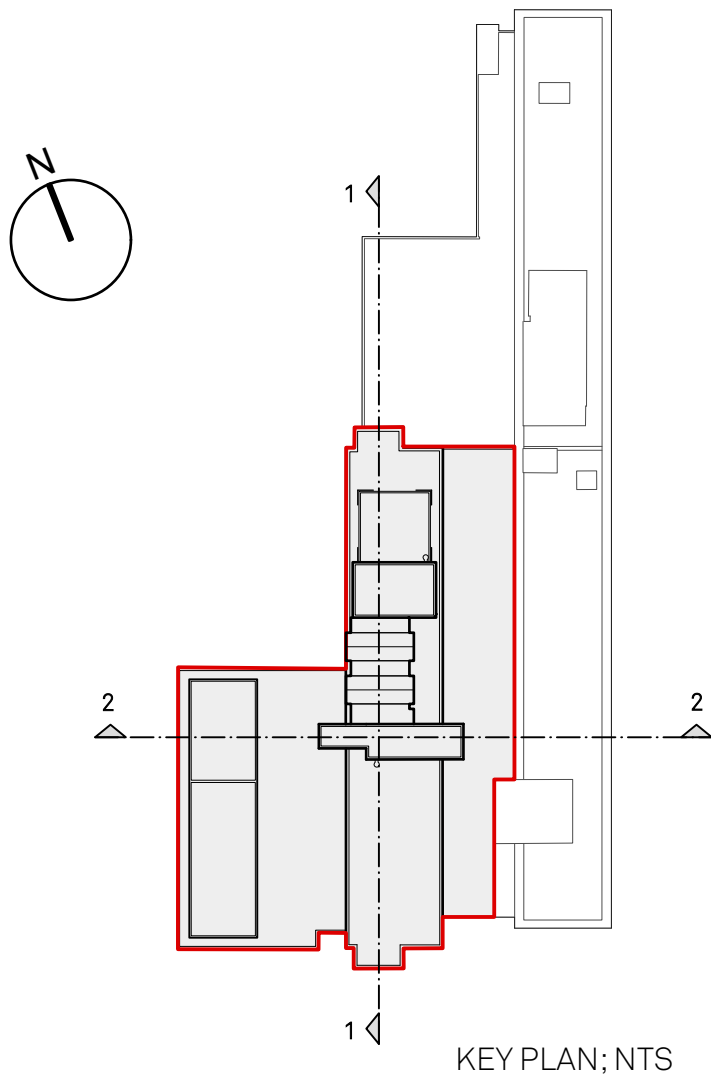

KEY PLAN; NTS

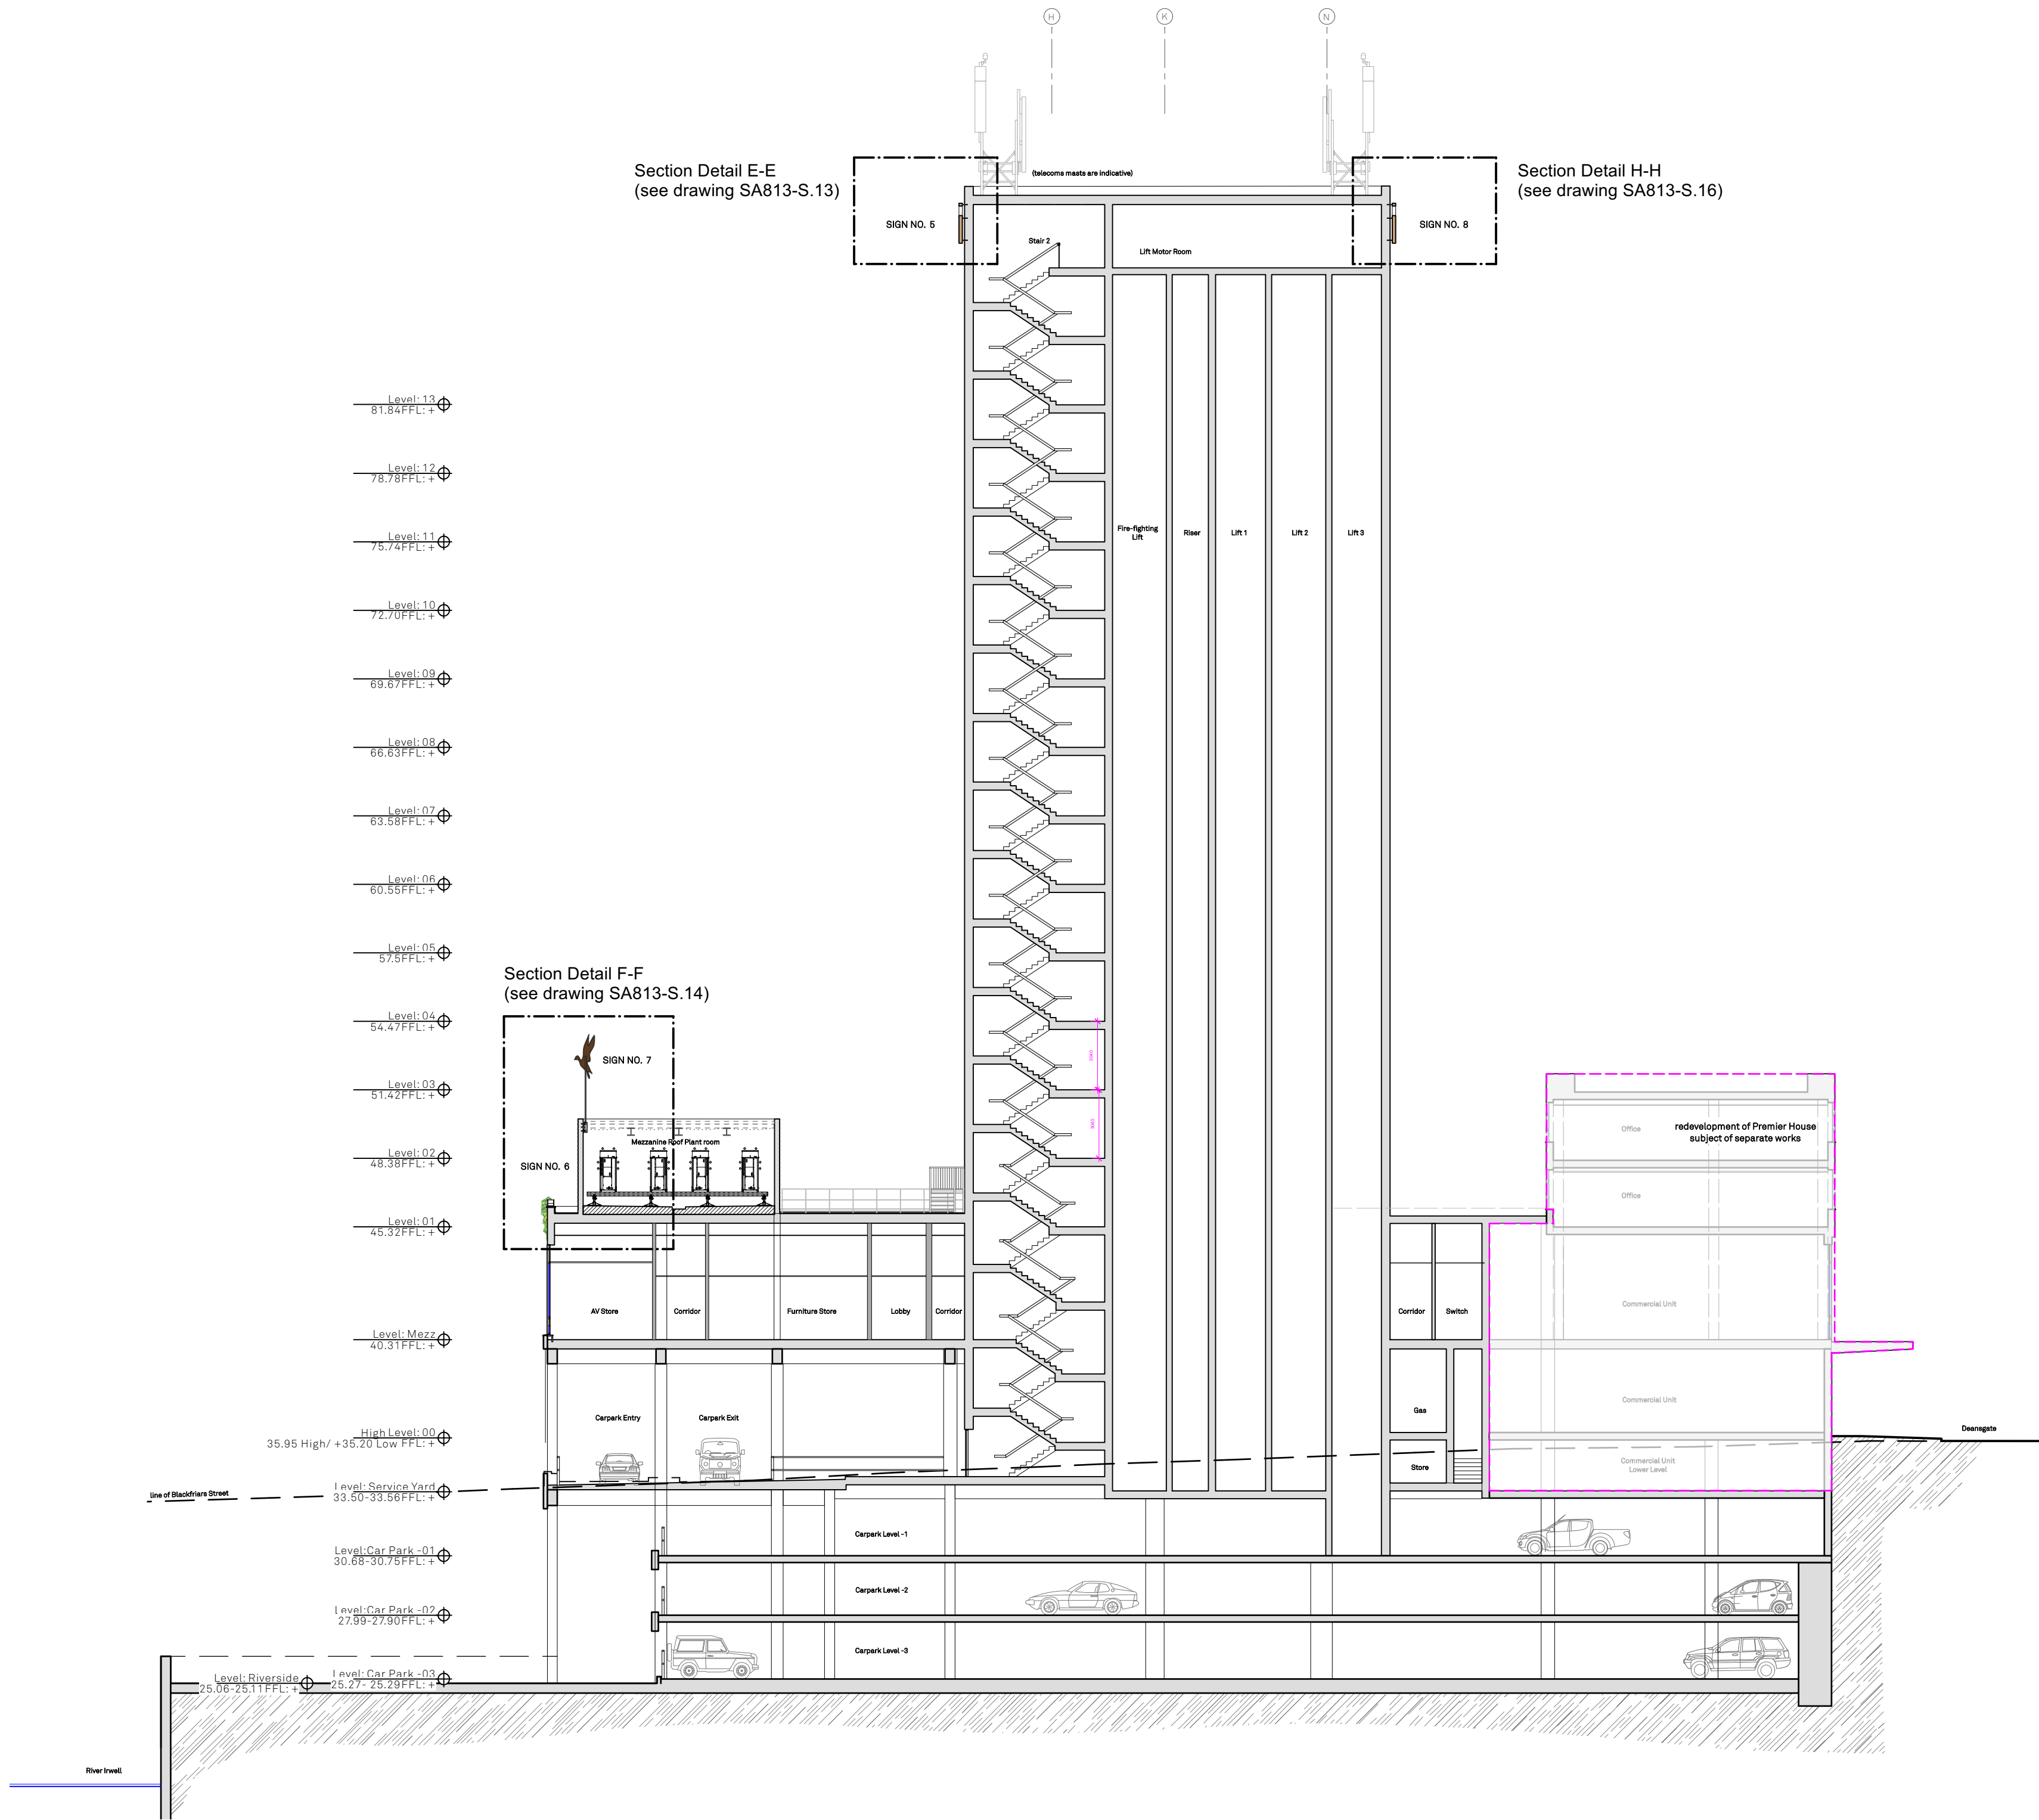

Rev.	Date	Description	By	Appr.



Synergy Architects Ltd
8 Euston Place, Leamington Spa
Warwickshire CV32 4LN
T: 01926 450391
F: 01926 689366
www.synergyarchitects.co.uk

CLIENT
**Deansgate SOF Alliance
Hotel Co Ltd.**

Project
**TREEHOUSE HOTEL
MANCHESTER**

Document reference
SIGNAGE

Status
PLANNING

Drawing
Proposed Section 2-2

Scale	1:200 @ A1	Date	16/02/23	By	RG	Approved	RG
-------	------------	------	----------	----	----	----------	----

Synergy Job No.	SA813	Synergy Drawing No.	S.09	Revision	
-----------------	-------	---------------------	------	----------	--

Copyright Synergy Architects Limited. The information contained in this document may not be used, reproduced or distributed, in whole or in part, without the written consent of Synergy Architects. Only parties to which this document has been intentionally issued by Synergy Architects may use the information. Synergy Architects will not accept responsibility for any consequence of its unauthorised use.