


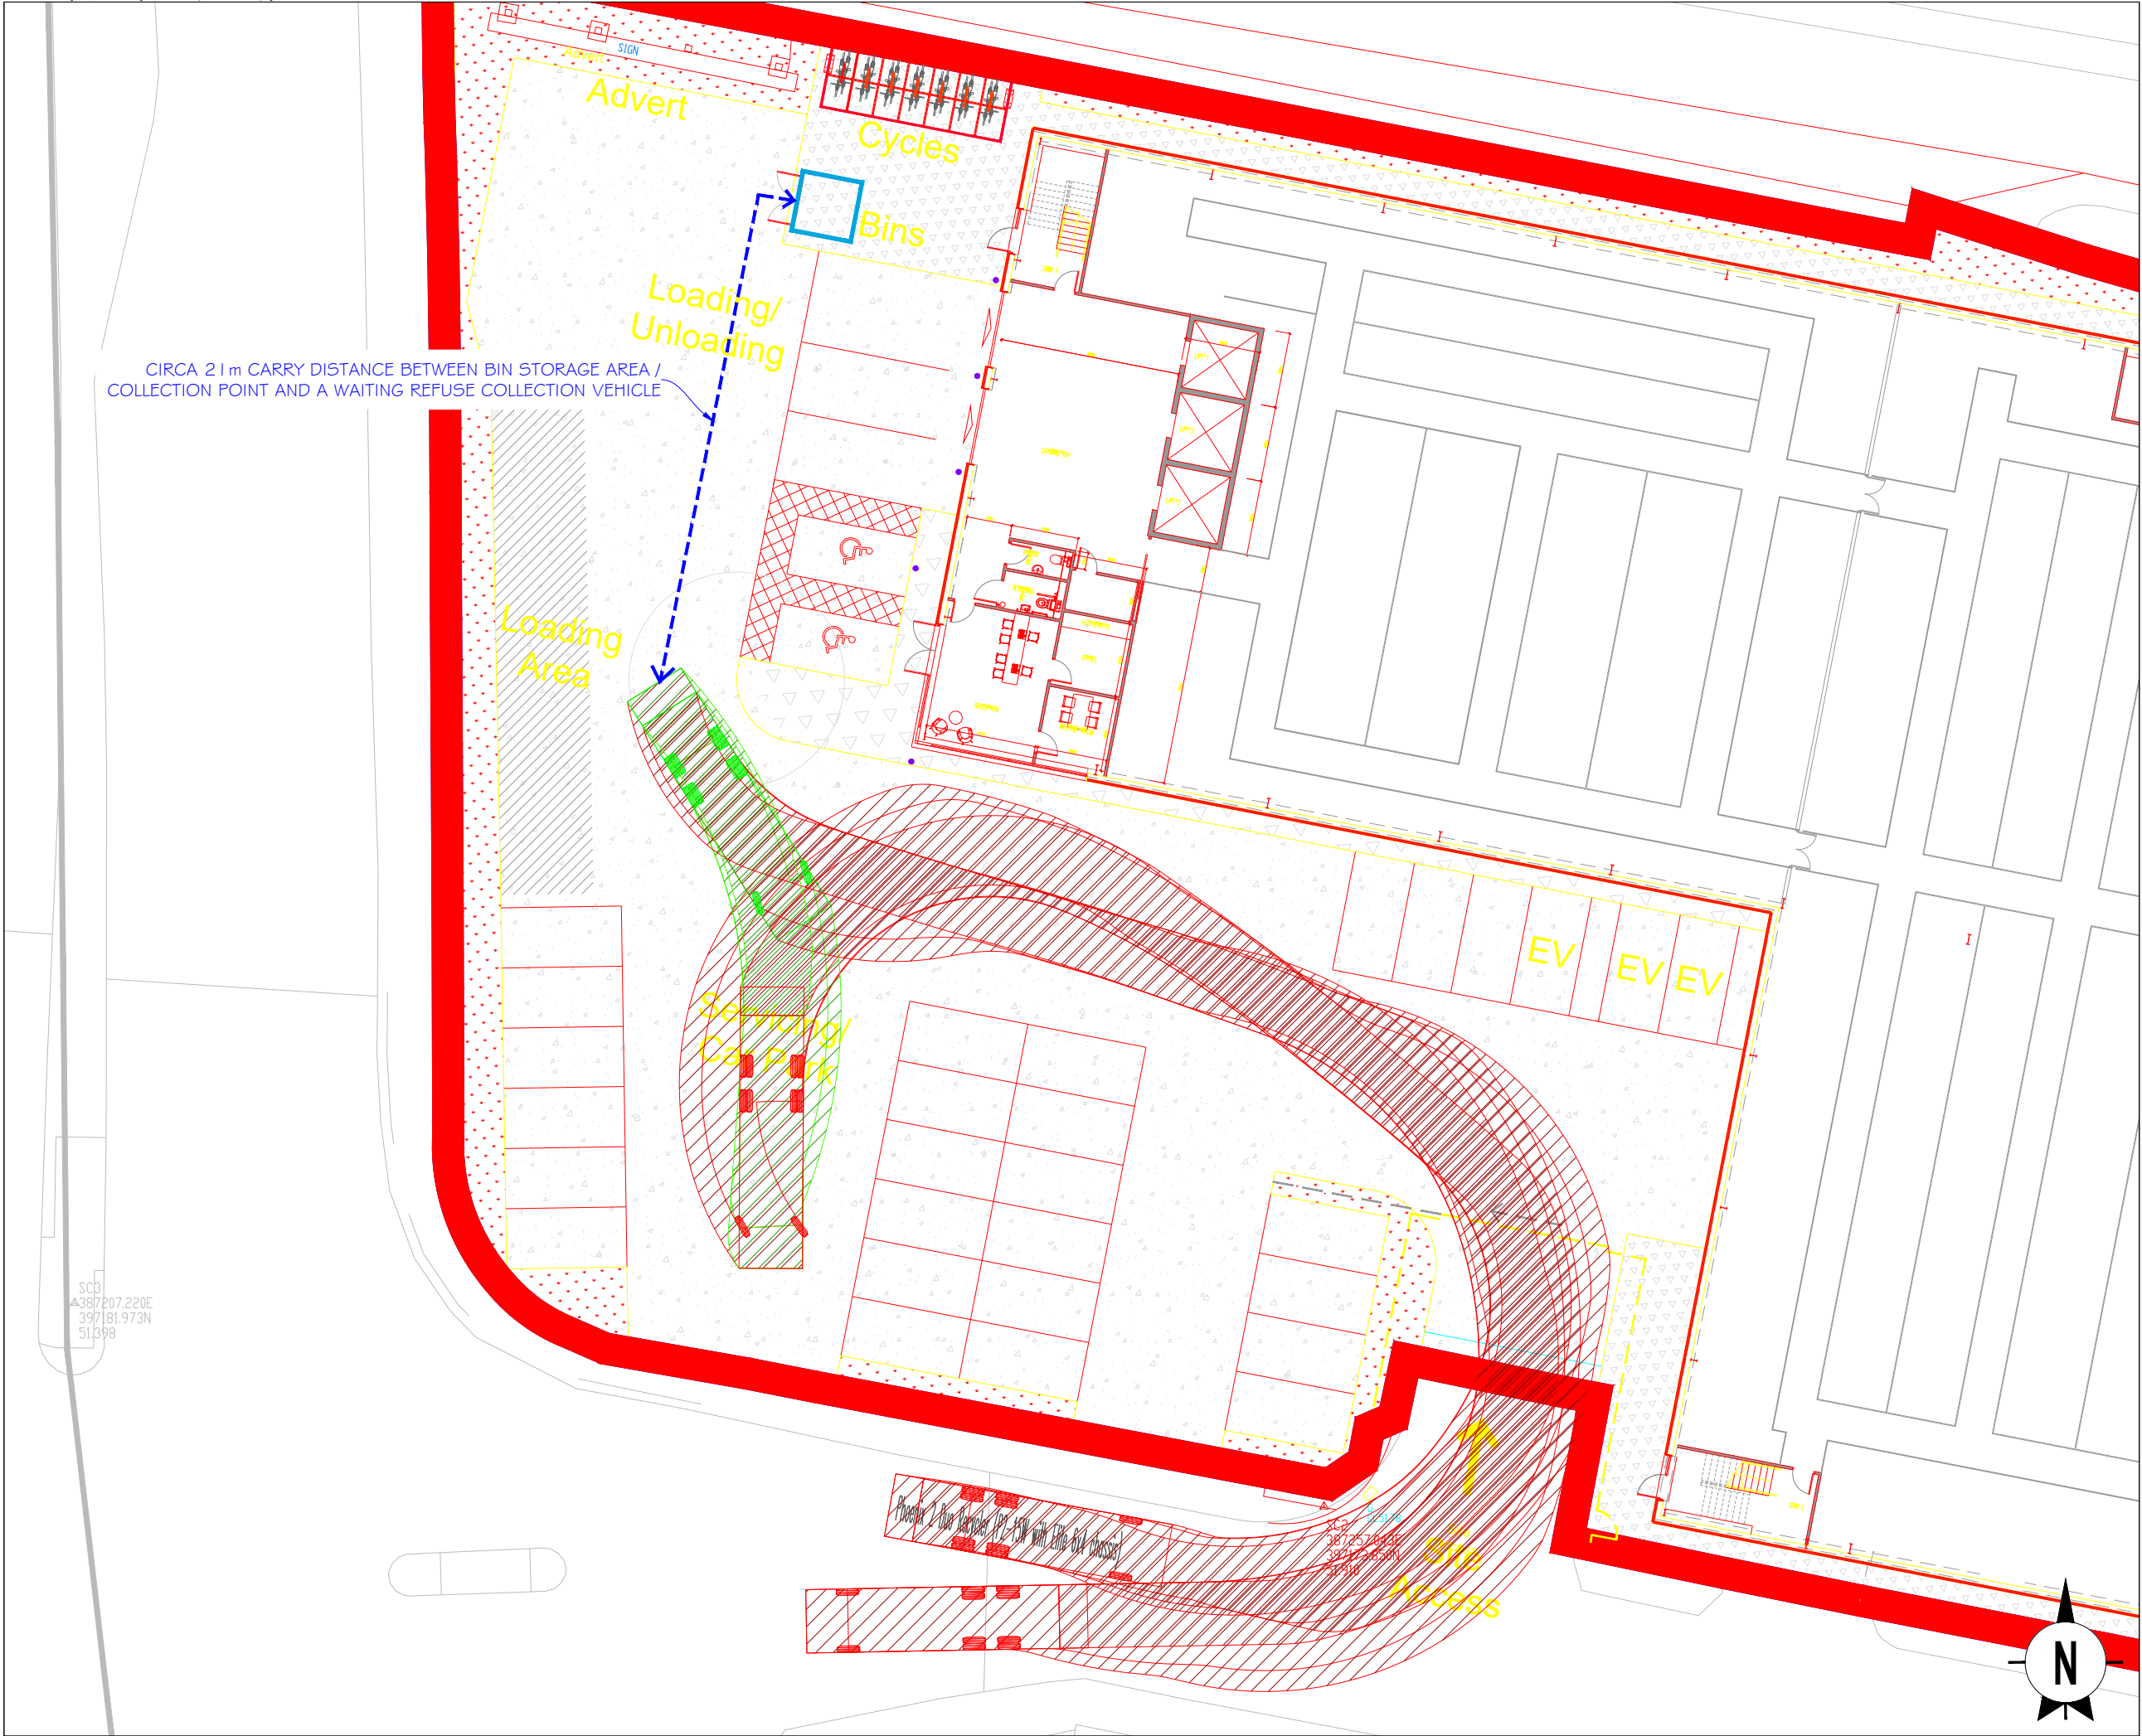


This drawing is the copyright of AXIS P.E.D. Limited and may not be loaned, copied or reproduced in any way or used for any other, quote, tender or construction purposes without written consent of the company to do so.
Follow any figured dimensions - do not scale for construction purposes. IF IN DOUBT ASK.

Revision History		Date

KEY:

- APPLICATION SITE BOUNDARY
- SITE OWNERSHIP BOUNDARY

VEHICLE USED IN TRACKING:

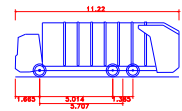

Phoenix 2 Duo Recycler (P2-15W with Elite 6x4 chassis)
Overall Length 11.220m
Overall Width 2.550m
Overall Body Height 0.750m
Min Body Ground Clearance 0.750m
Track Width 2.550m
Lock to lock time 4.000m
Kerb to Kerb Turning Radius 11.550m

Client Office: Well House Barns Bristol CH4 8DH		South Manchester Office: Cannella House 76 Water Lane Wilmslow SK9 9BB		axis	
0844 8700 007		- www.axisped.co.uk			
client: STORAGE WORLD SELF STORAGE AND WORKSPACE LLP					
project: STORAGE WORLD, AMBROSE STREET					
drawing title: REFUSE COLLECTION ARRANGEMENTS					
date: 21-12-2022		drawn by: AB		checked: --	
drawing number: 3232-01-ATRO2		status: PRELIMINARY			
scale(s): 1:250@A3		rev: --			
planning environment design					