


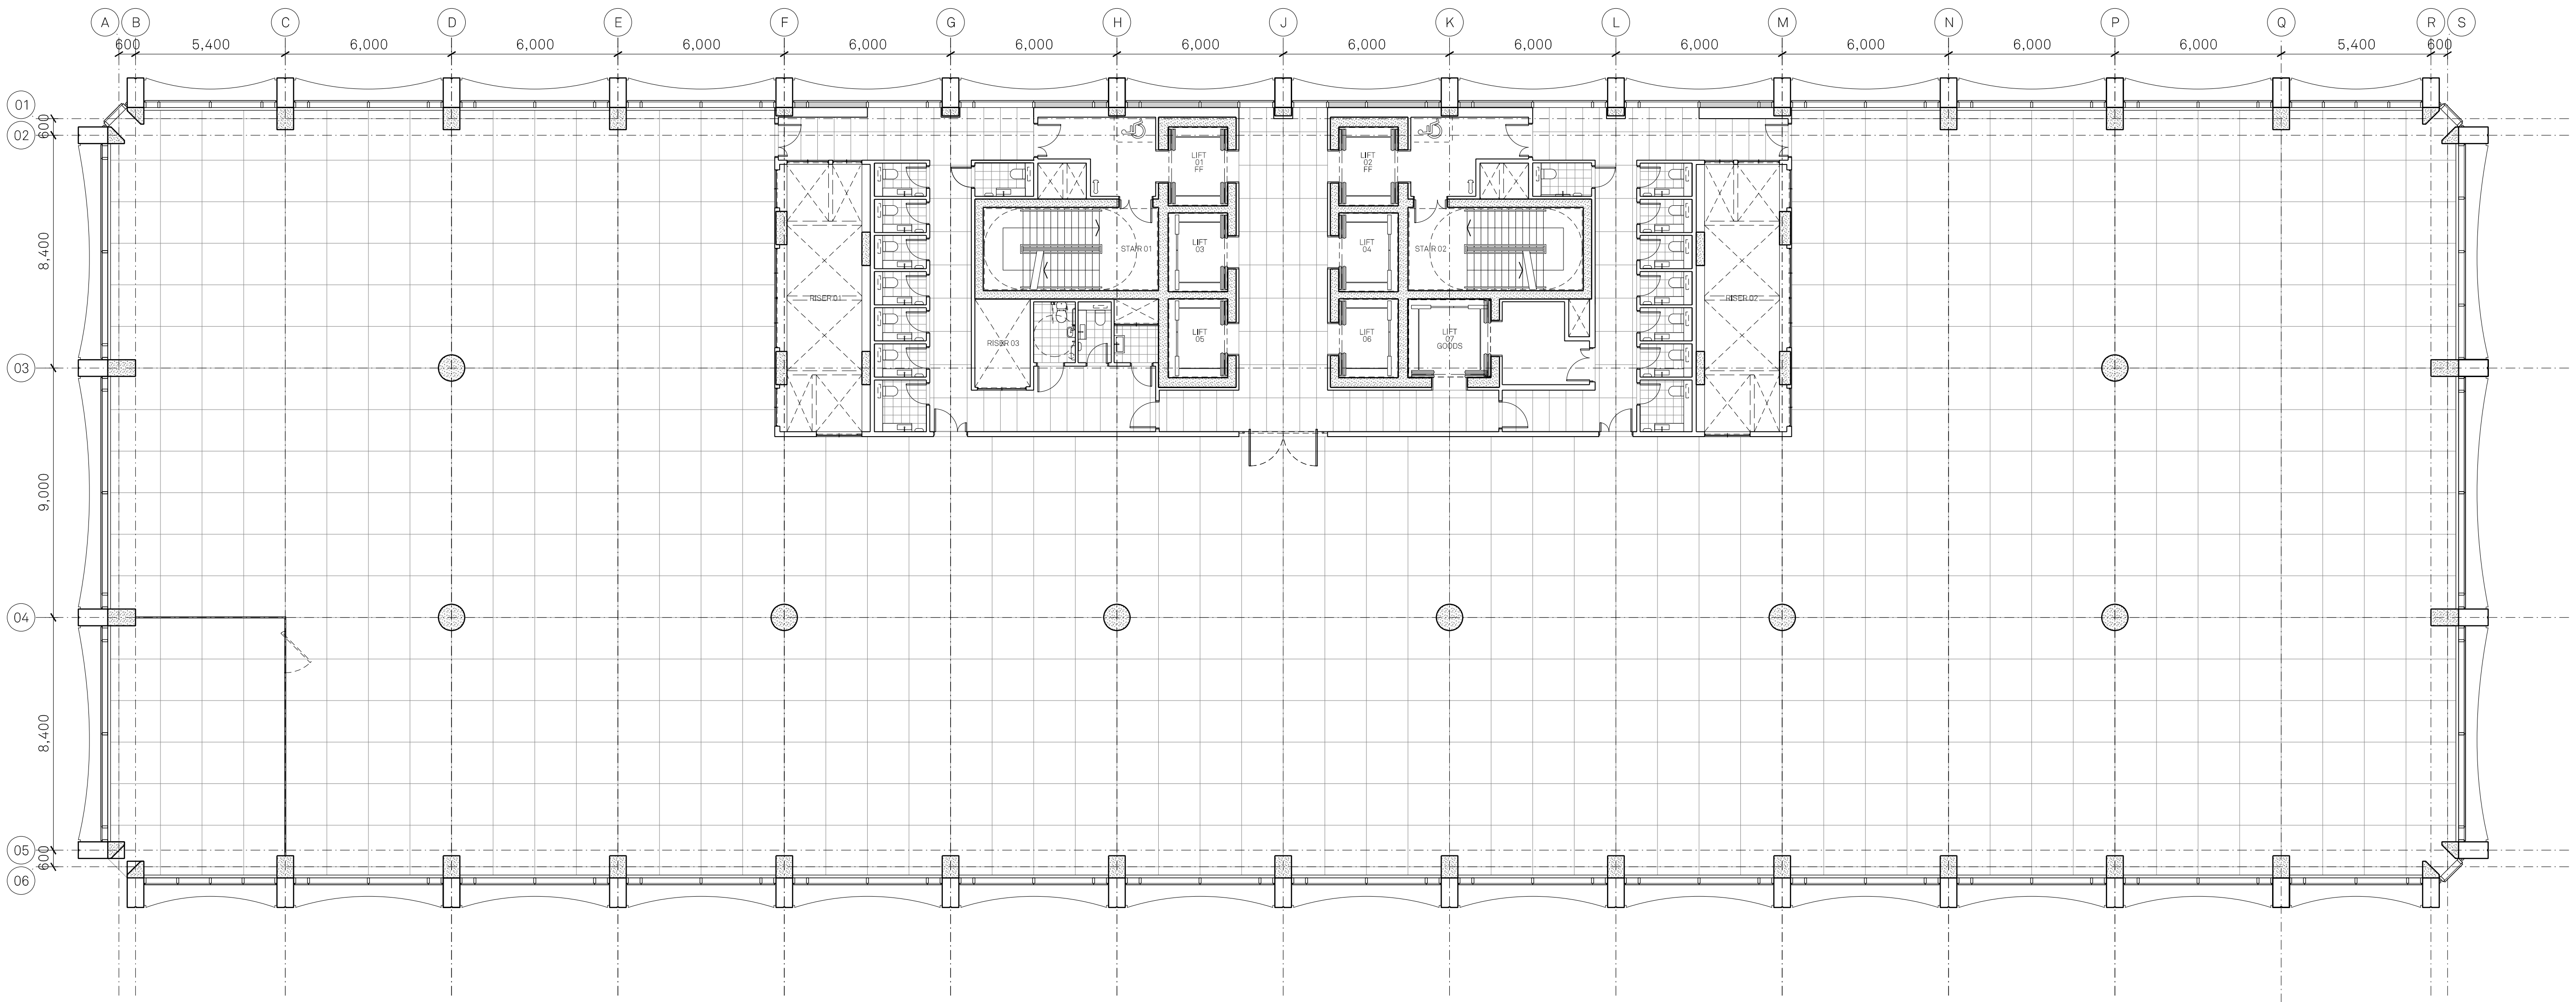

Notes:



Project Name:

Plot 10a

First Street

Title:

Proposed GA Plan

Floors 02 to 10

Scale:

1:125 @ A1

1:250 @ A3

Drawn:

IB

Checked:

JC

Status:

Information

Project:

105

Drawing No:

B1_02_2202

Rev:

F

Jon Matthews Architects

Union, 2-10 Albert Square, Manchester, M2 6LW

0161 974 3690

Copyright of this drawing is vested in Jon Matthews Architects and must not be copied or reproduced without written consent. Figured dimensions only are to be taken from this drawing. Do not scale from this drawing. For full company disclosure please visit www.jonmatthewsarchitects.com

13.01.23 Issued for Planning