


General Notes

No implied licence exists. This drawing should not be used to calculate areas for the purposes of valuation.
Do not scale this drawing for construction purposes. All dimensions to be checked on site by the contractor and such dimensions to be their responsibility.
All work must comply with relevant British Standards and Building Regulations requirements. Drawing errors and omissions to be reported to the architect.

Notes


Information issued by MK
Surveys on 08/10/20.

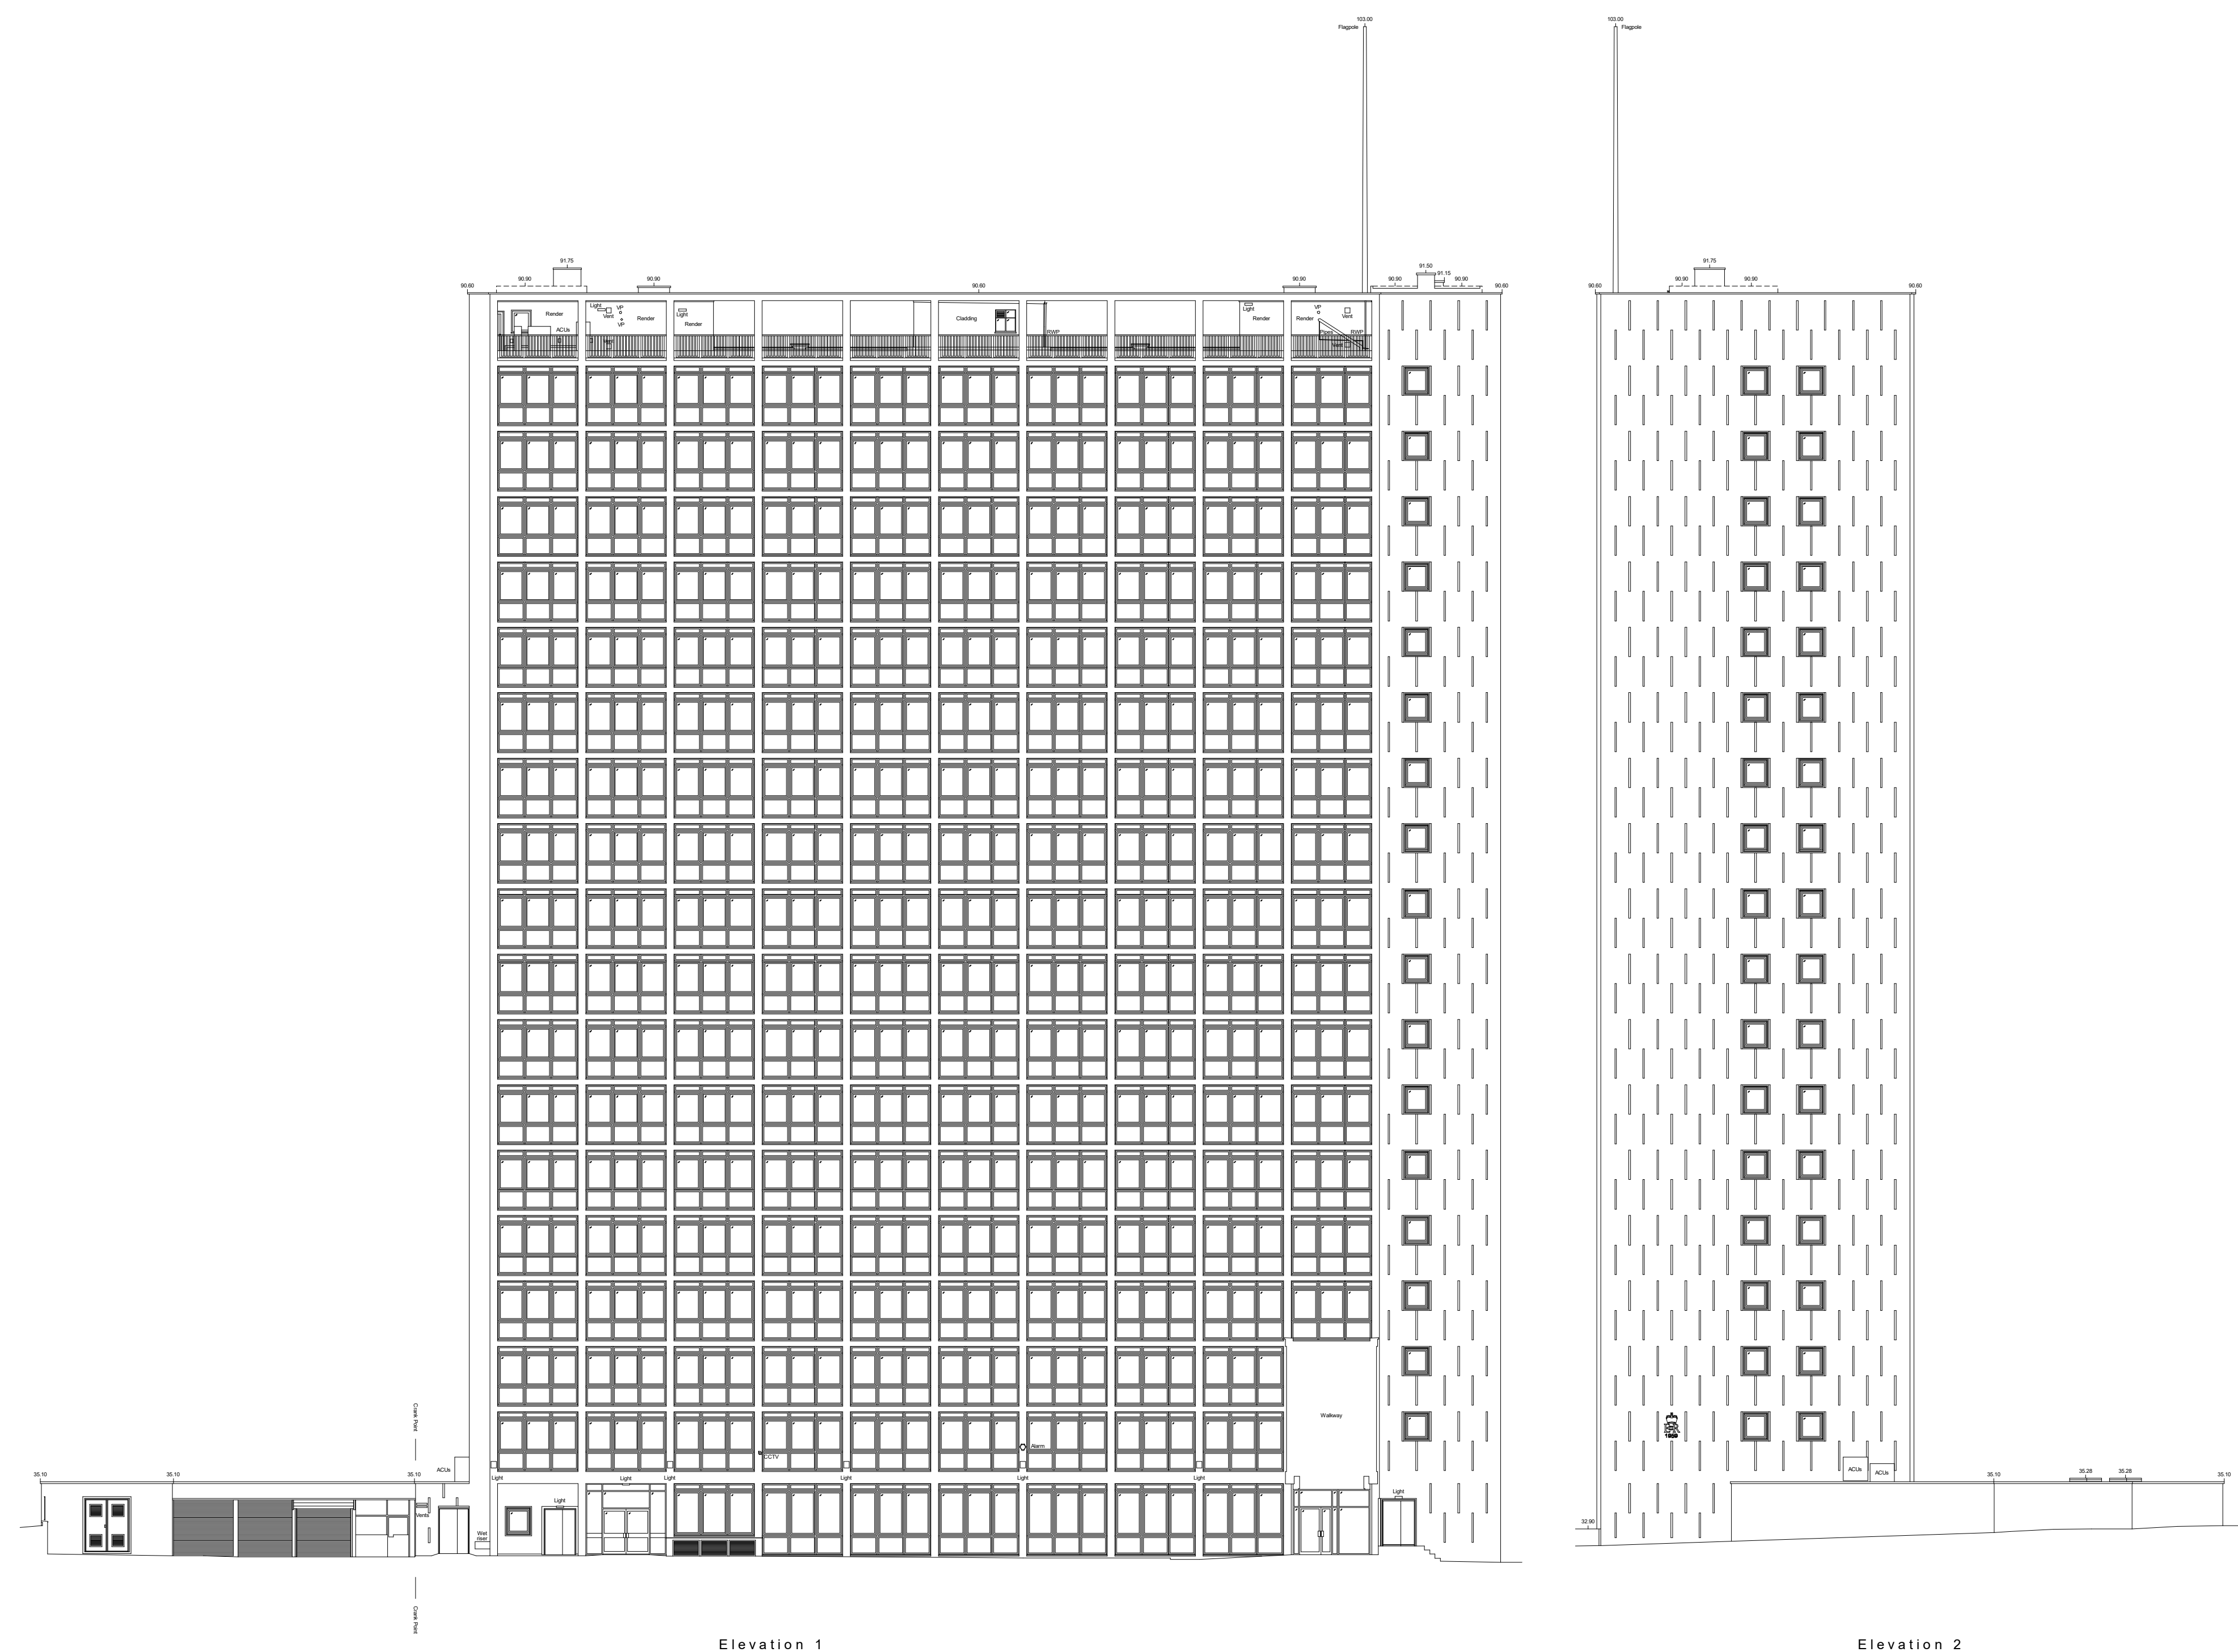

Datum Line 25.00m

Existing Block 18 Elevations


1:200

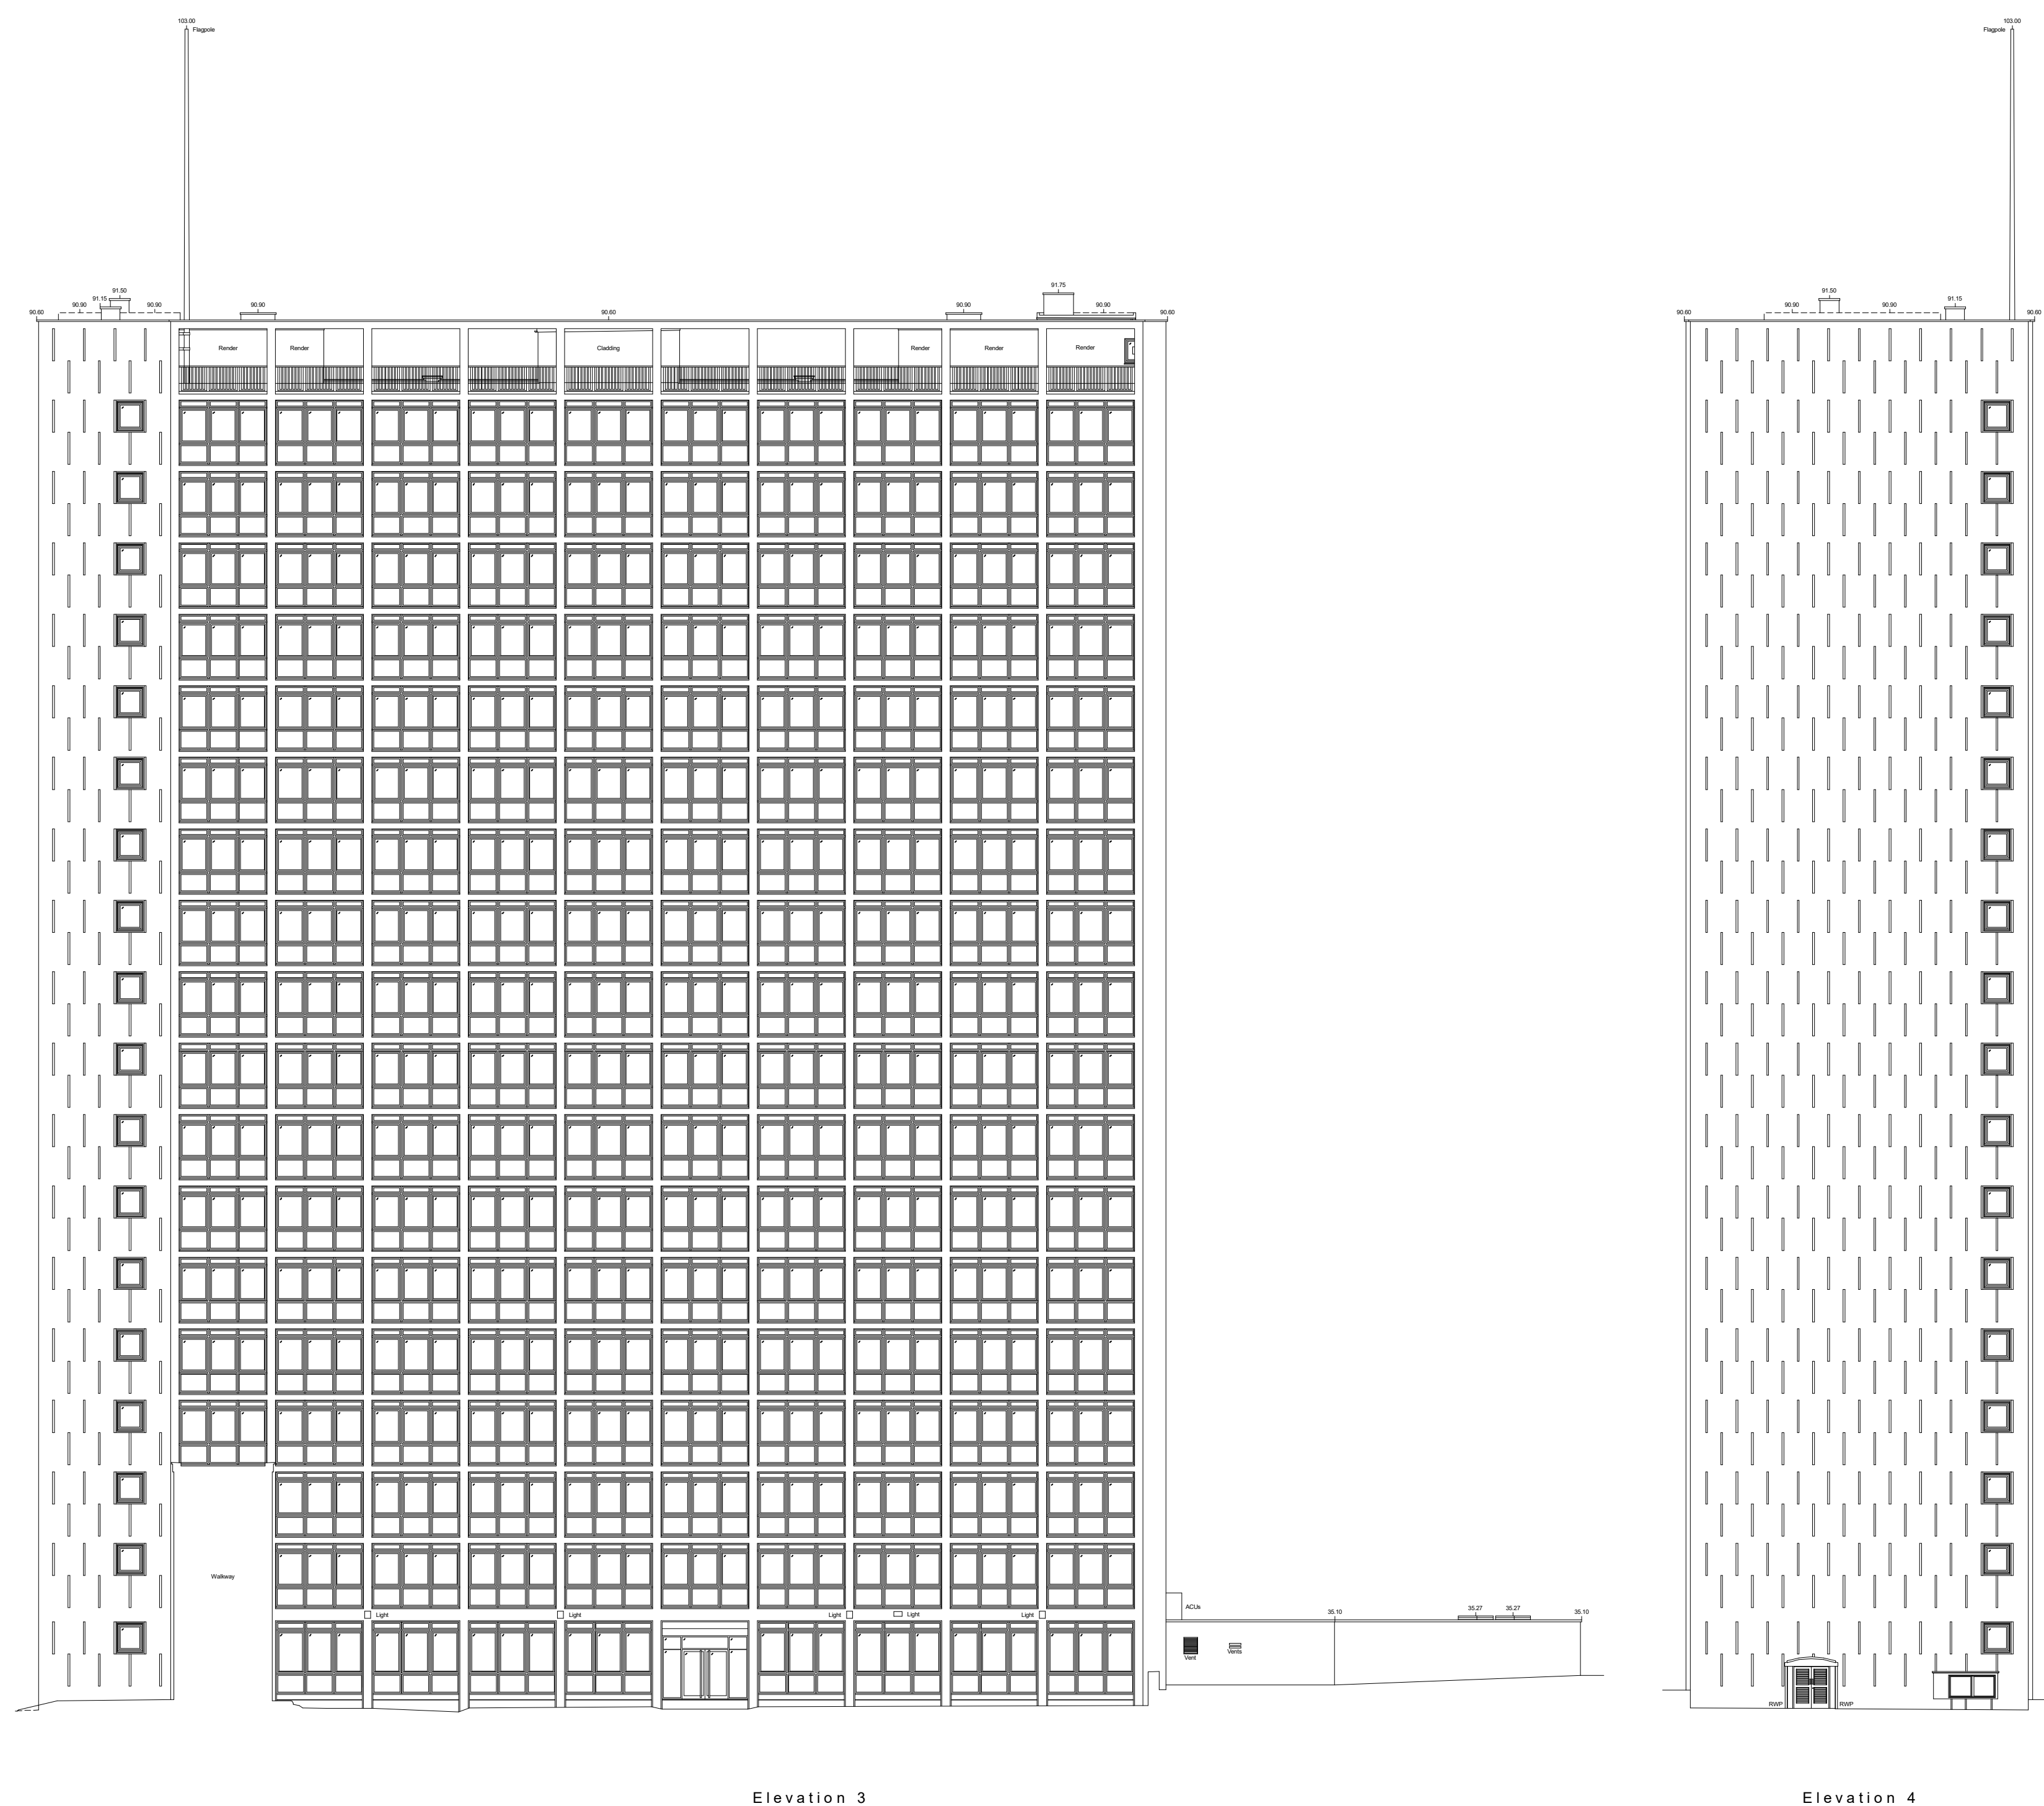

Defume Line 25.00m



Key Plan

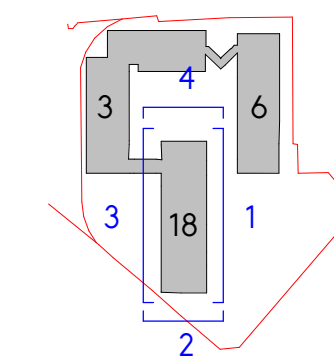

PLANNING

Project No. 041

Project Name

Albert Bridge House

Drawing Title

Exhibit B-10: Elevation

1000

Scale @ 10 1 : 200

Date 29

Drawn by EW

Rev	Date	Reason	Chk
-----	------	--------	-----

Drawing Number	Rev
0412-SEW-ZZ-ZZ-DR-A-PL0302	0