


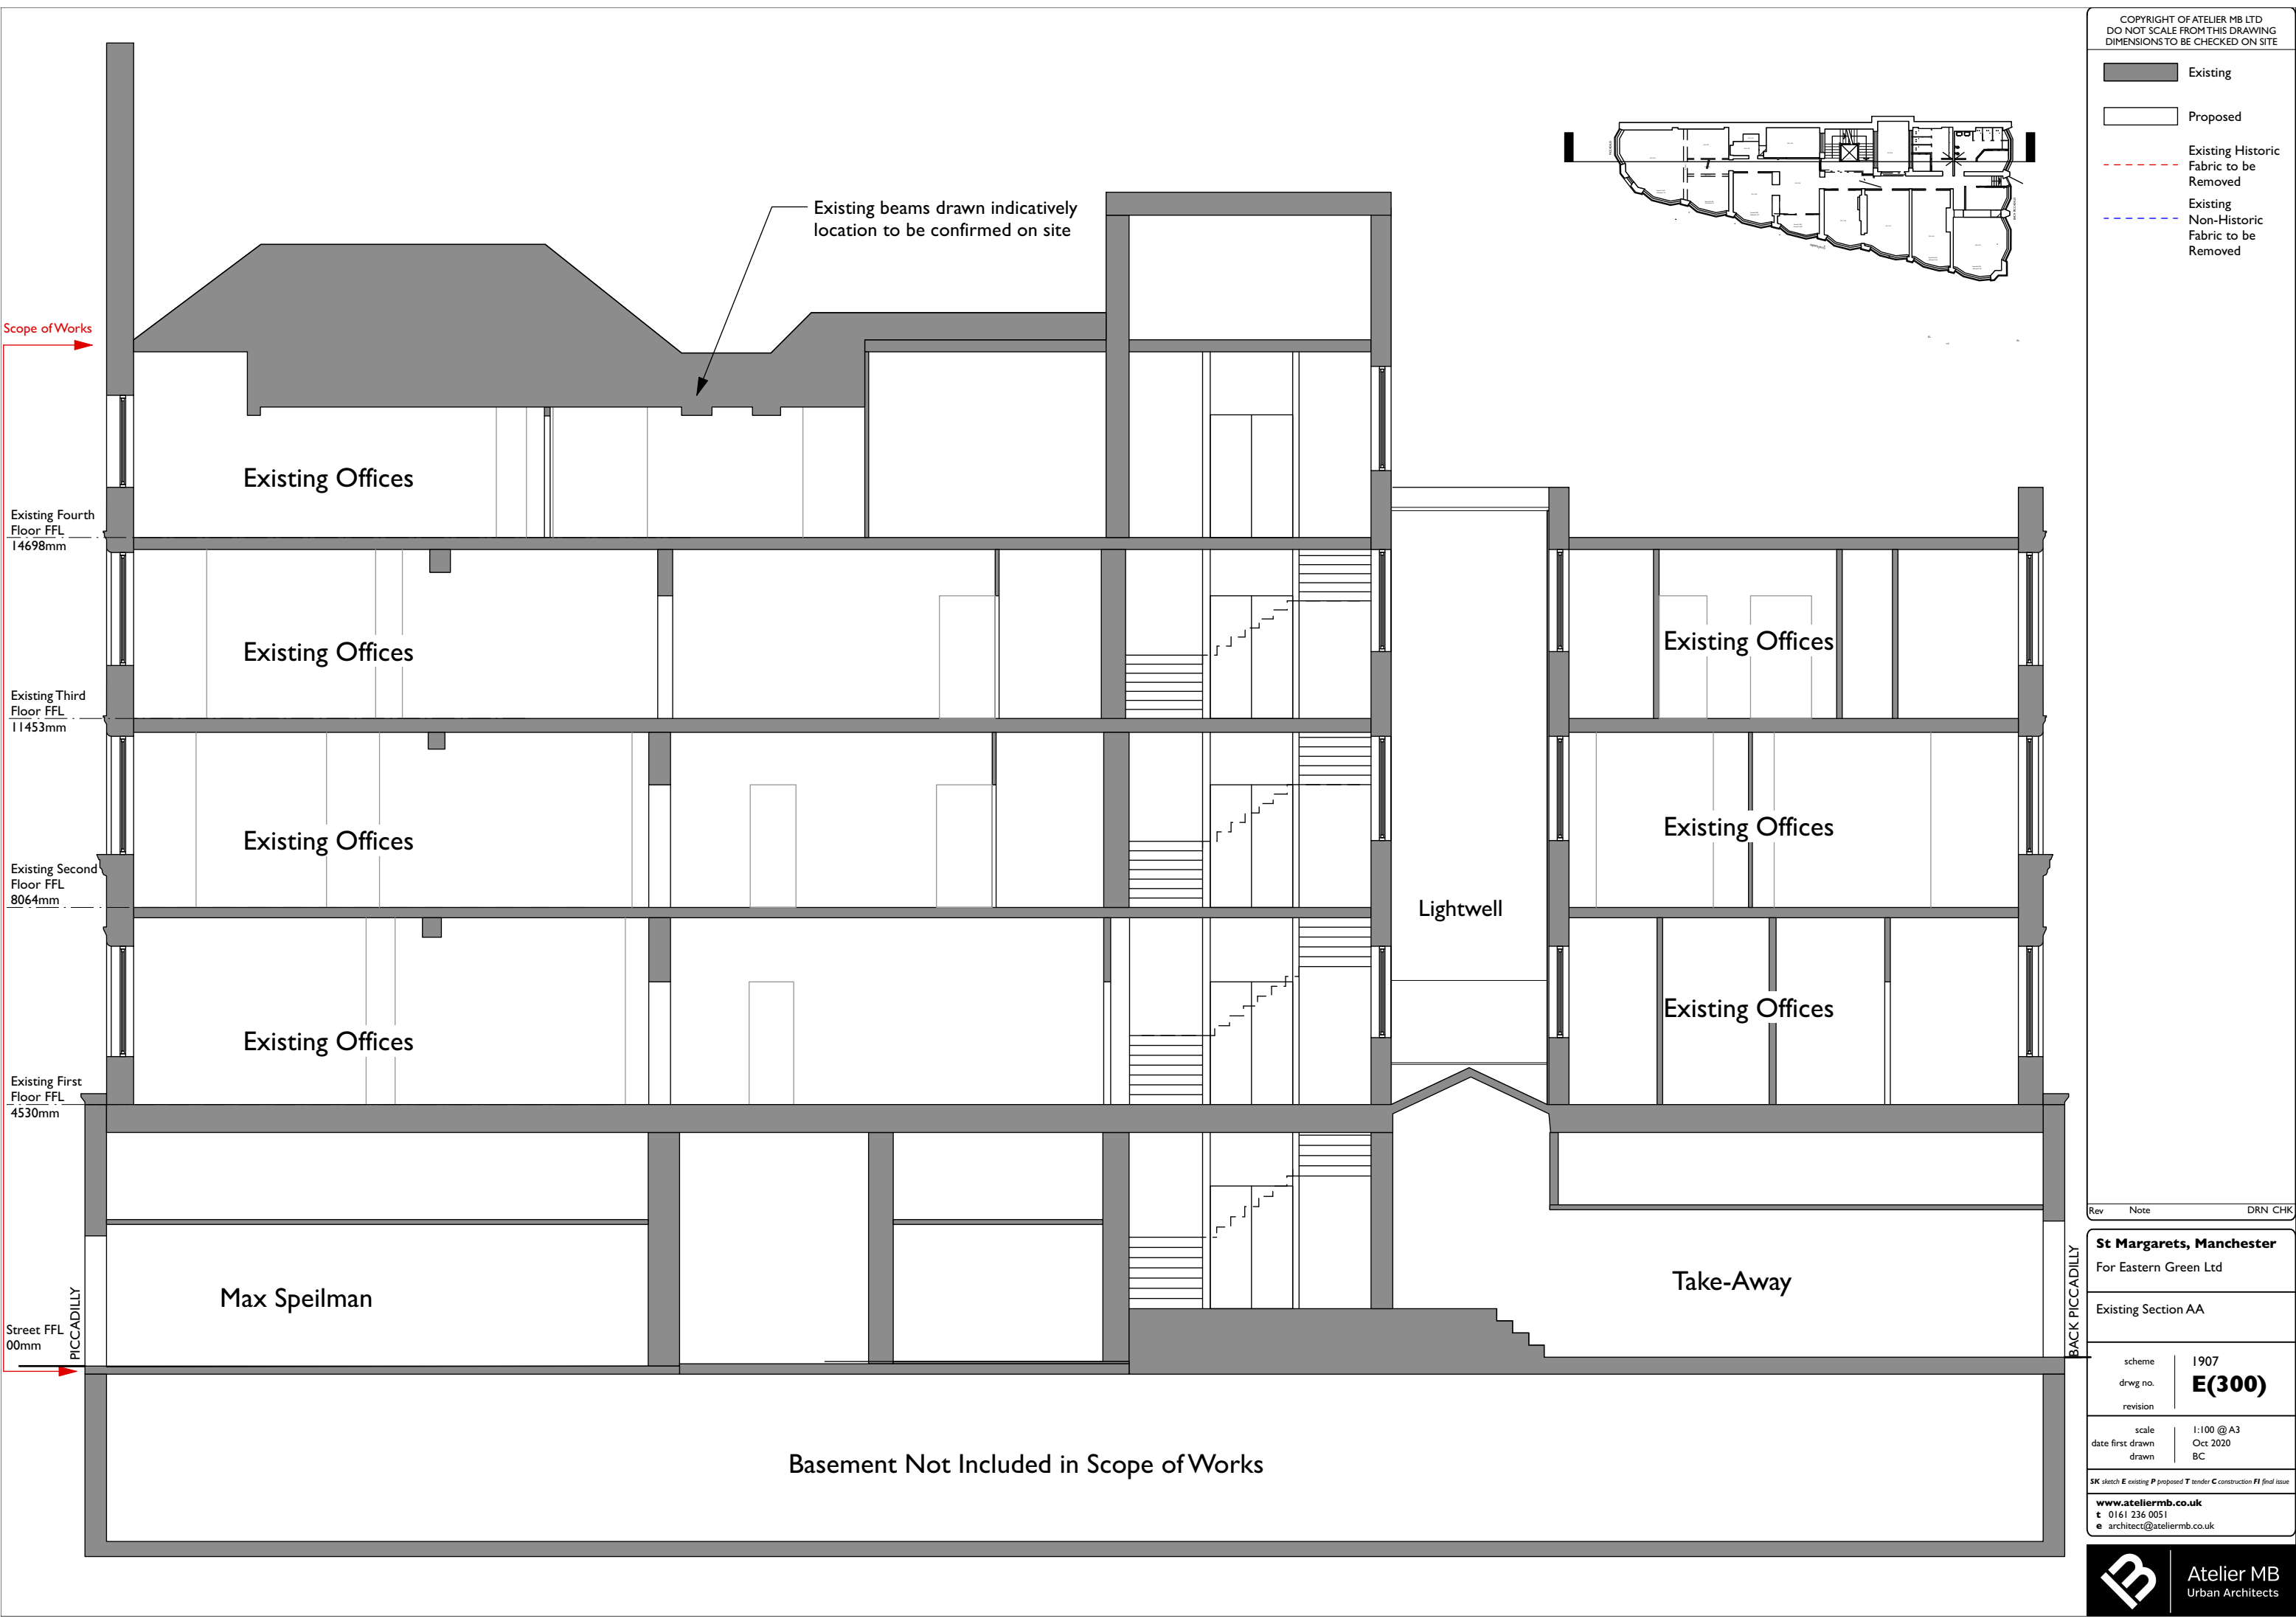

COPYRIGHT OF ATELIER MB LTD
DO NOT SCALE FROM THIS DRAWING
DIMENSIONS TO BE CHECKED ON SITE

- Existing
- Proposed
- Existing Historic Fabric to be Removed
- Existing Non-Historic Fabric to be Removed

Scope of Works

Existing Fourth Floor FFL 14698mm

Existing Third Floor FFL 11453mm

Existing Second Floor FFL 8064mm

Existing First Floor FFL 4530mm

Street FFL 00mm

Existing beams drawn indicatively location to be confirmed on site

Lightwell

Existing Offices

Existing Offices

Existing Offices

Existing Offices

Max Speilman

Existing Offices

Existing Offices

Existing Offices

Take-Away

Basement Not Included in Scope of Works

Rev Note DRN CHK

St Margarets, Manchester
For Eastern Green Ltd

Existing Section AA

scheme	1907
drwg no.	E(300)
revision	

scale	1:100 @ A3
date first drawn	Oct 2020
drawn	BC

SK sketch E existing P proposed T tender C construction F final issue

www.ateliermb.co.uk
t 0161 236 0051
e architect@ateliermb.co.uk