


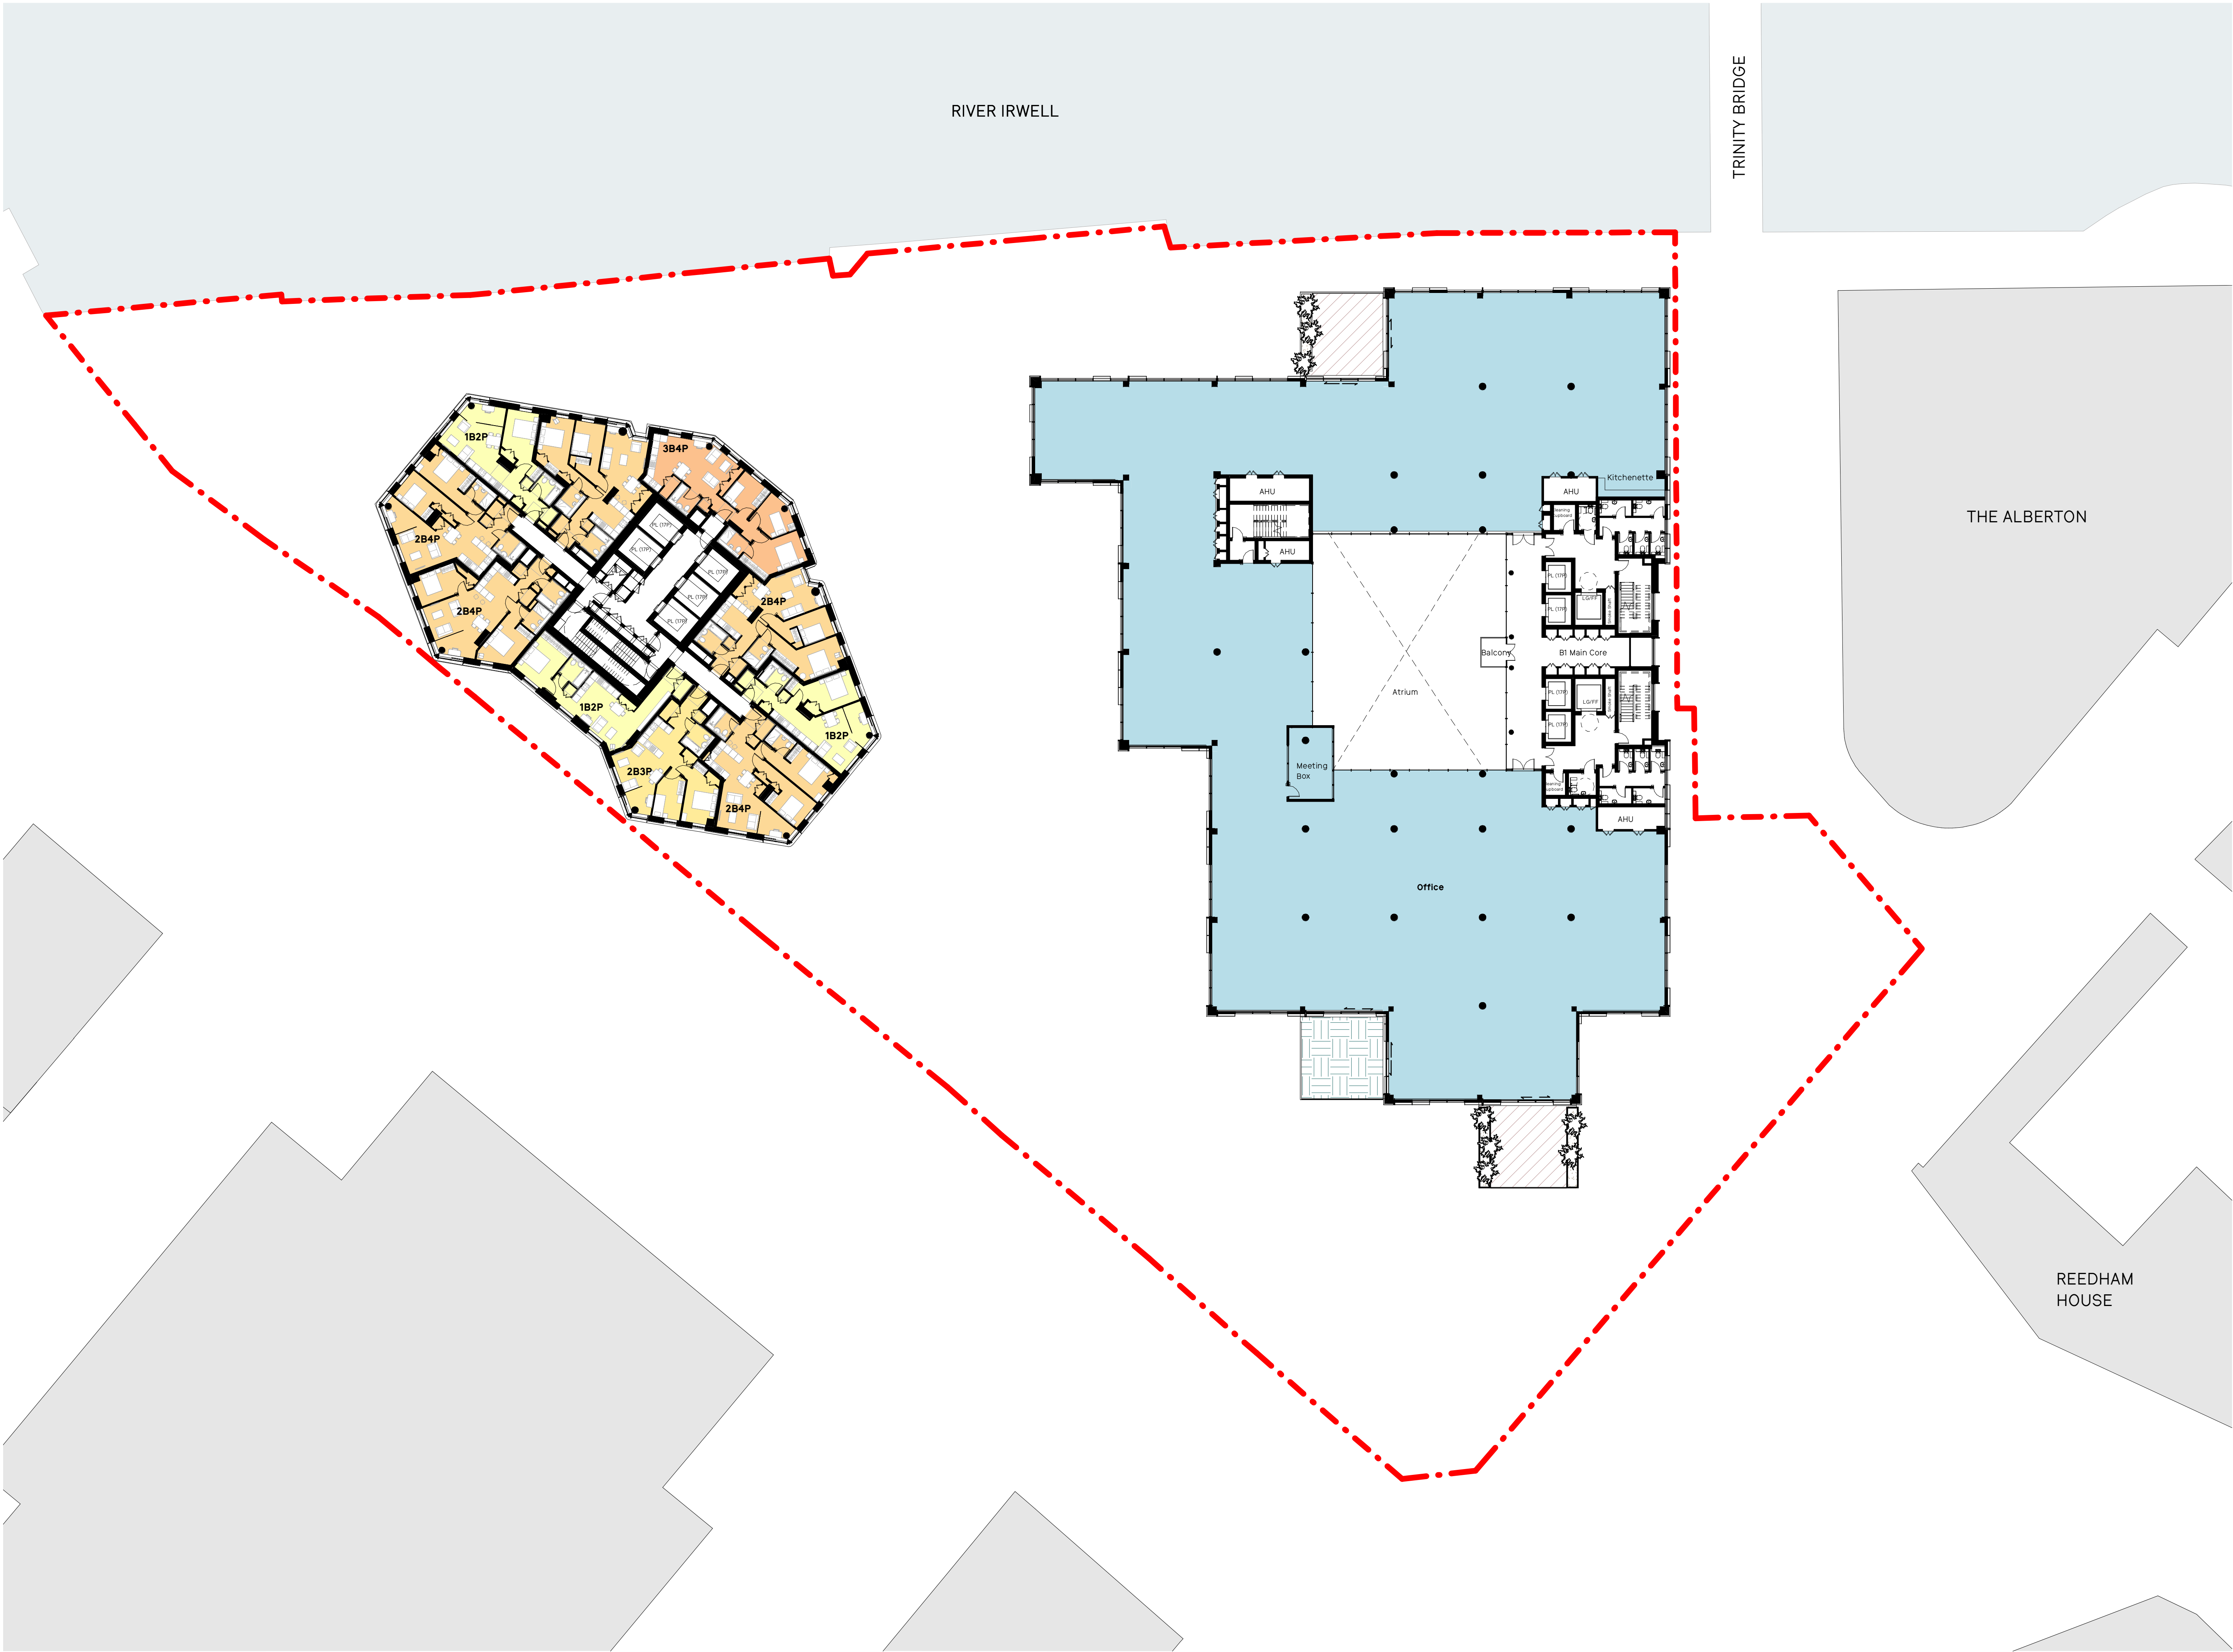

General Notes

No implied licence exists. This drawing should not be used to calculate areas for the purposes of valuation. Do not scale this drawing for construction purposes. All dimensions to be checked on site by the contractor and such dimensions to be their responsibility. All work must comply with relevant British Standards and Building Regulations requirements. Drawing errors and omissions to be reported to the architect.

Notes

Site Boundaries

Application Boundary

Use Classes

E (a, b, c) Retail/ Restaurant/ Cafe
E (g) Office
C3 Residential
Suis Generis

Residential Units


1B2P
2B3P
2B4P
3B4P
3B4P

Commercial Terraces

Accessible Amenity Terrace
Green Roof Terrace - Maintenance access only
Photovoltaic Panels
Planter
Integrated photovoltaic cells

0 10m
1:250

Key Plan

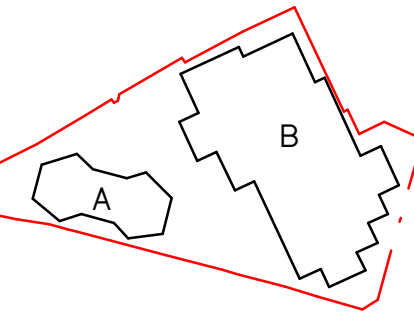

3 Brewhouse Yard
London, EC1V 4JQ
hello@egretwest.com
+44 (0) 20 7549 1730

PLANNING

Project No. 0412

Project Name

Albert Bridge House

Drawing Title

GA Plan - Level 12

Client Oval Real Estate

Scale 1: 250

Date 29/11/22

Drawn by Author

Checked by SEW

Rev	Date	Reason	Chk
0	29/11/22	Issue for Planning	SEW

Drawing Number	Rev
0412-SEW-ZZ-12-DR-A-PL1012	0