




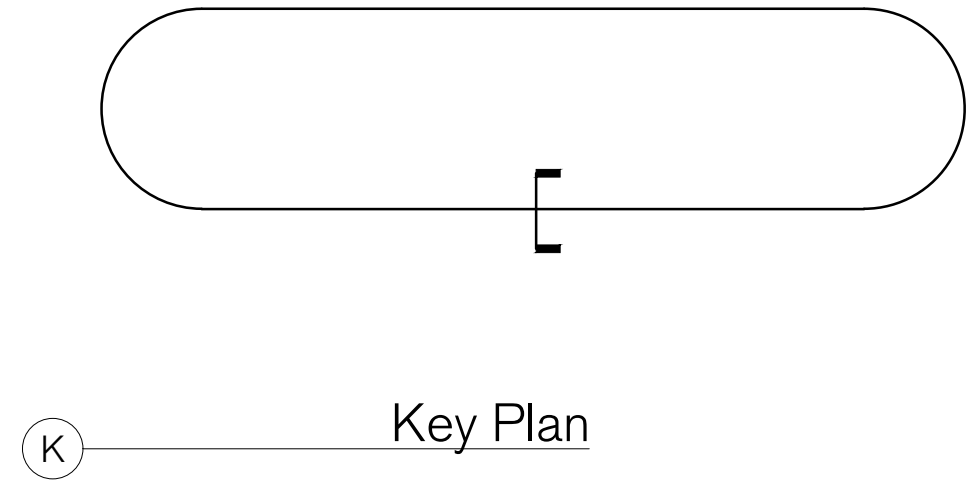


Key Plan

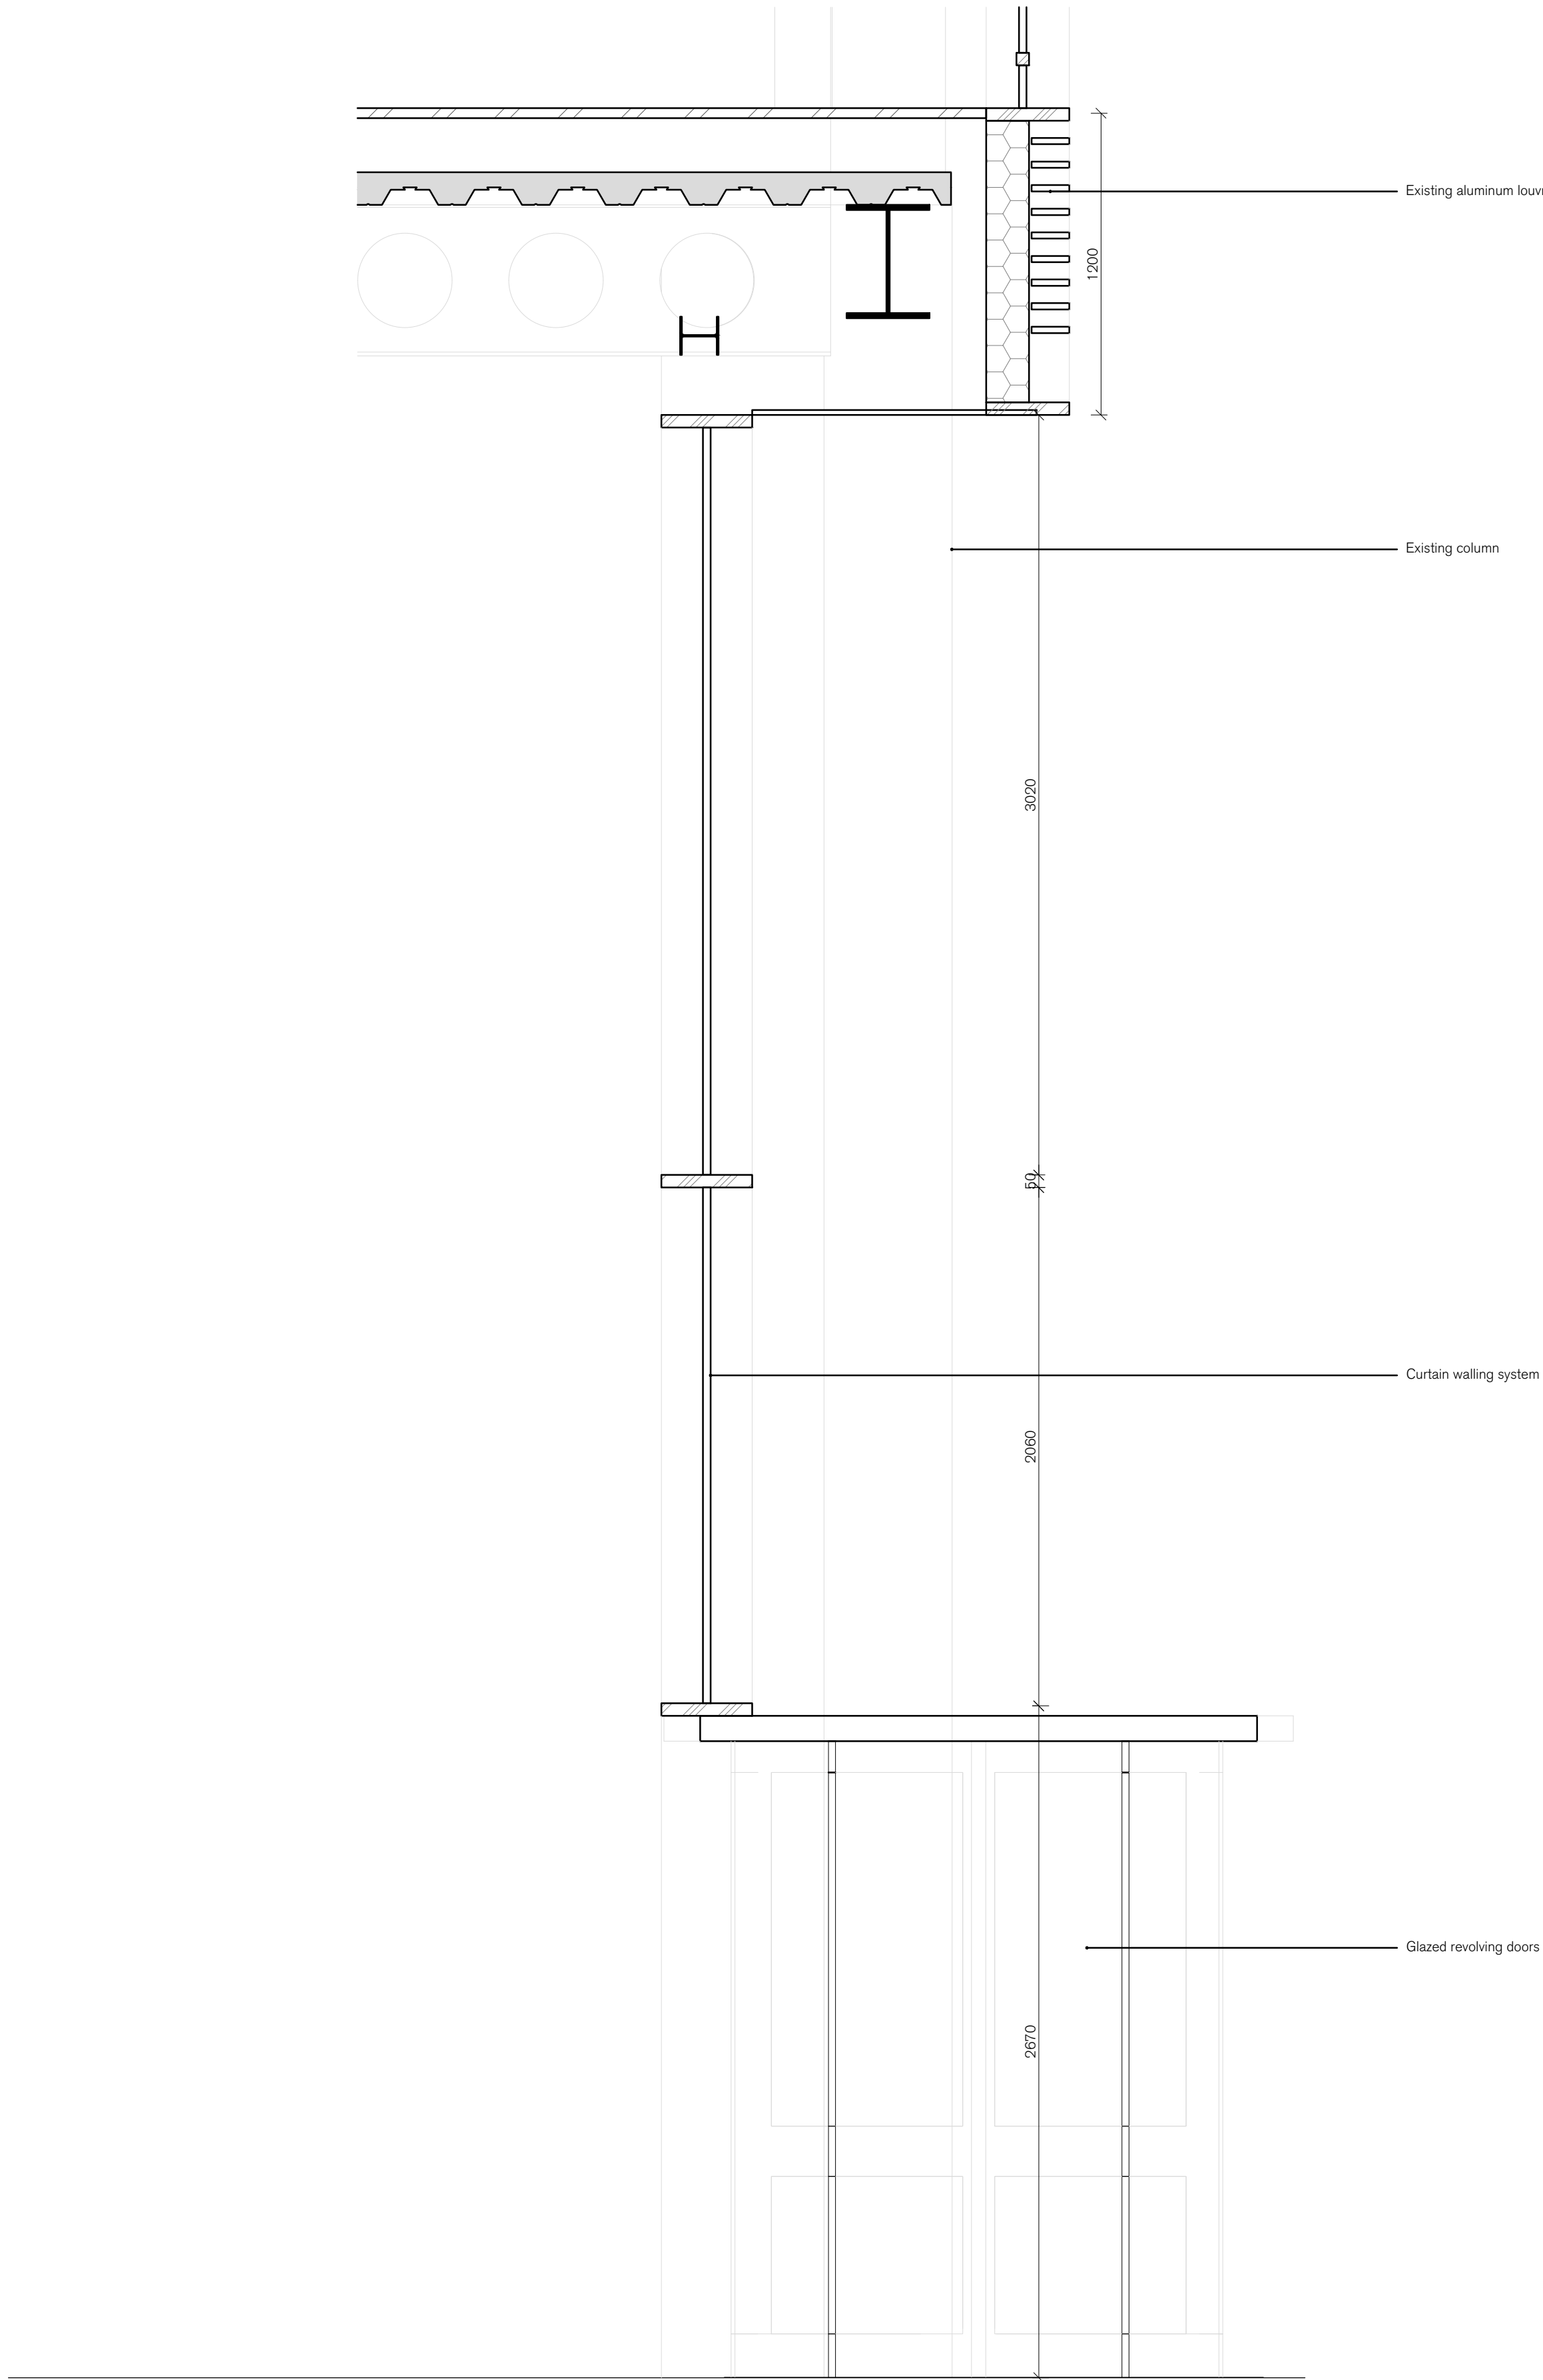

Existing Entrance Section
1:20

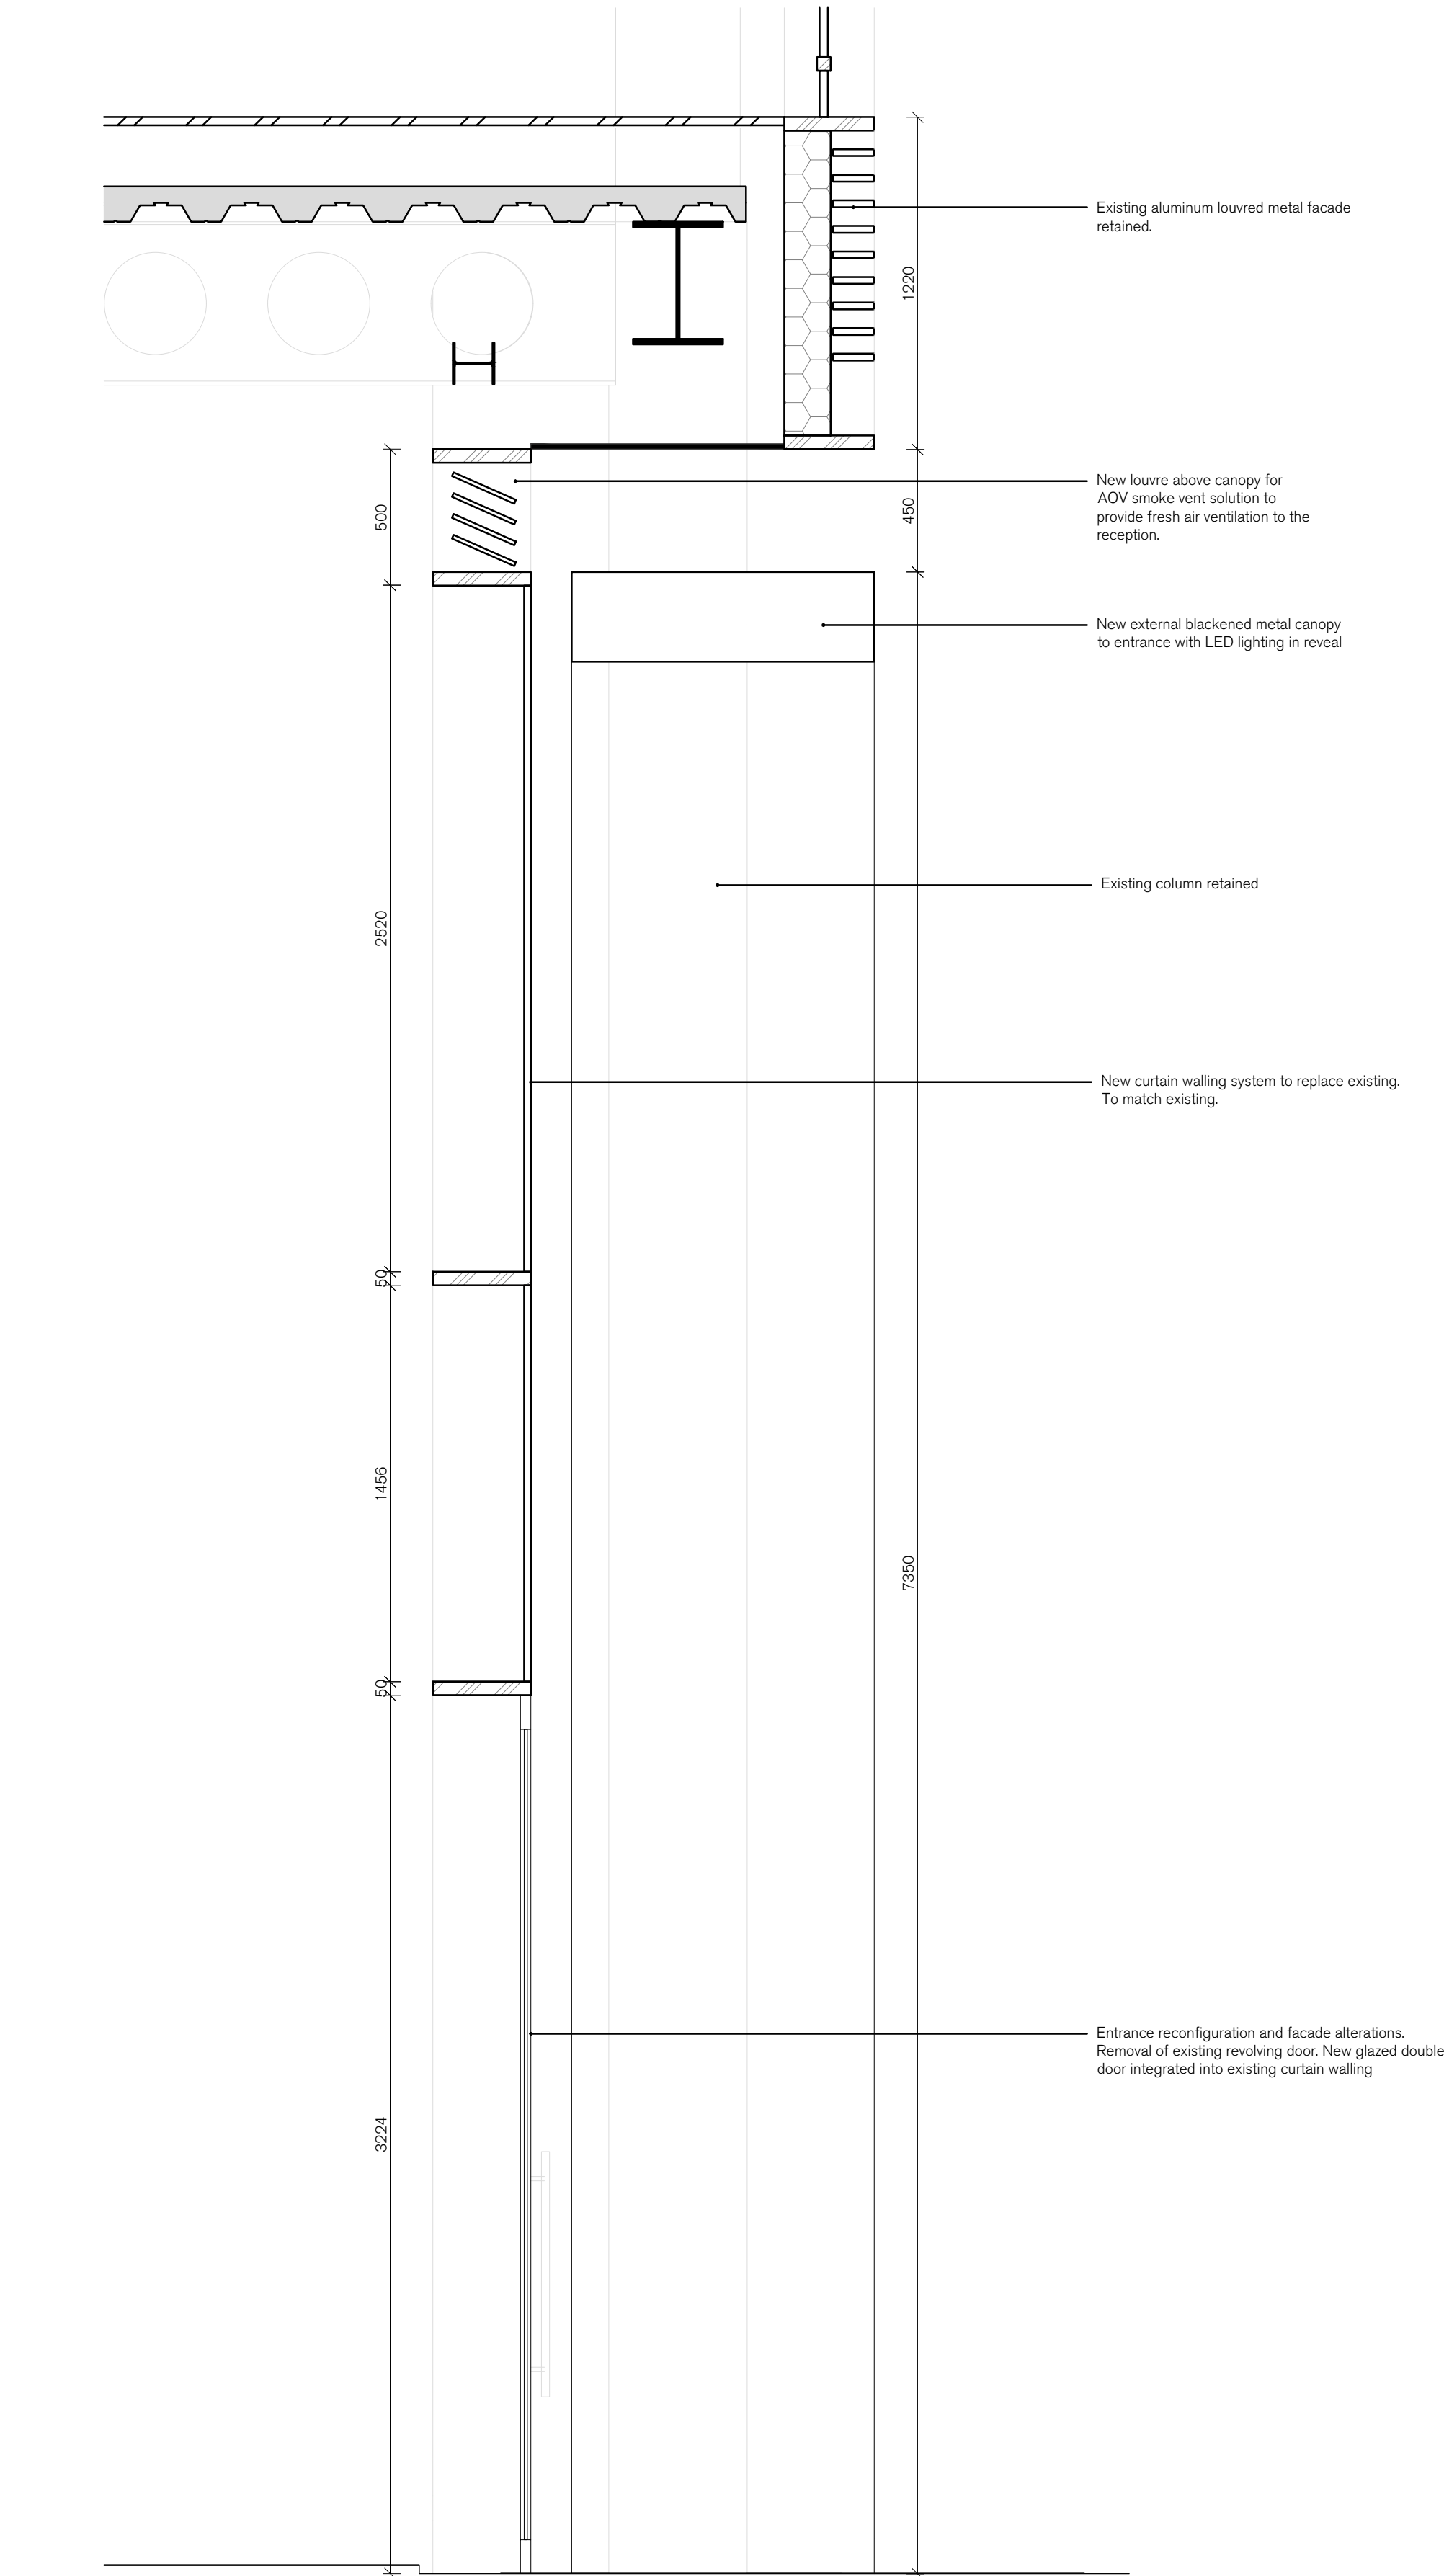

Proposed Entrance Section
1:20

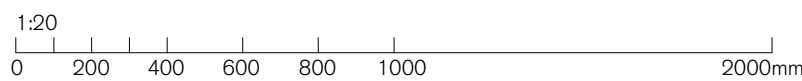

REV.	ISSUED	DESCRIPTION	DRAWN	CHECKED
-	-	-	-	-
-	-	-	-	-
-	-	-	-	-

PROJECT	HARDMAN SQUARE MANCHESTER
CLIENT	QUARTZ PROJECT SERVICES LIMITED

DESCRIPTION	ENTRANCE SECTION
DATE	DEC '22
STATUS	PLANNING
DRAWN	YJ
CHECKED	DRC

JOB NO	19.803
DRAWING NO	PL1515
REV	-