


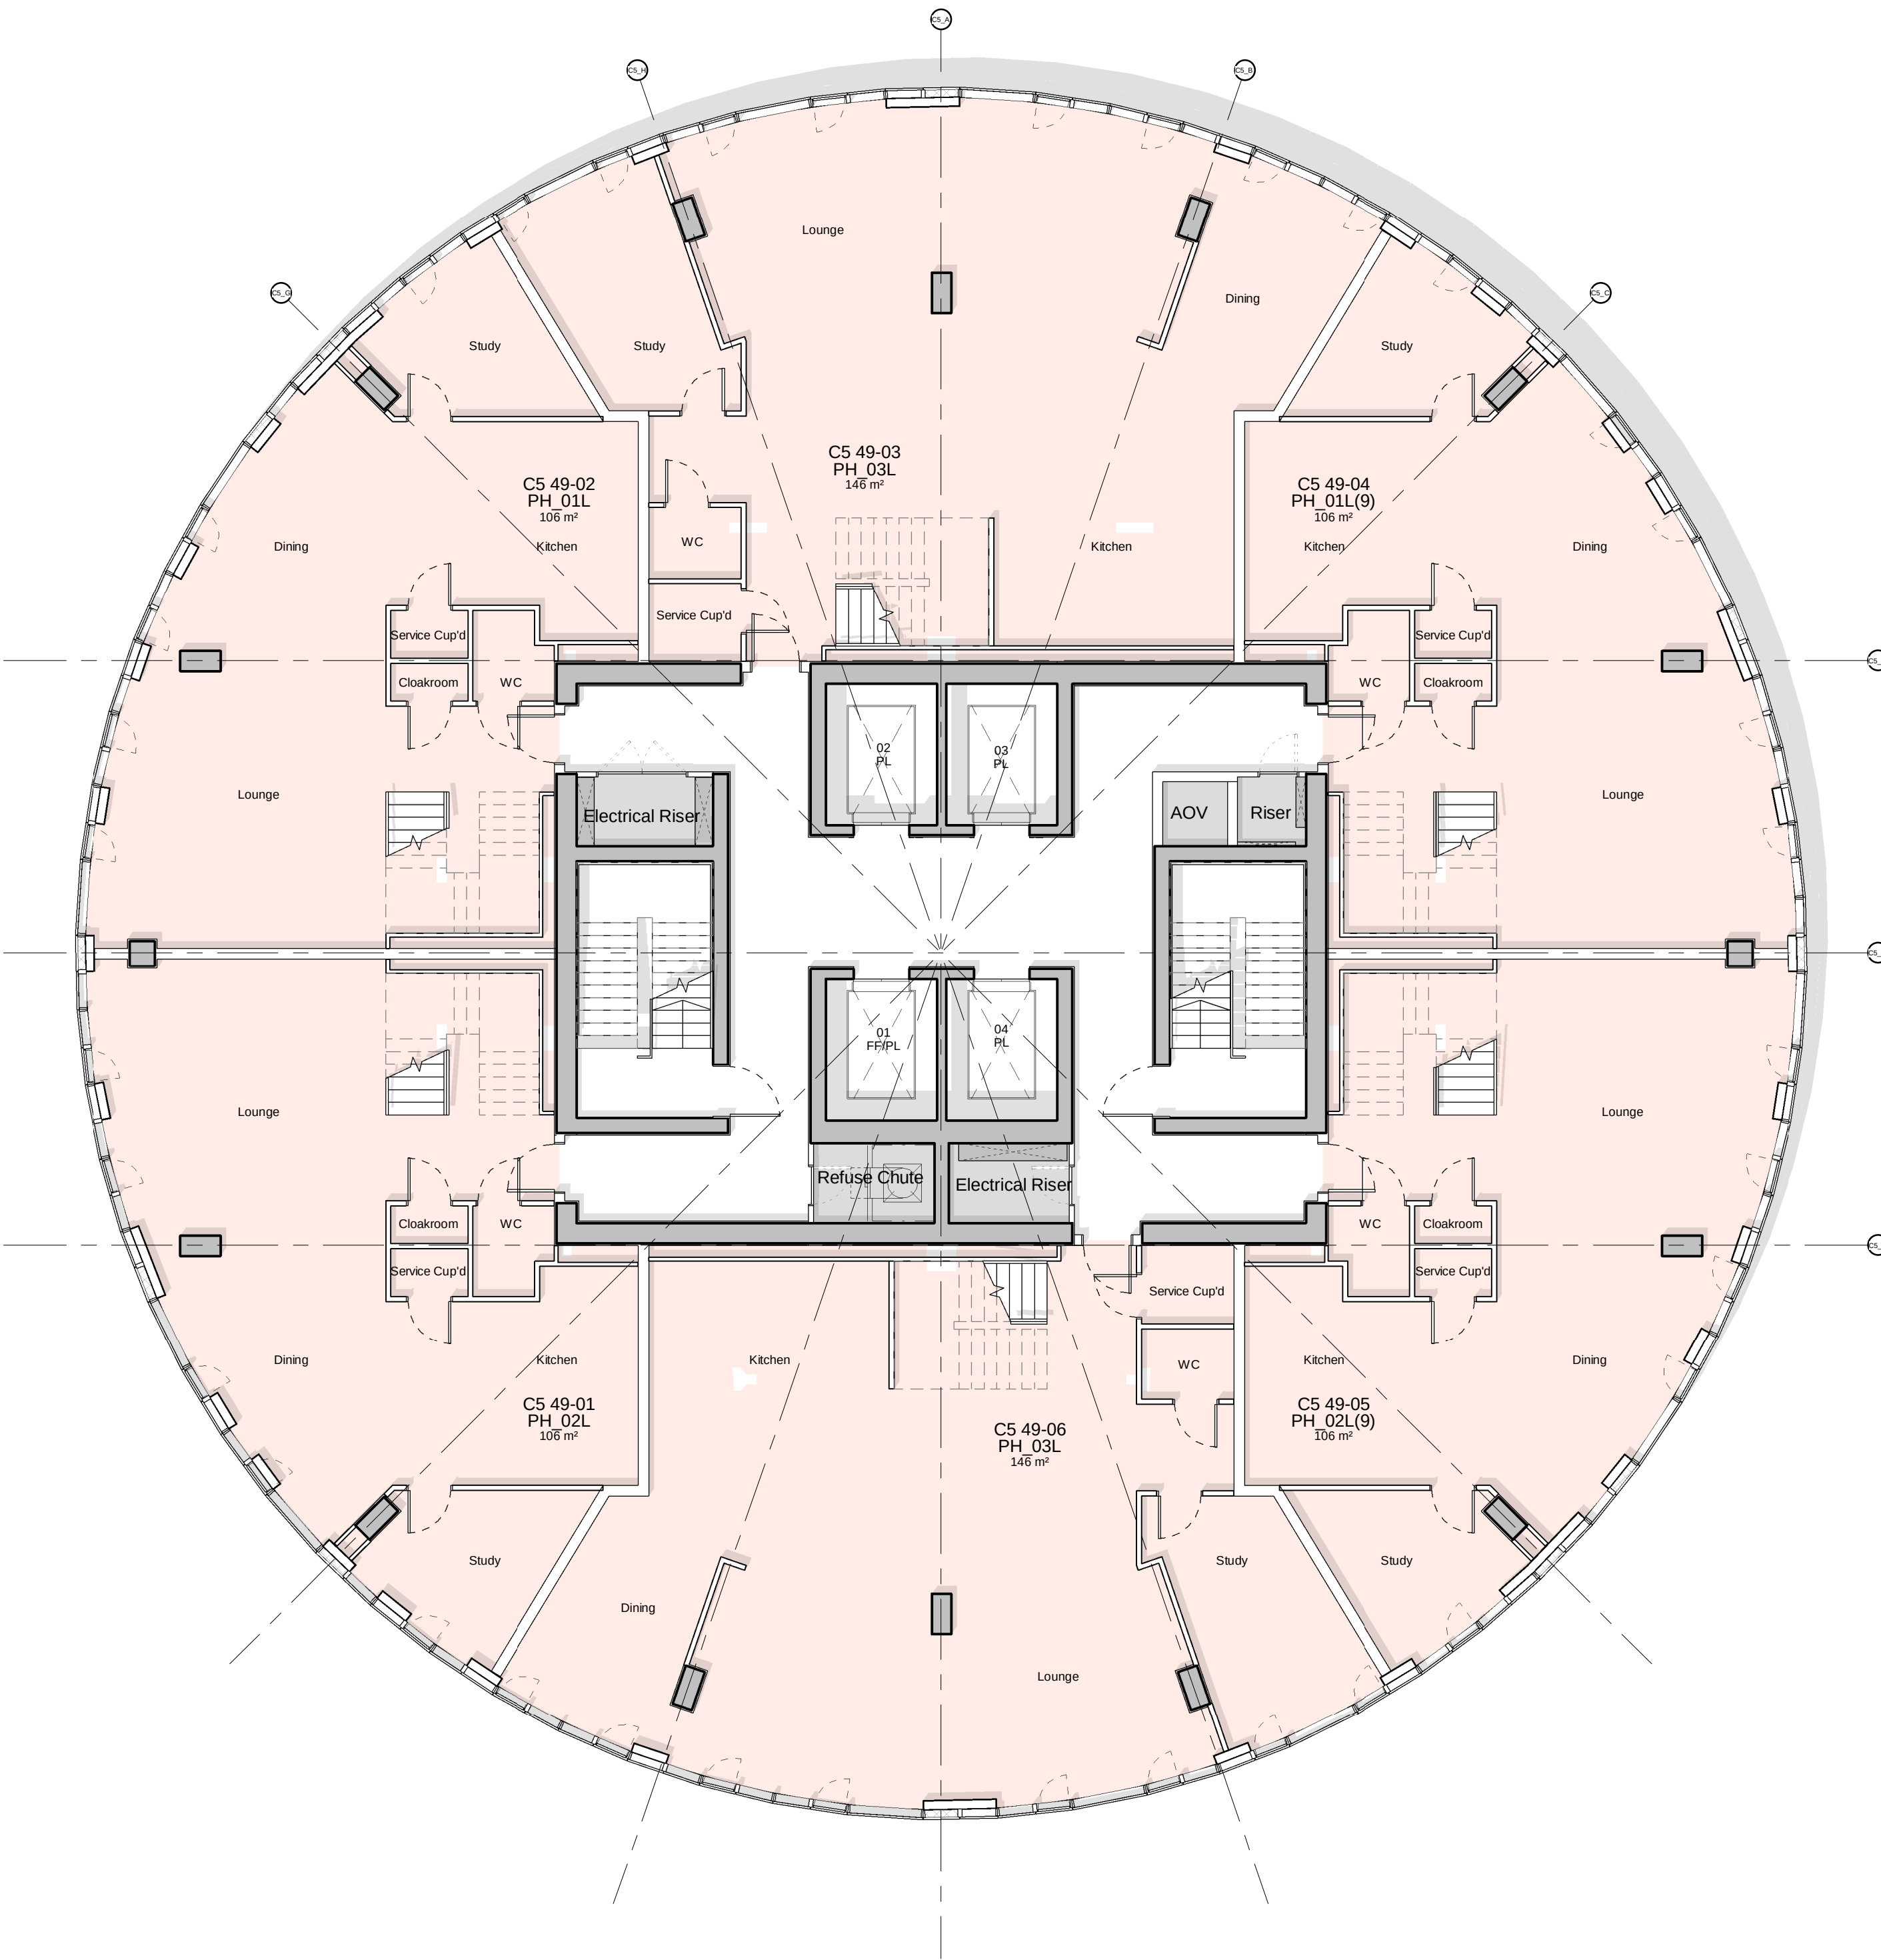

This drawing is copyright.
Do not scale off dimensions.

All dimensions to be checked on
site by contractor.

Contractor to report any dimensional
discrepancies, errors or omissions
prior to commencing on site.

NORTH

Rev	Date	Description
P01	31-01-2020	Planning Issue
P02	05-10-2021	Layout amended from four to six units

Project Title
Crown Street Phase 2
Crown Street
Manchester

Status
Planning Issue

Drawing Title	
C5 - GA Plan - Level 49 (Duplex - Lower)	
Job No	Scale
10292	1:200 @ A3
1 : 100 @ A1	
SHP Drawing Code	Revision
10292-C5-SHP-G200-PL-49-B5D801	P02

simpsonhaugh

Manchester
+44 (0)161 835 2345

London
+44 (0)20 7549 4000