


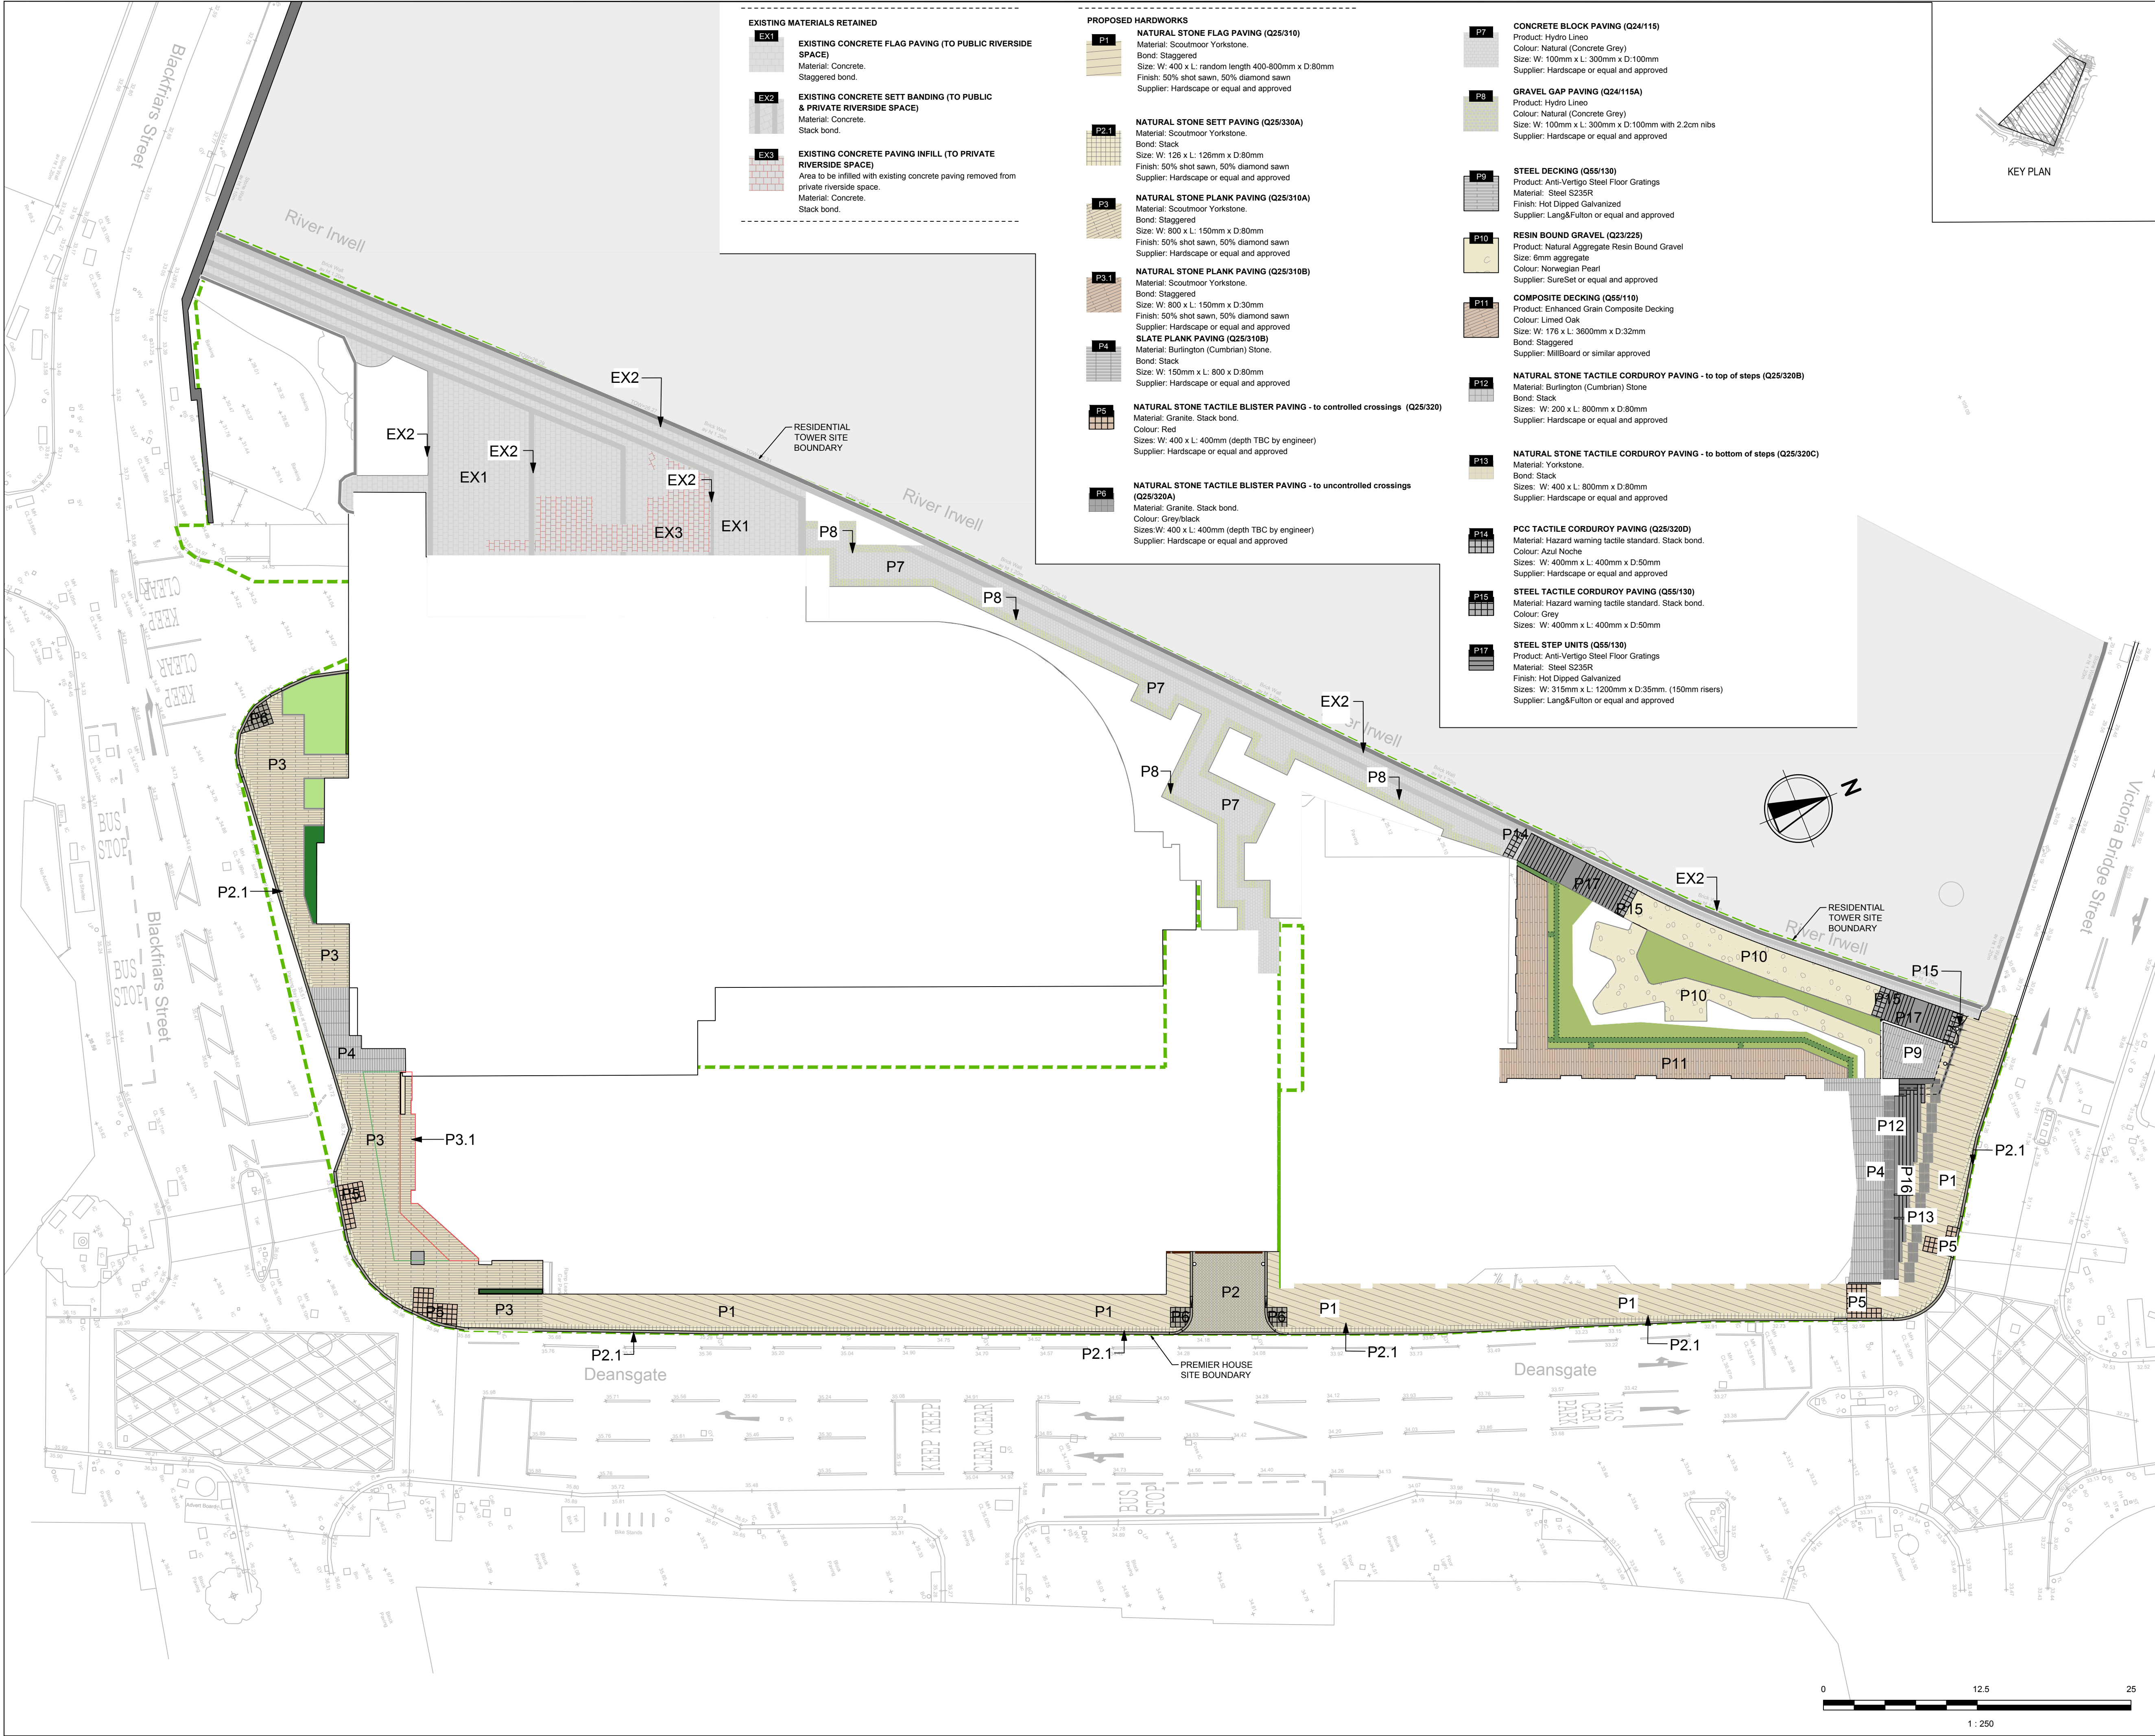

NOTES:

- REFER TO GENERAL CIVIL NOTES DRAWING REN-BGE-C-GEN-005.
- THESE DRAWINGS SHALL BE READ IN CONJUNCTION WITH THE LANDSCAPE ARCHITECTS DRAWINGS

REV	DATE	DESCRIPTION	DF (CE)	RD (CE)
P01	01.04.2022	ISSUE FOR STAGE 2 TENDER	DF (CE)	
P00	04.03.2022	ISSUE FOR STAGE 2 TENDER	DF (CE)	

REVISIONS

PROPERTY ALLIANCE GROUP LTD

London Office —
163 Tower Bridge Road,
London SE1 3LW
P/+44 (0) 7999 968 245
E / info@bgeeng.com
bgeeng.com —

RENAISSANCE
CIVIL
GENERAL

ISSUED FOR INFORMATION
NOT TO BE ISSUED FOR CONSTRUCTION

DRAWN	DESIGNED	CHECKED	APPROVED
PB	JP (CE)	DF (CE)	LJK

DATUM	GRID	SCALE	AT A1 SIZE
OSGB36	BNG	1:200	

TITLE
EXTERNAL WORKS
PROPOSED LANDSCAPING PLAN

PROJECT No.	DRAWING No.	REV
L20081	REN-BGE-C-GEN-023	P01

0 12.5 25

1 : 250

DRAWING TO BE PRINTED IN COLOUR

07/12/2022 3:46 PM

© BG&E Pty Limited